
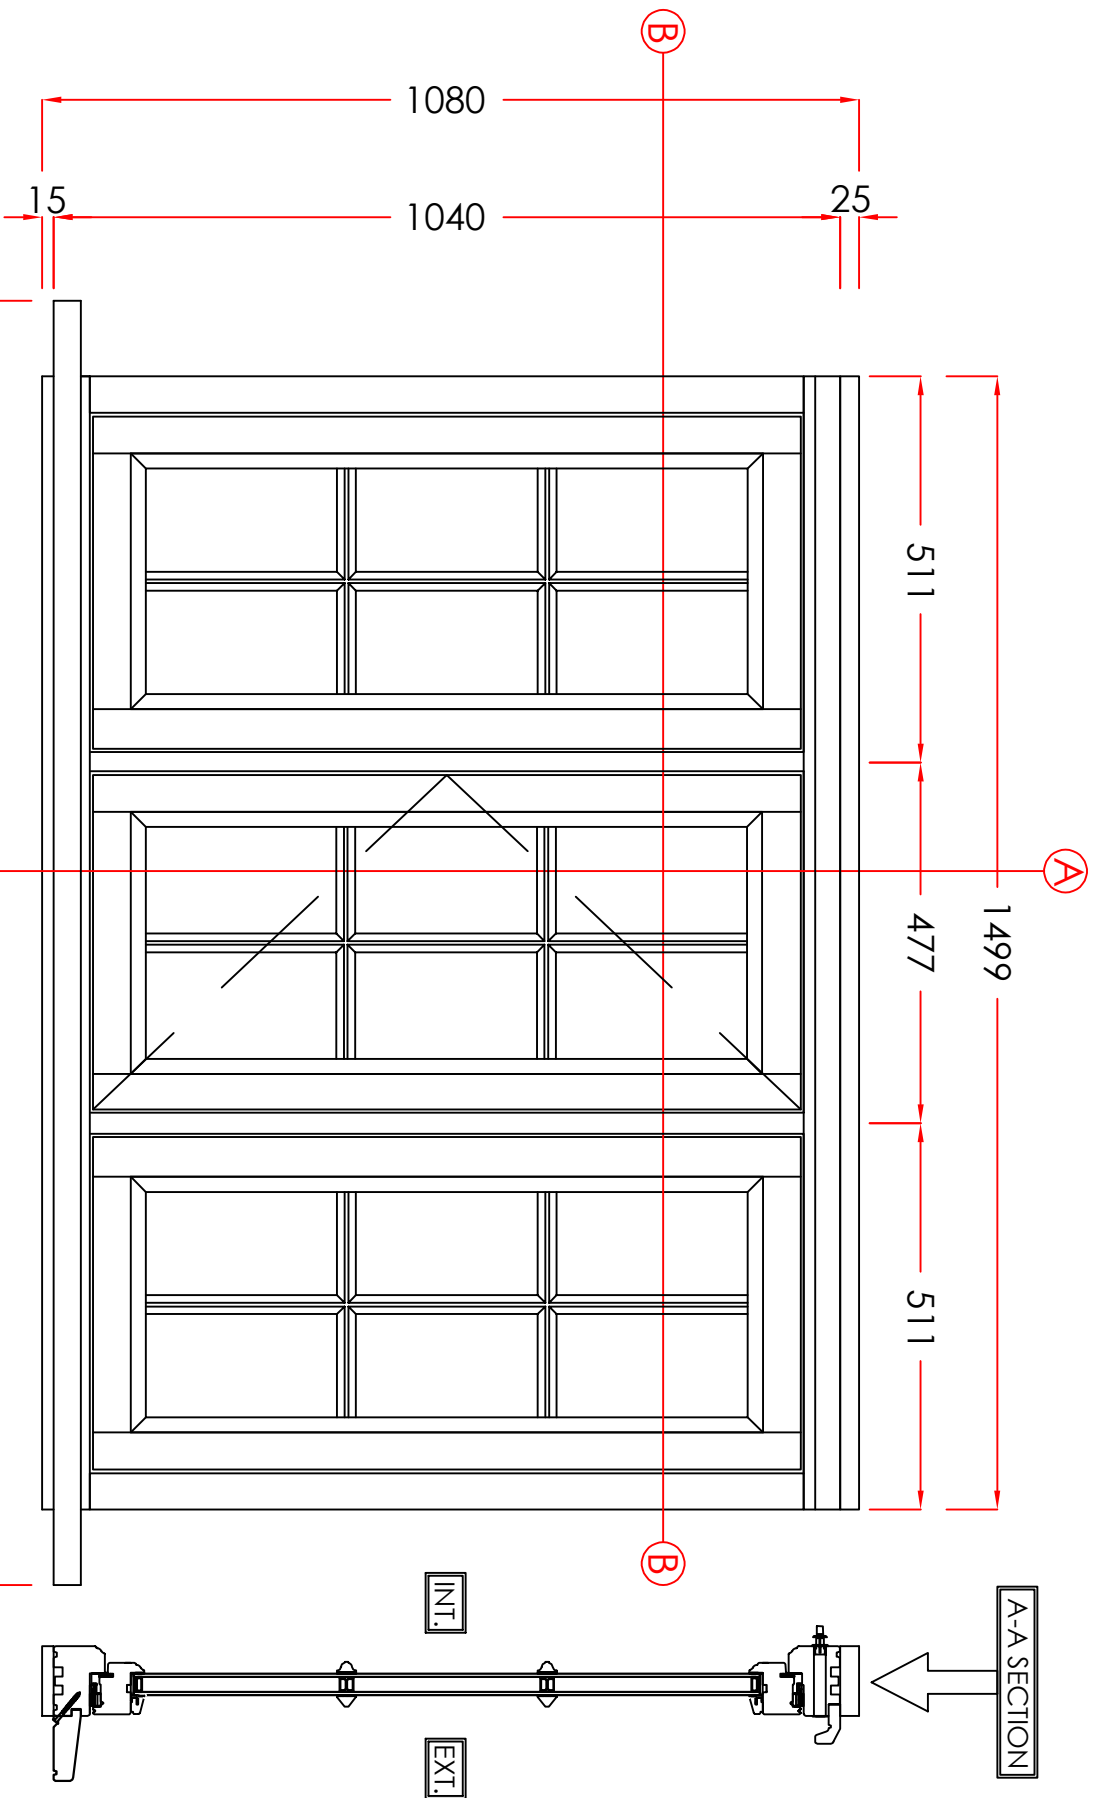


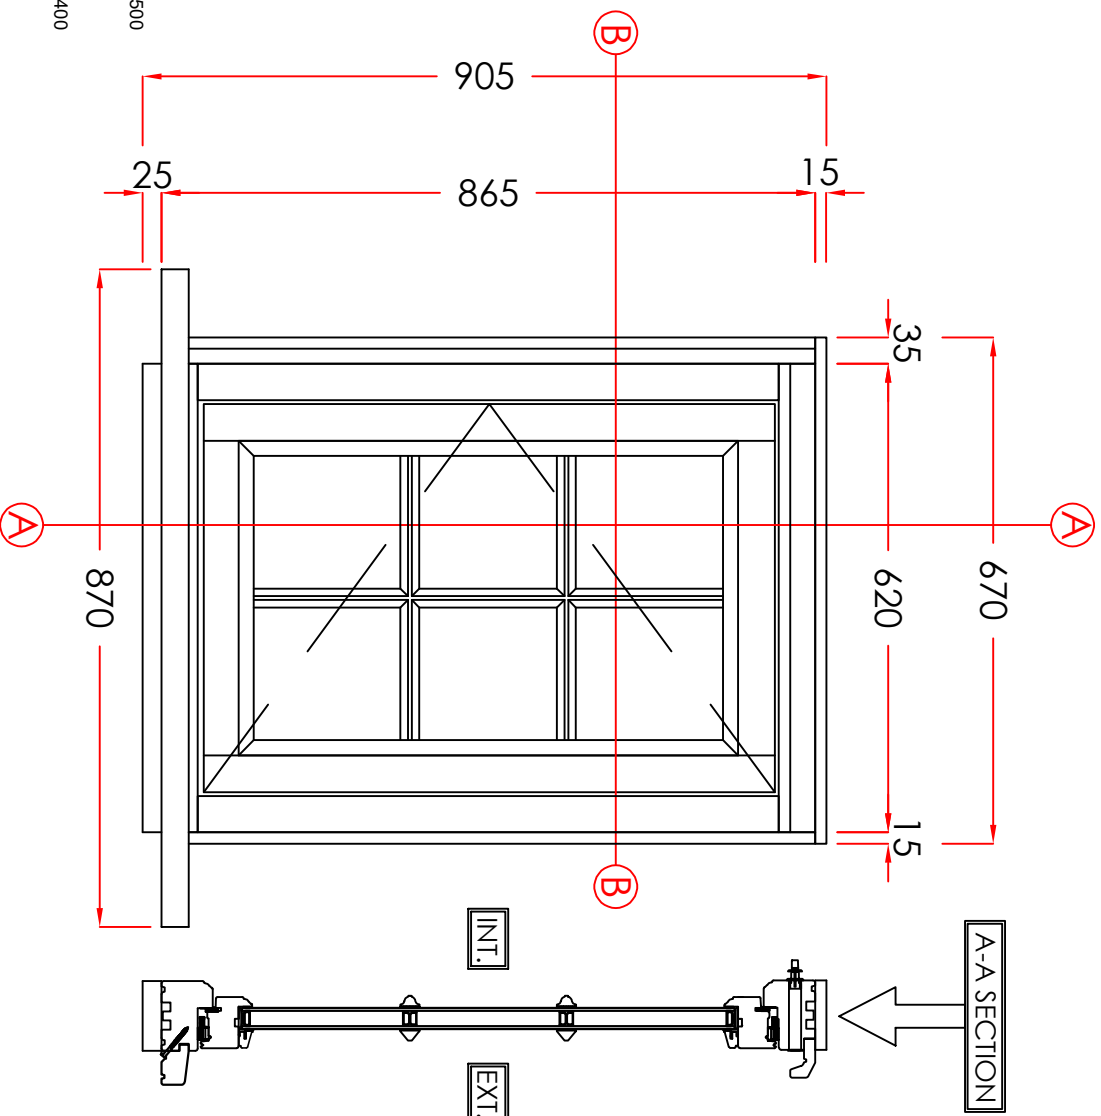

B-B SECTION

3. DINING ROOM

MATERIAL - TIMBER
INTERNAL & EXTERNAL COLOUR - WHITE
GLAZING - 28MM SEALED UNITS

UNIQUE REFERENCE NUMBER 4

EXT.

INT.

B-B SECTION

4. BEDROOM

MATERIAL - TIMBER
INTERNAL & EXTERNAL COLOUR - WHITE
GLAZING - 28MM SEALED UNITS

CONTRACT No.: 30460574

date: 17/07/2025

VIEWED EXTERNALLY

THESE DRAWINGS ARE THE PROPERTY OF ANGLIAN HOME IMPROVEMENTS
AND MUST NOT BE USED, DISTRIBUTED, LOANED OR COPIED WITHOUT THE
EXPRESS PERMISSION OF ANGLIAN HOME IMPROVEMENTS.

Scale - 1:10

(Produced on A3 Paper)

Sheet 2 of 6

SF

PROPOSED: WINDOW REPLACEMENT
AT: 190 PARK LANE
(INSTALLATION ADDRESS) OLD KNEBWORTH
KNEBWORTH
HERTFORDSHIRE, SG3 6PS



Heritage
TIMBER COLLECTION