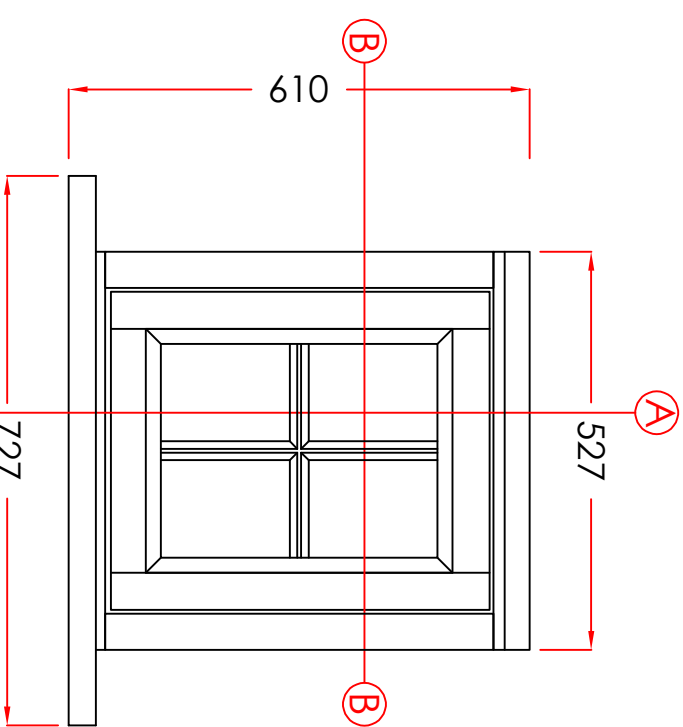
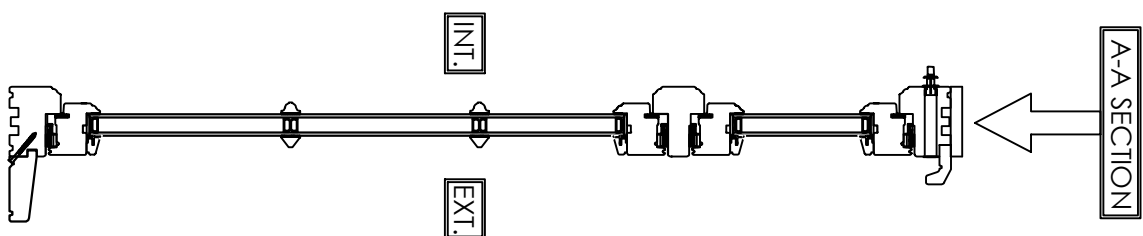
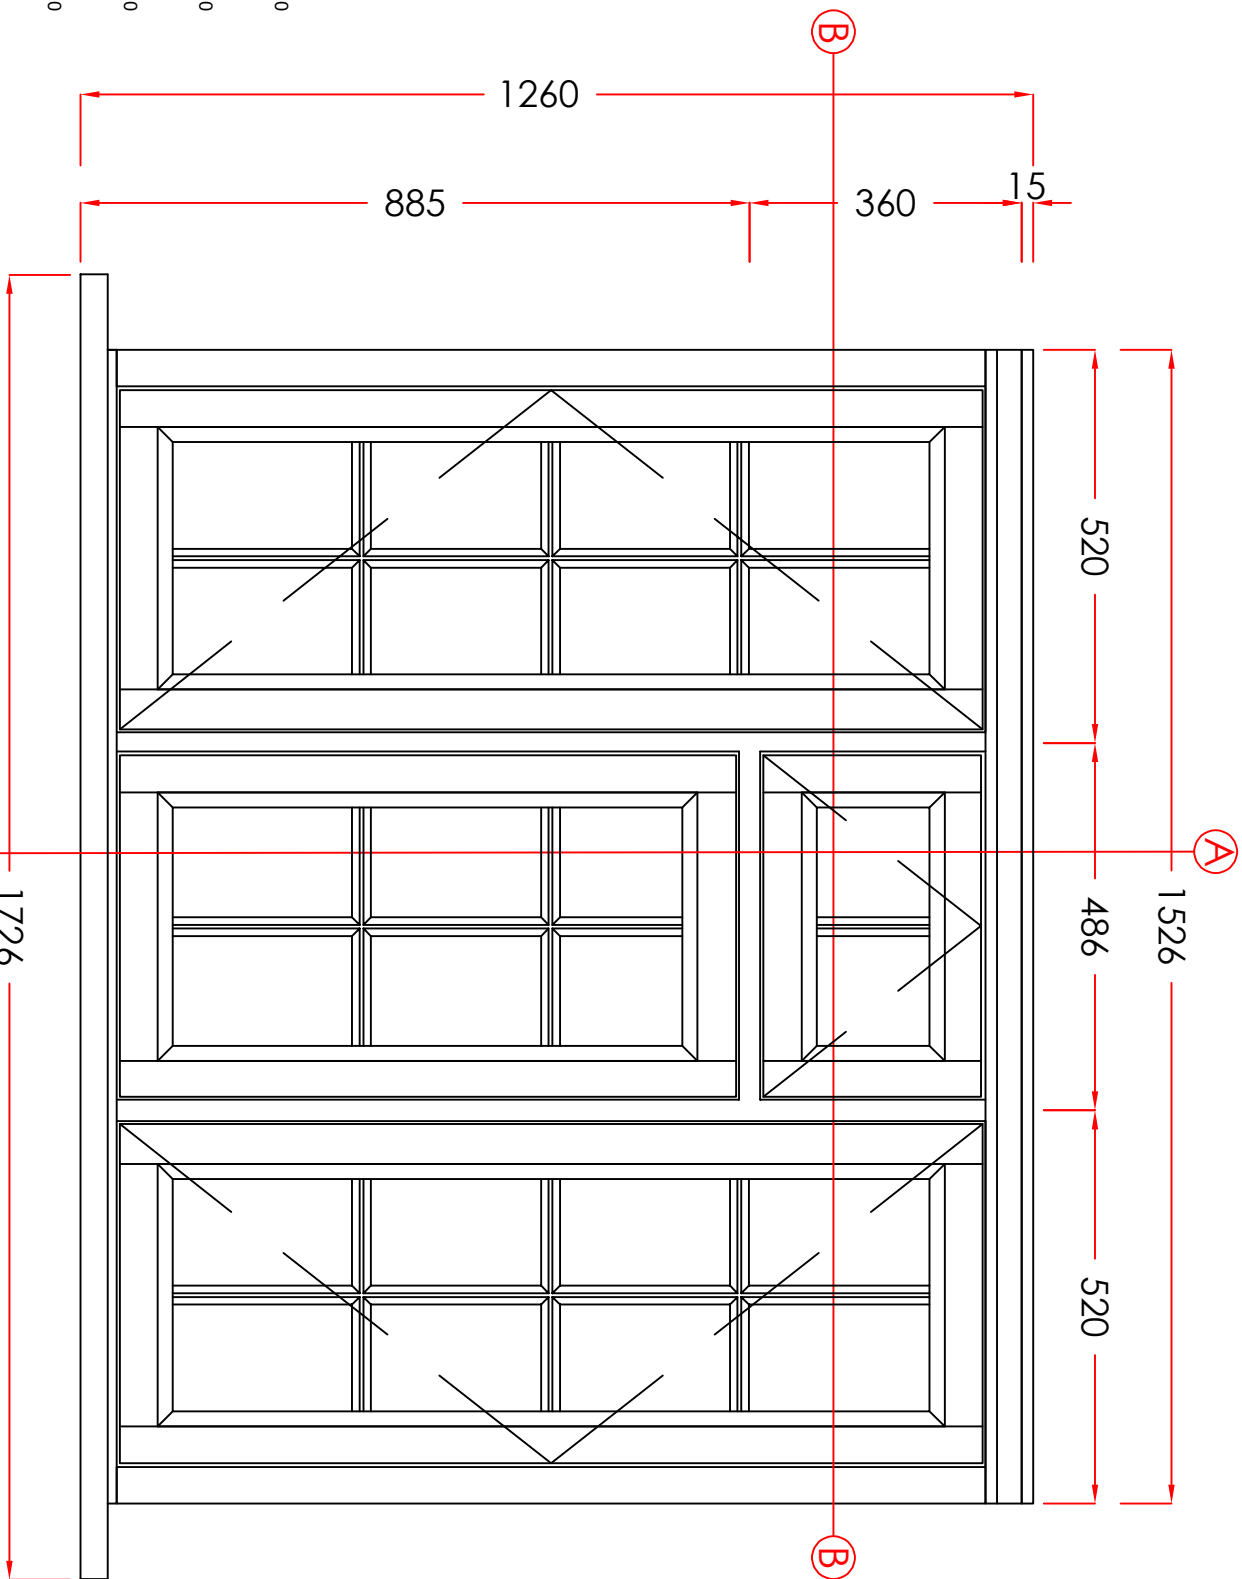


UNIQUE REFERENCE NUMBER 3

1. DINING ROOM

VIEWED EXTERNALLY

MATERIAL - TIMBER
INTERNAL & EXTERNAL COLOUR - WHITE
GLAZING - 28MM SEALED UNITS

Scale - 1:10

(Produced on A3 Paper)

Sheet 1 of 6

2. DINING ROOM

MATERIAL - TIMBER
INTERNAL & EXTERNAL COLOUR - WHITE
GLAZING - 28MM SEALED UNITS

THESE DRAWINGS ARE THE PROPERTY OF ANGLIAN HOME IMPROVEMENTS
AND MUST NOT BE USED, DISTRIBUTED, LOANED OR COPIED WITHOUT THE
EXPRESS PERMISSION OF ANGLIAN HOME IMPROVEMENTS.

CONTRACT No.: 30460574

date: 17/07/2025

PROPOSED: WINDOW REPLACEMENT

AT: 190 PARK LANE
(INSTALLATION ADDRESS) OLD KNEBWORTH
KNEBWORTH
HERTFORDSHIRE, SG3 6PS



Heritage
TIMBER COLLECTION



Drawers Initials:
SF