


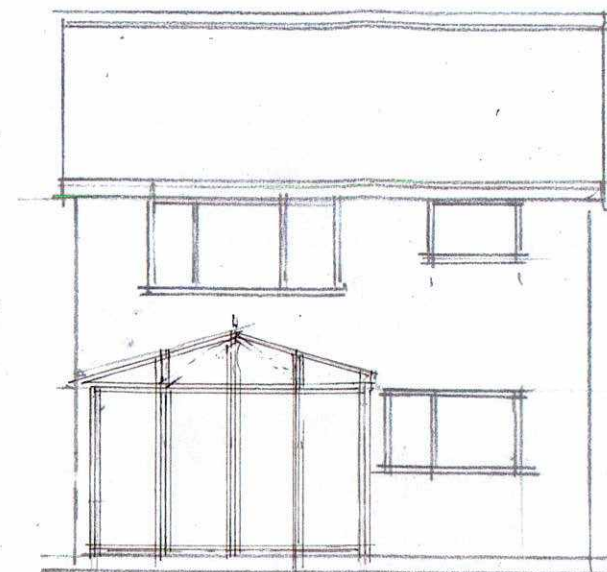


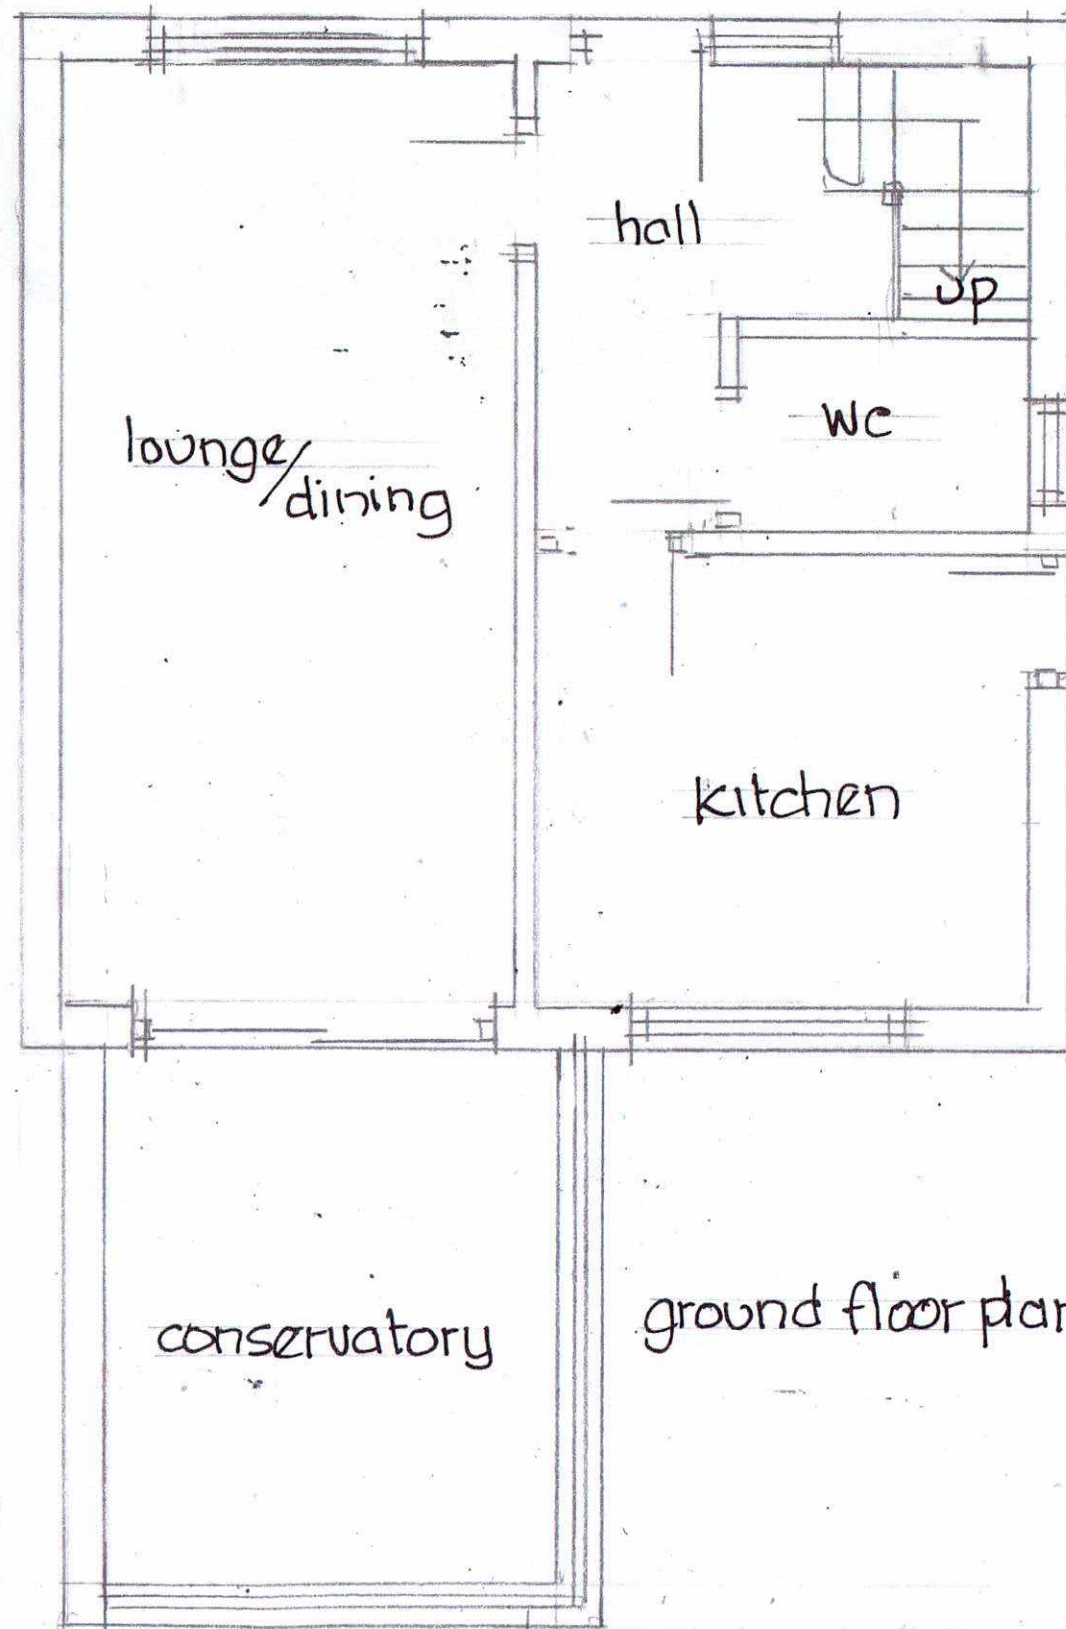

rear elevation

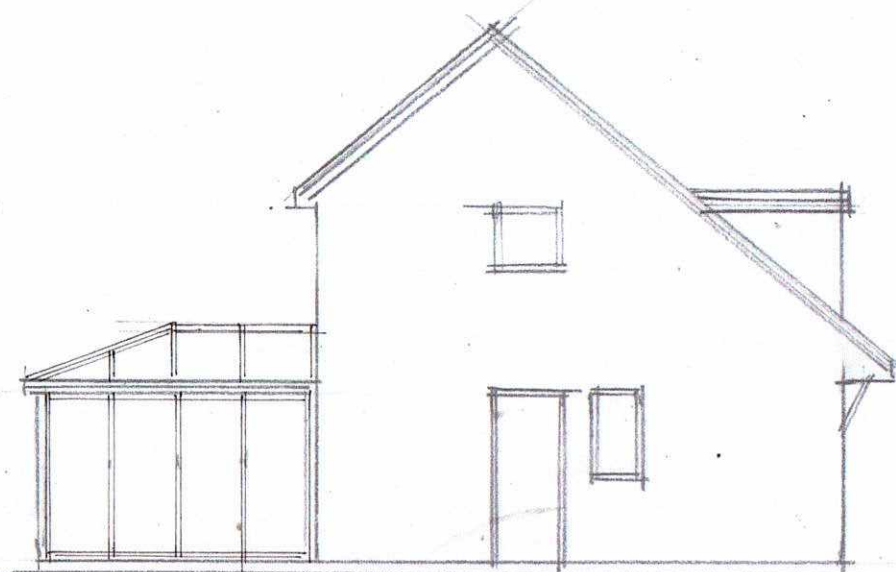

side elevation

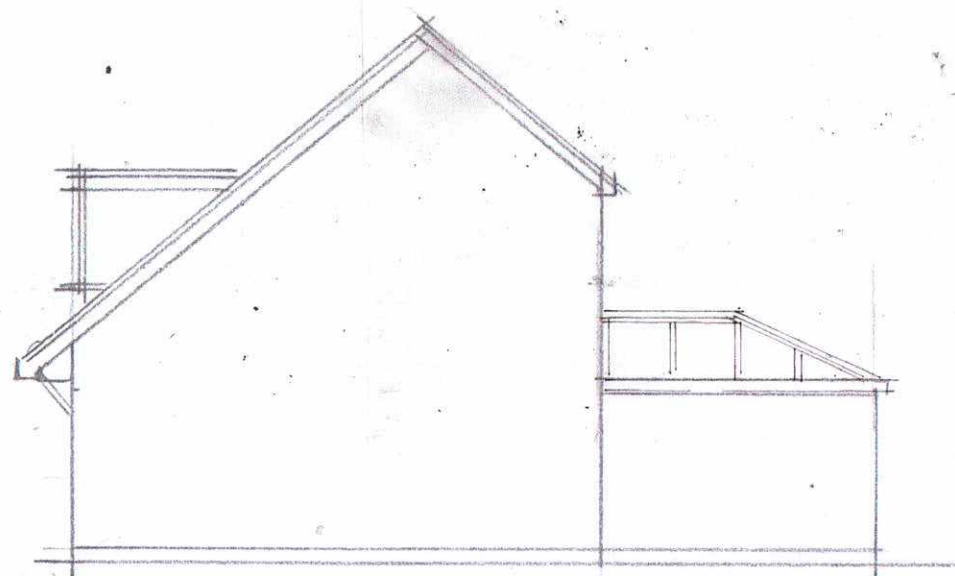

side elevation

N.H.C.
26 JUN 2025
NORTHGATE

A3

13 Poplar Drive, Royston
Proposed extension
existing plan/elevations

drg. 13-25-2 100,50

