proposed vehicular access to :
59 High Street. CODICOTE. SG4 8XB.

plan as proposed.

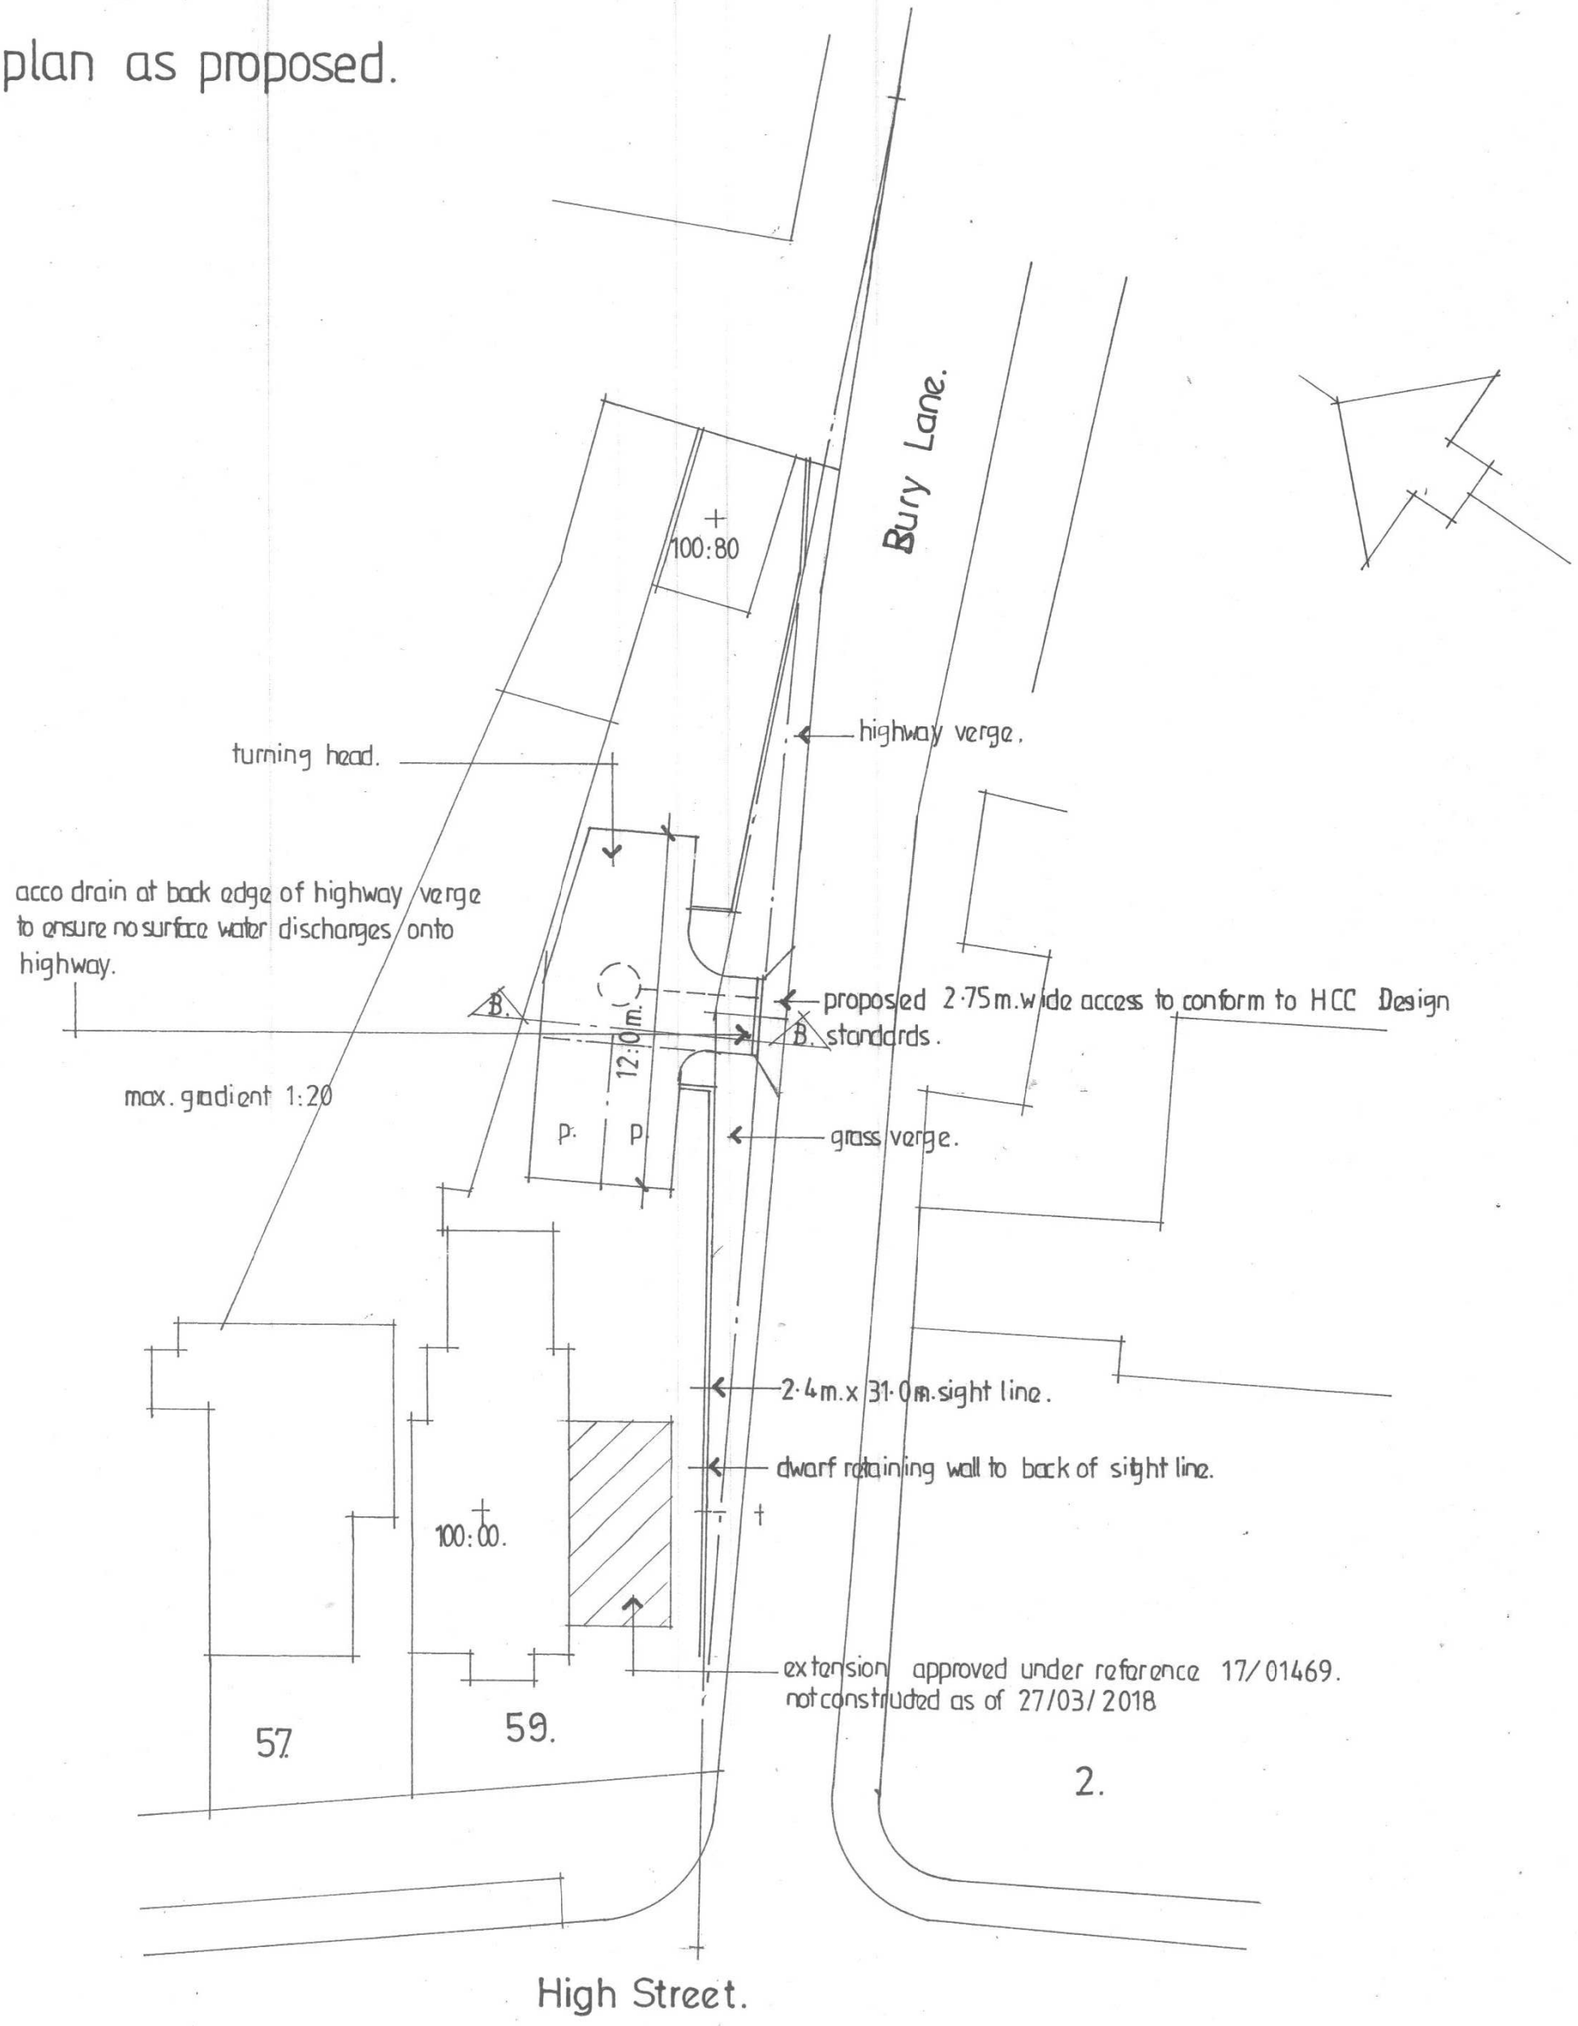

0 2 4 6 8

scale 1:200

rev.A. 03/18. Section line + extension added.

paper size A3

drg.no. 17591 / 101. A.