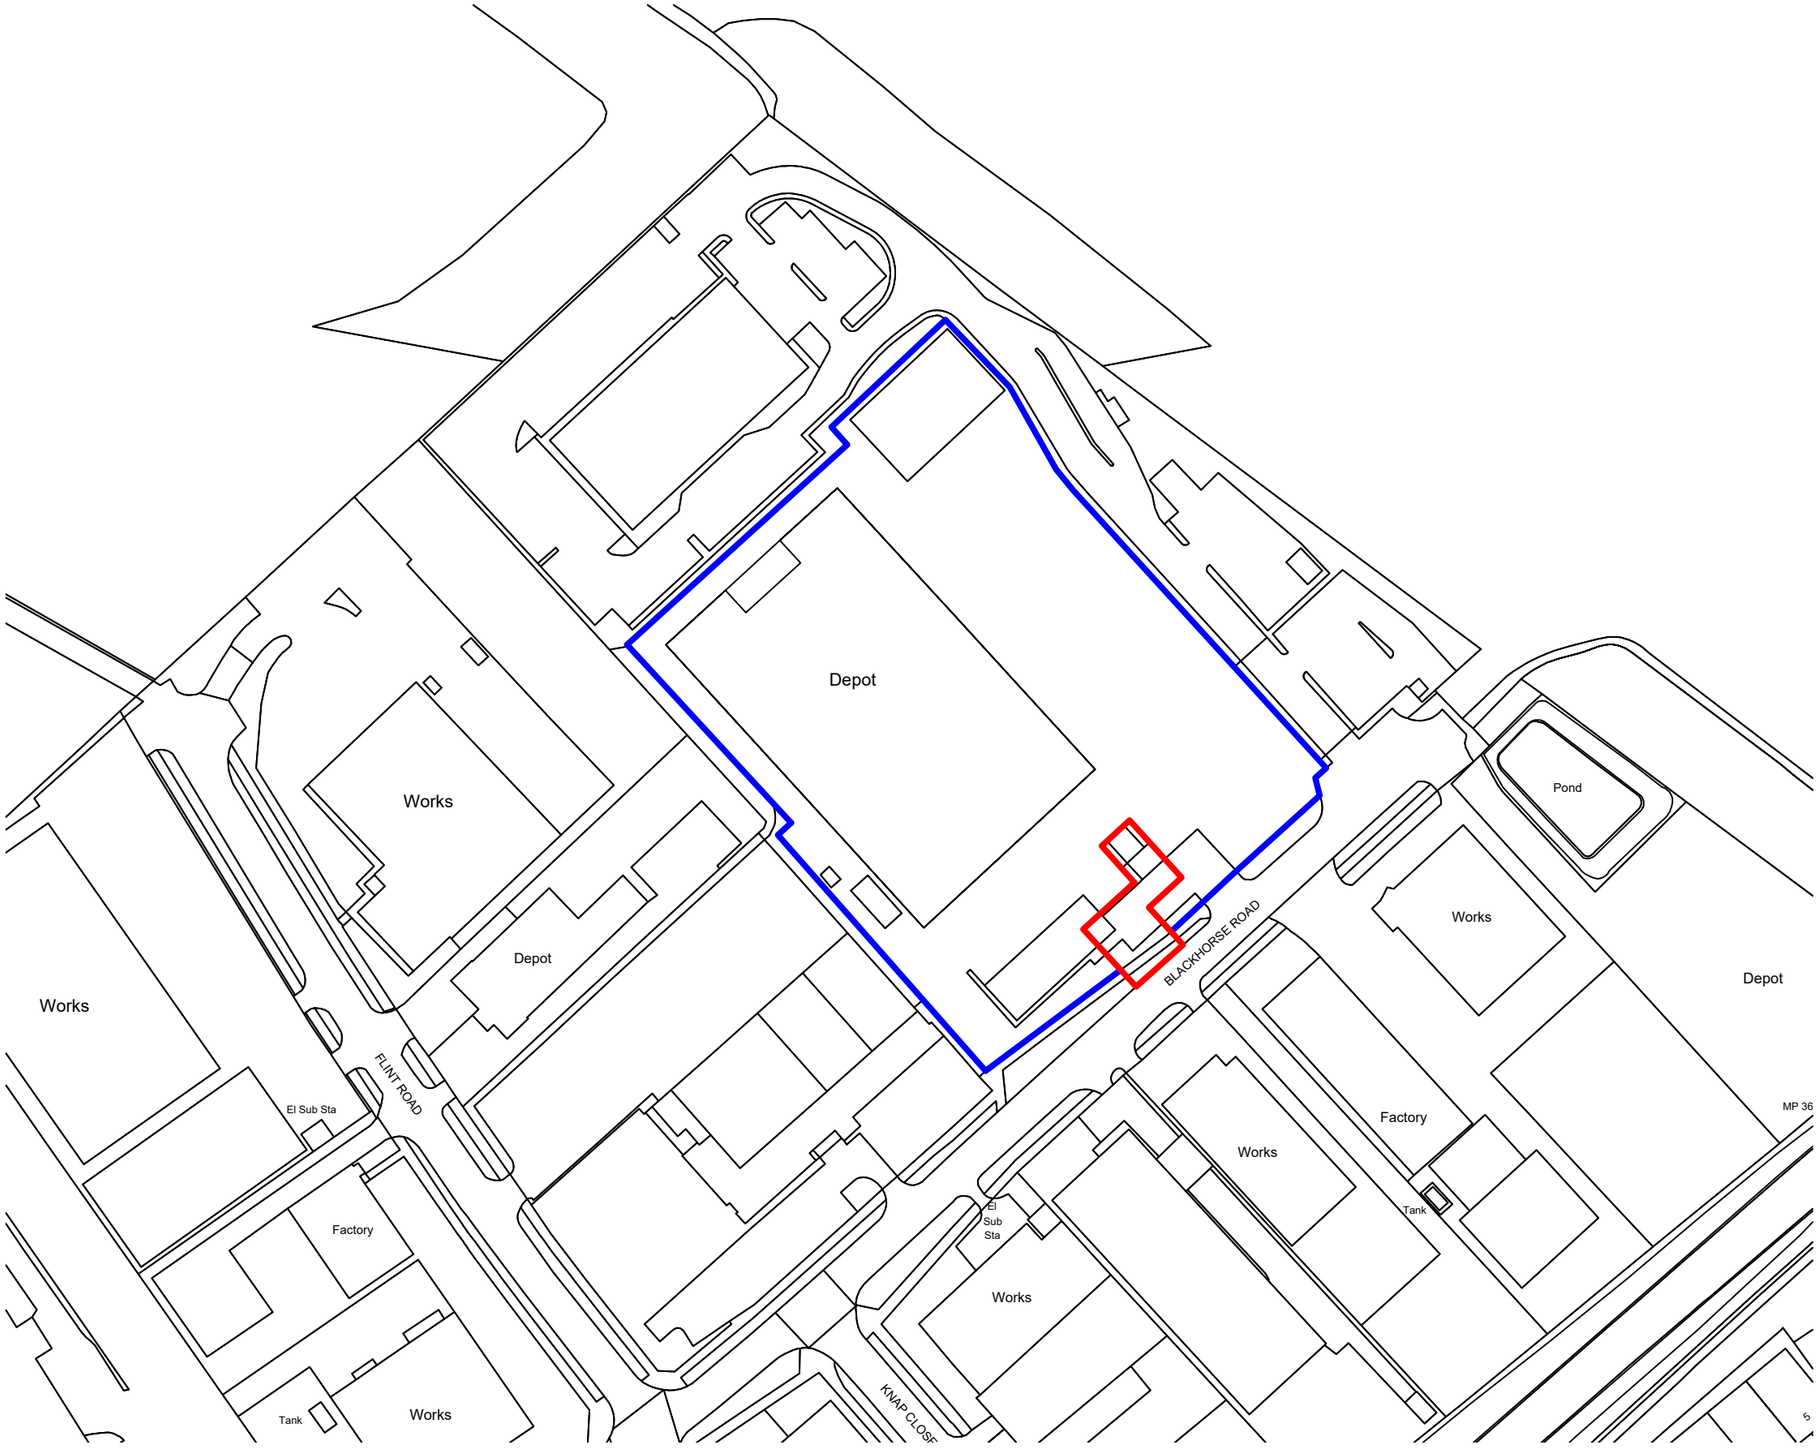


Key

Site Boundary

Land owned by the applicant

Scale Bar 1:1250

0 10 20 50m

ARW *Specialist Building Contractors Limited*

www.arwcontracts.co.uk - info@arwcontracts.co.uk

Client

Herts Timber & Building Supplies

Project

Black Horse Road,
Letchworth,
Herts SG6 1HB

N

Notes

This drawing has been produced from site surveys and/or drawings issued from our client or their representatives. All boundaries, locations and measurements are subject to a detailed survey and/or a topographical survey before construction phase drawings are issued. All designs, service routes and locations are subject to confirmation and/or approval by a statutory body, highways and/or building control. All proposed design work is subject to full consultation before final agreement. This original drawing is issued for the purpose indicted and may contain confidential information. Further copies and circulation are to be in strict accordance with any ARW Specialist Building Contractors Limited instructions and maybe under a confidentiality agreement or NDA. Any other notes on this drawing are to be classed as for information purposes unless stated.

Rev	Date	Issue	Changes
A	26.03.18	For Planning	Site Boundary
-	16.02.18	For Planning	-

Project Hertfordshire Timber & Building Supplies - New Entrance

Drawing Title Location Plan

Job No.	*Drawing No.*	*Revision*
1152	A001	A

Drawn	*Checked*	*Scale*	*Paper size*
OG	ALB	1:1250	A3