


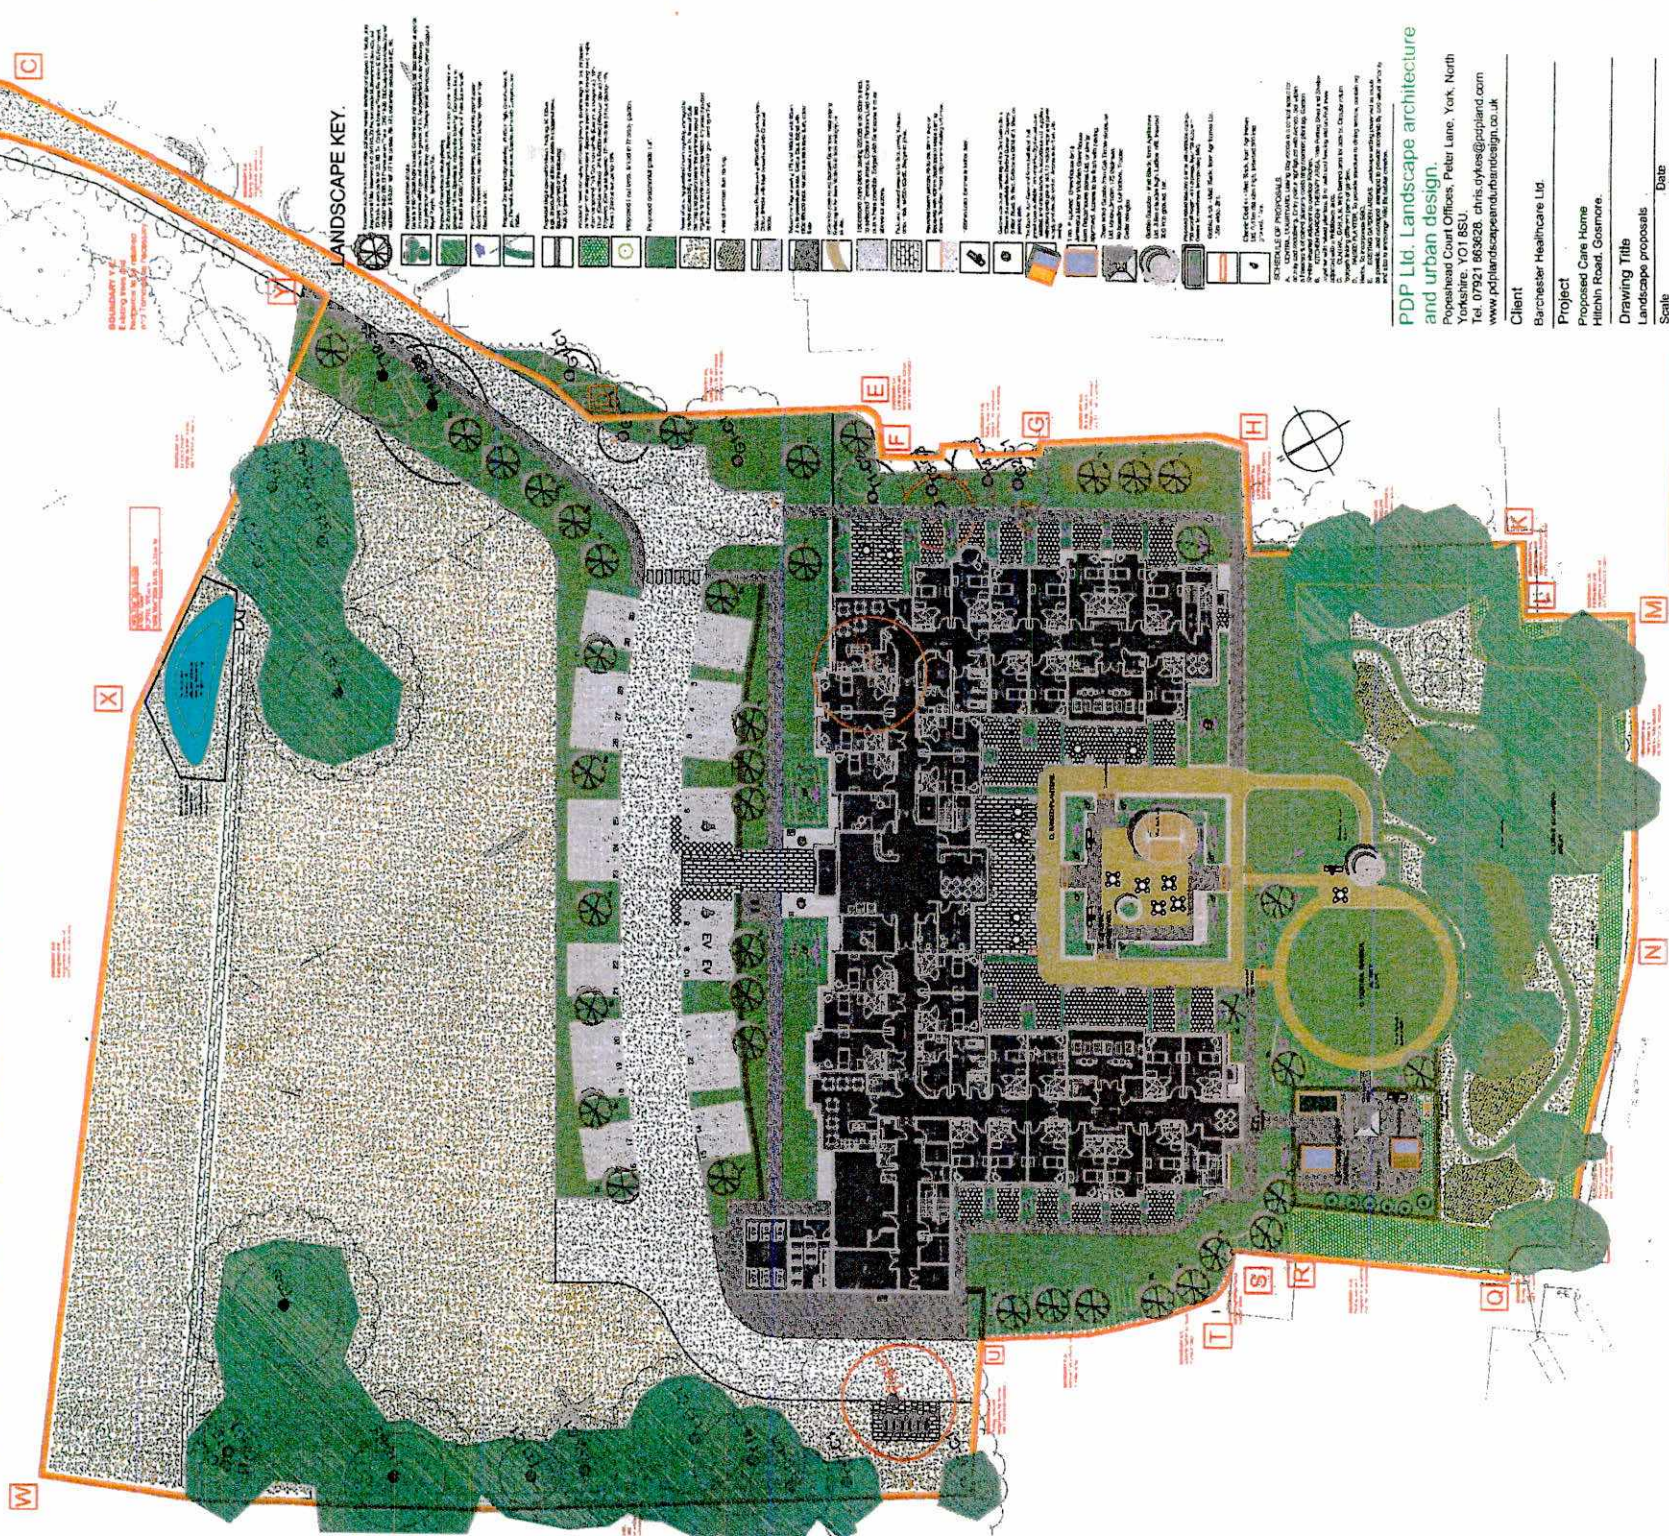

Date	Name(s)
A 26.09.21	Shirley M. G. G. G.
B 26.09.21	Elizabeth G. G. G.

Popeshead Court Offices, Peter Lane, York, North
Yorkshire, YO1 8SU.
Tel. 07921 663628. chris.dykes@pdpland.com
www.pdplandscapesandurbanisation.co.uk

Project
Proposed Care Home
Hitchin Road, Gosmore

Drawing Title

Scale	Date
1:200 @ A1	April, 2021

Job No. _____

Drawing No.

Rev.

Date	Revision