


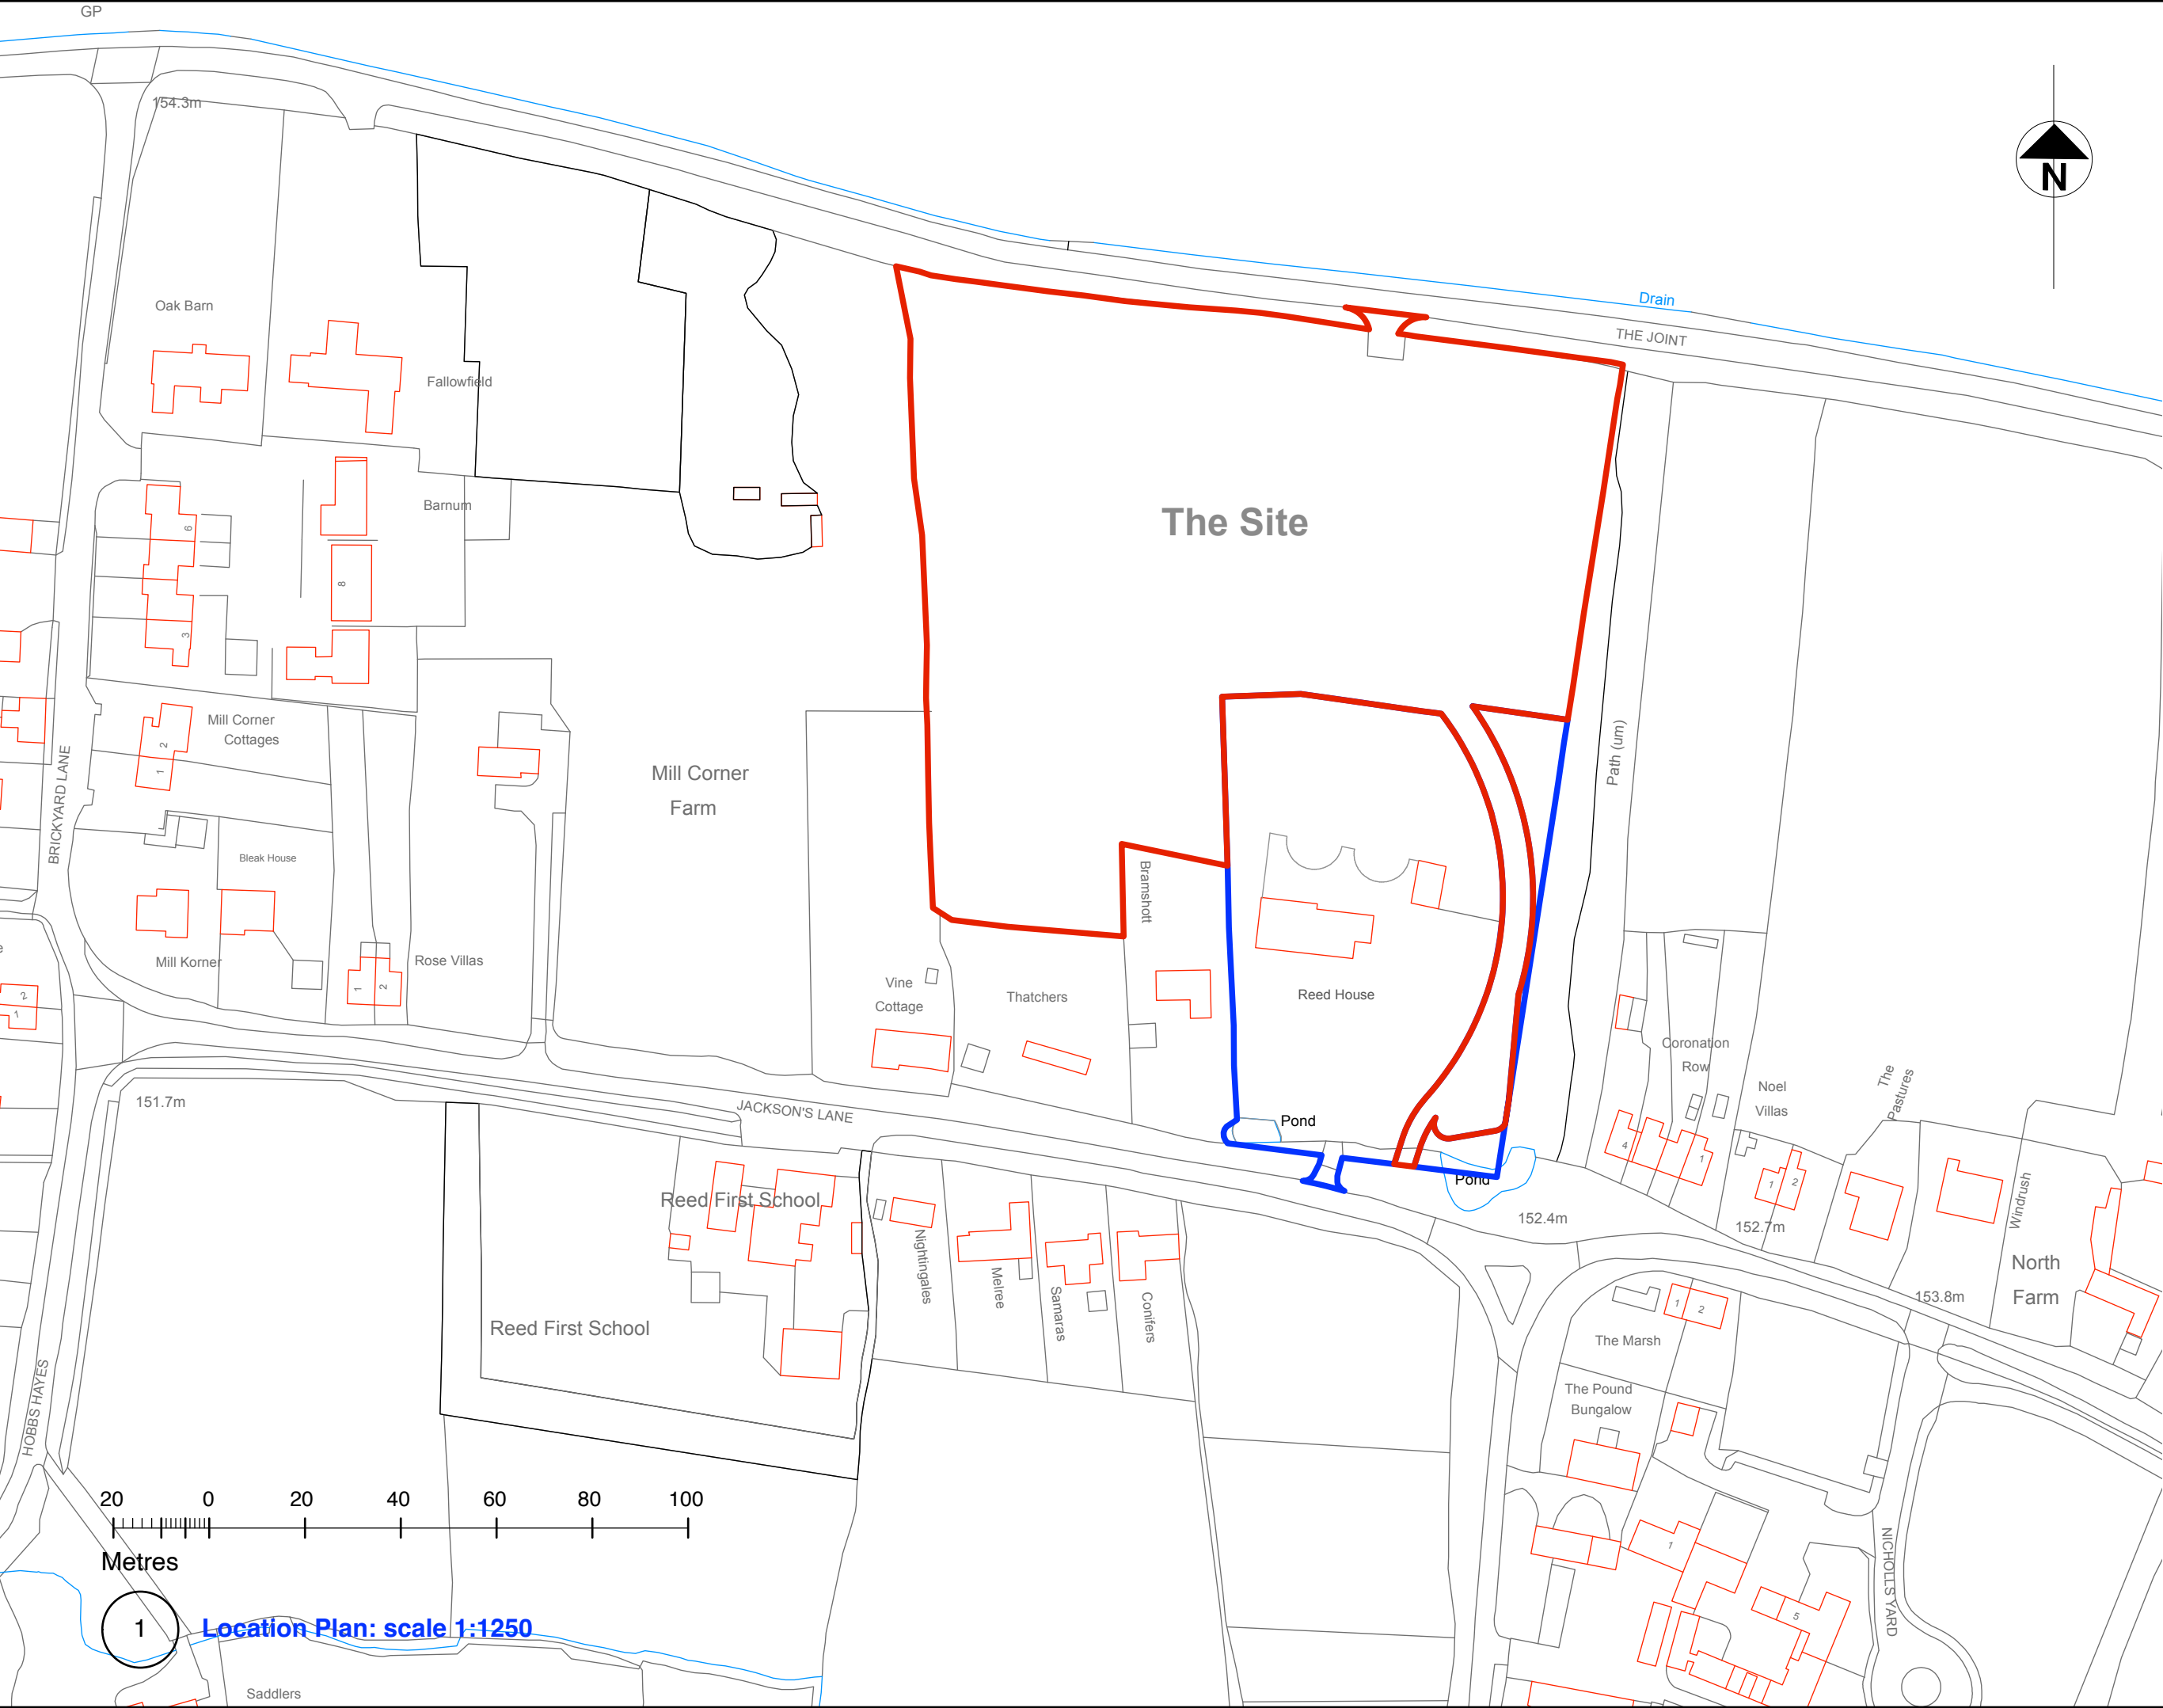

general notes

This drawing must not be scaled except for Planning purposes.
All setting out must be checked out on site.
All levels must be checked on site and refer to Ordinance Datum Newlyn unless alternative given.
Any discrepancy between the drawing and site conditions are to be notified to Sapele Design in writing without delay
This drawing must be read in conjunction with the relevant specification clauses
All fixings and weatherings must be checked on site
This drawing must not be used for land transfer purposes.
This drawing must not be used on site unless issued for construction - see status on this drawing.

notes

P2 Existing blue boundary and proposed red boundary adjacent to Jackson's lane updated to reflect boundary information provided and agreed by the Client (04.12.25).

18.12.25

P1 PLANNING ISSUE

20.03.25

client

Mr & Mrs D Tait

project

Reed House
Jackson Lane, REED
Hertfordshire SG8 8AB

title

Master Site Location Plan
Location Plan

scale

1:1250

date

April 2018

drawing no.

S1017 - PL01.P2

drawn

status

PLANNING ISSUE

drawing status

PL = Planning: P = Preliminary: T = Tender:
C = Construction

Sapele Design Limited

Courtyard Cottage
Manor Farm Barns
Church End
Barley Nr Royston
Hertfordshire SG8 8JW
T : 01763 849154
E: timothy@sapeledesign.co.uk

© 2018 Sapele Design Limited

Location Plan: scale 1:1250