


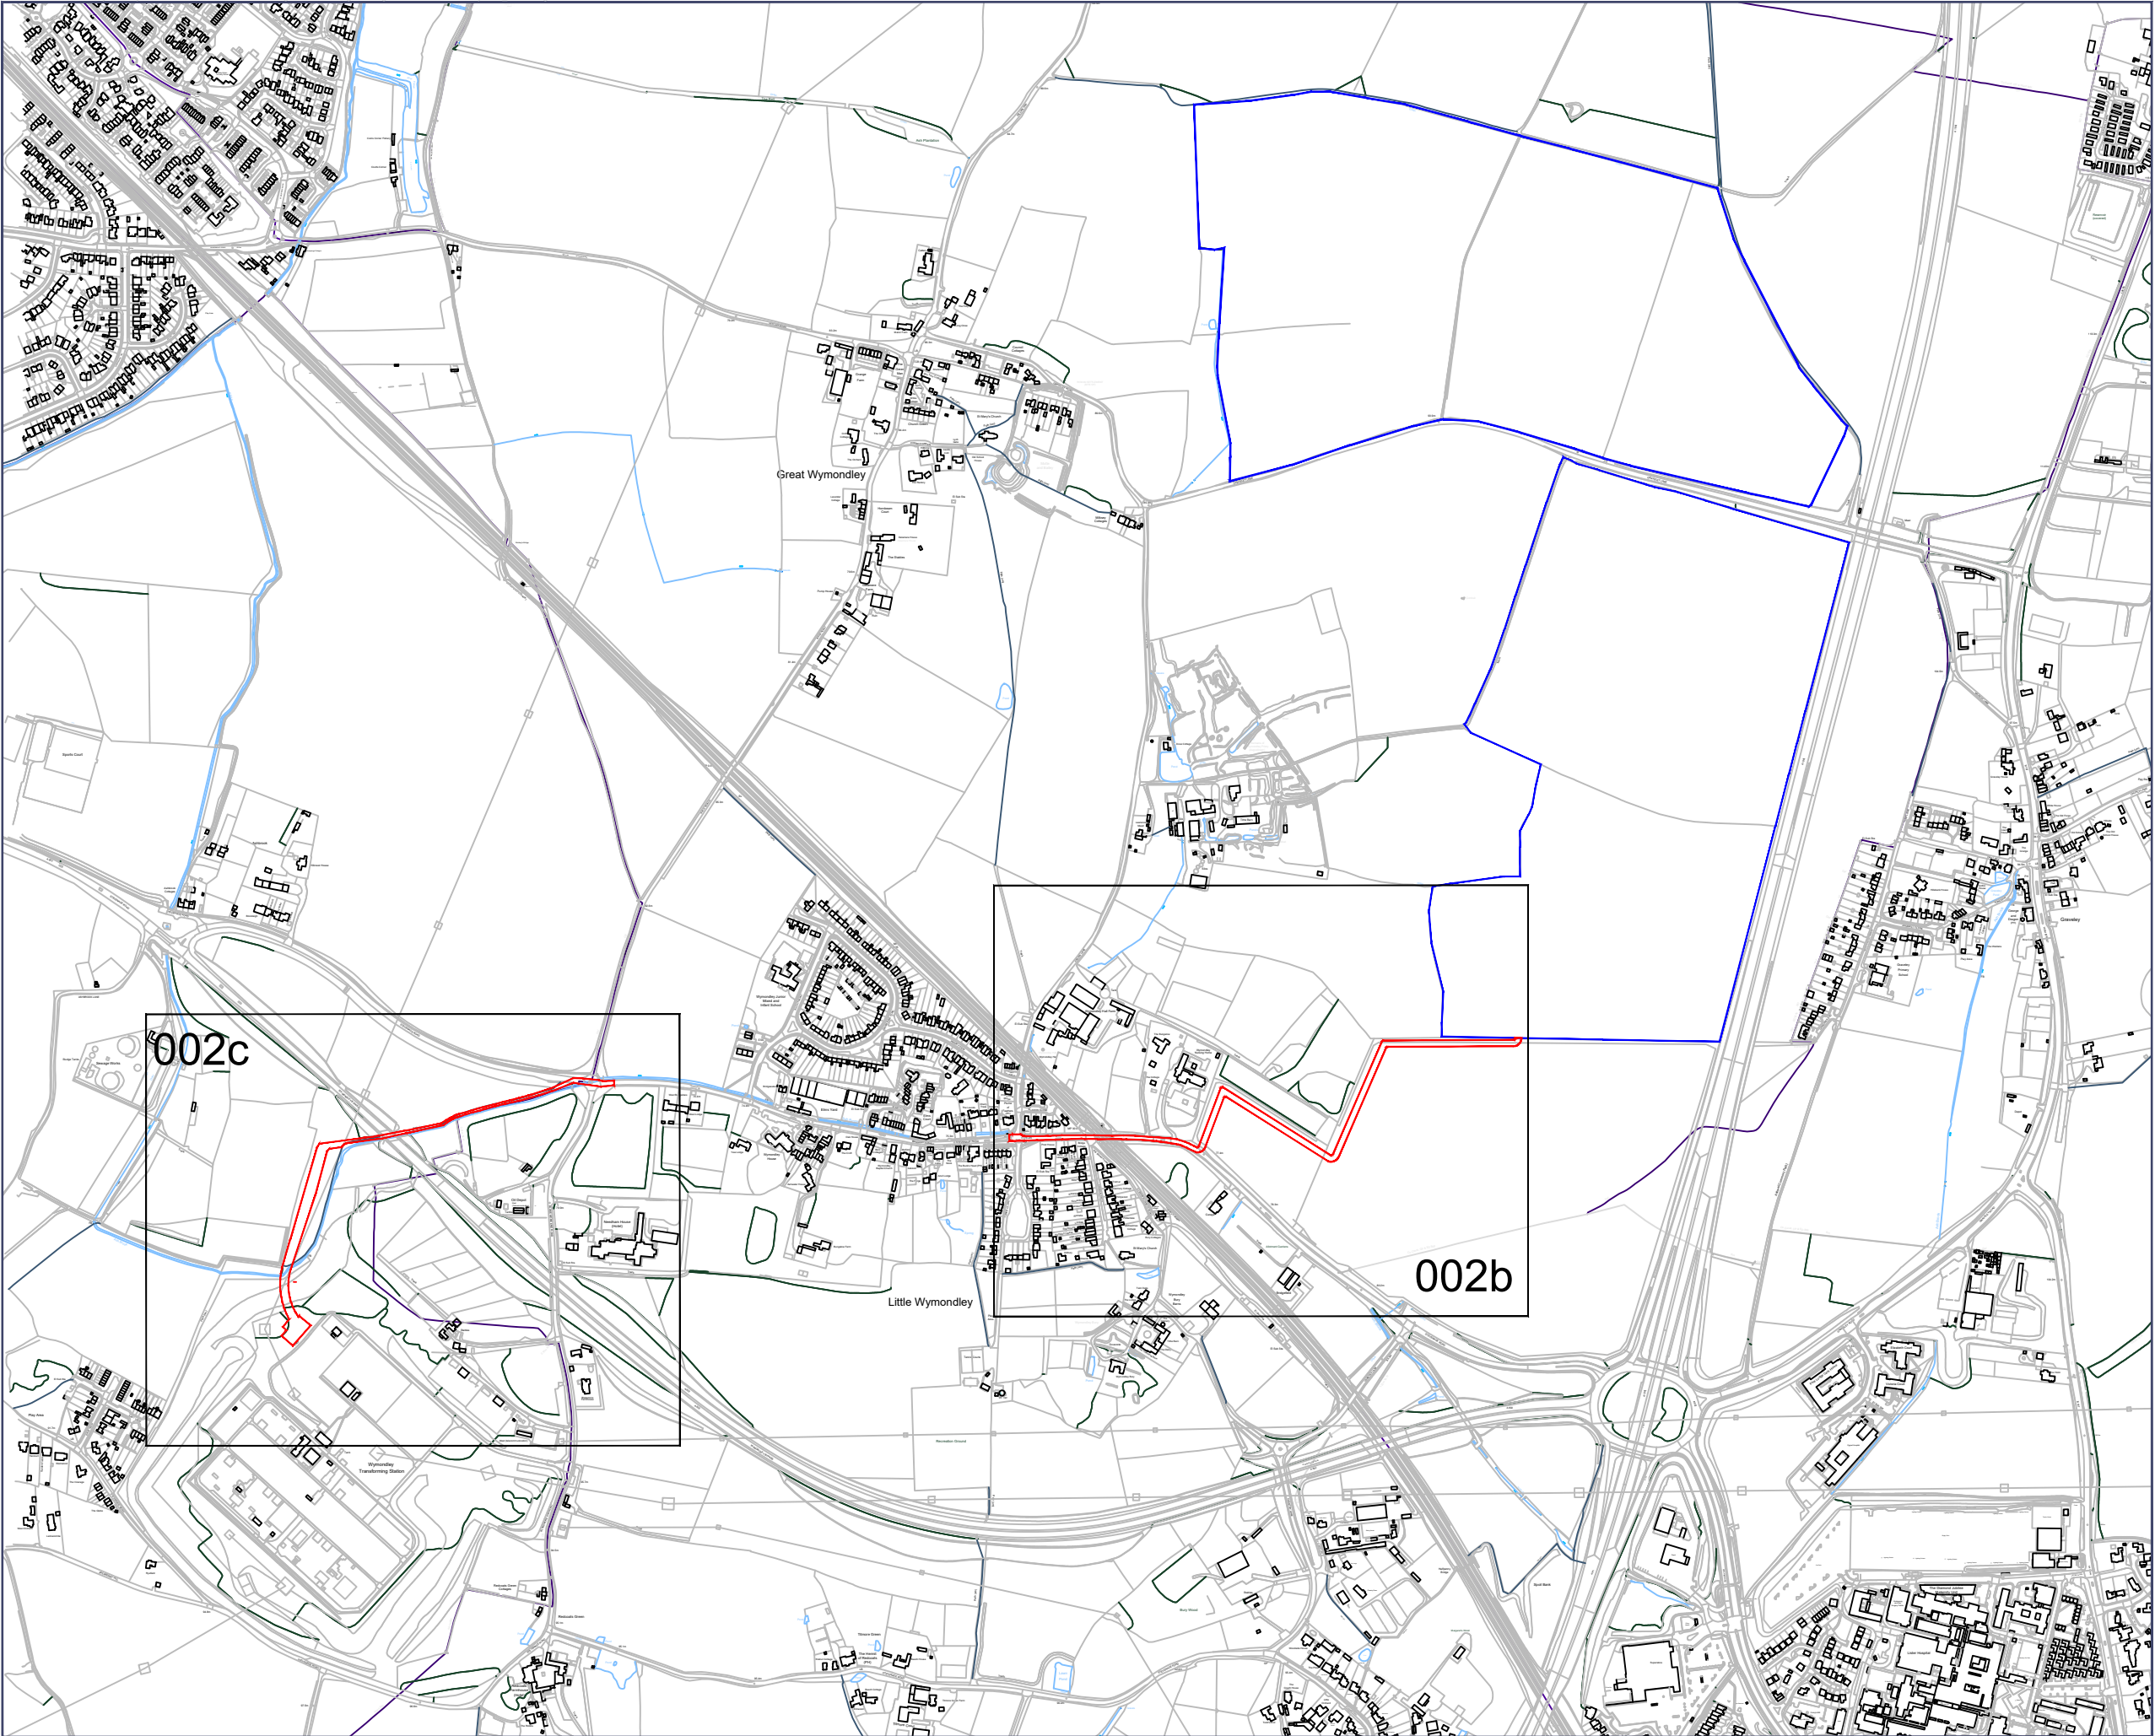

- Application Boundary
17,138m²
- Other Land Under Control of the
Applicant



0344 8700 007
axis.co.uk



Client

AGR Solar 4 Limited

Project

Priory Farm Solar Array Revised Grid Connection

Drawing Title

Statutory Plan (Sheet 1 of 3)

Scale

1:10,000 @A3

Date

June 2024

Dwg no

3656-01-002a

Status

--

Drawn

SK

Checked

AR

Rev

B