


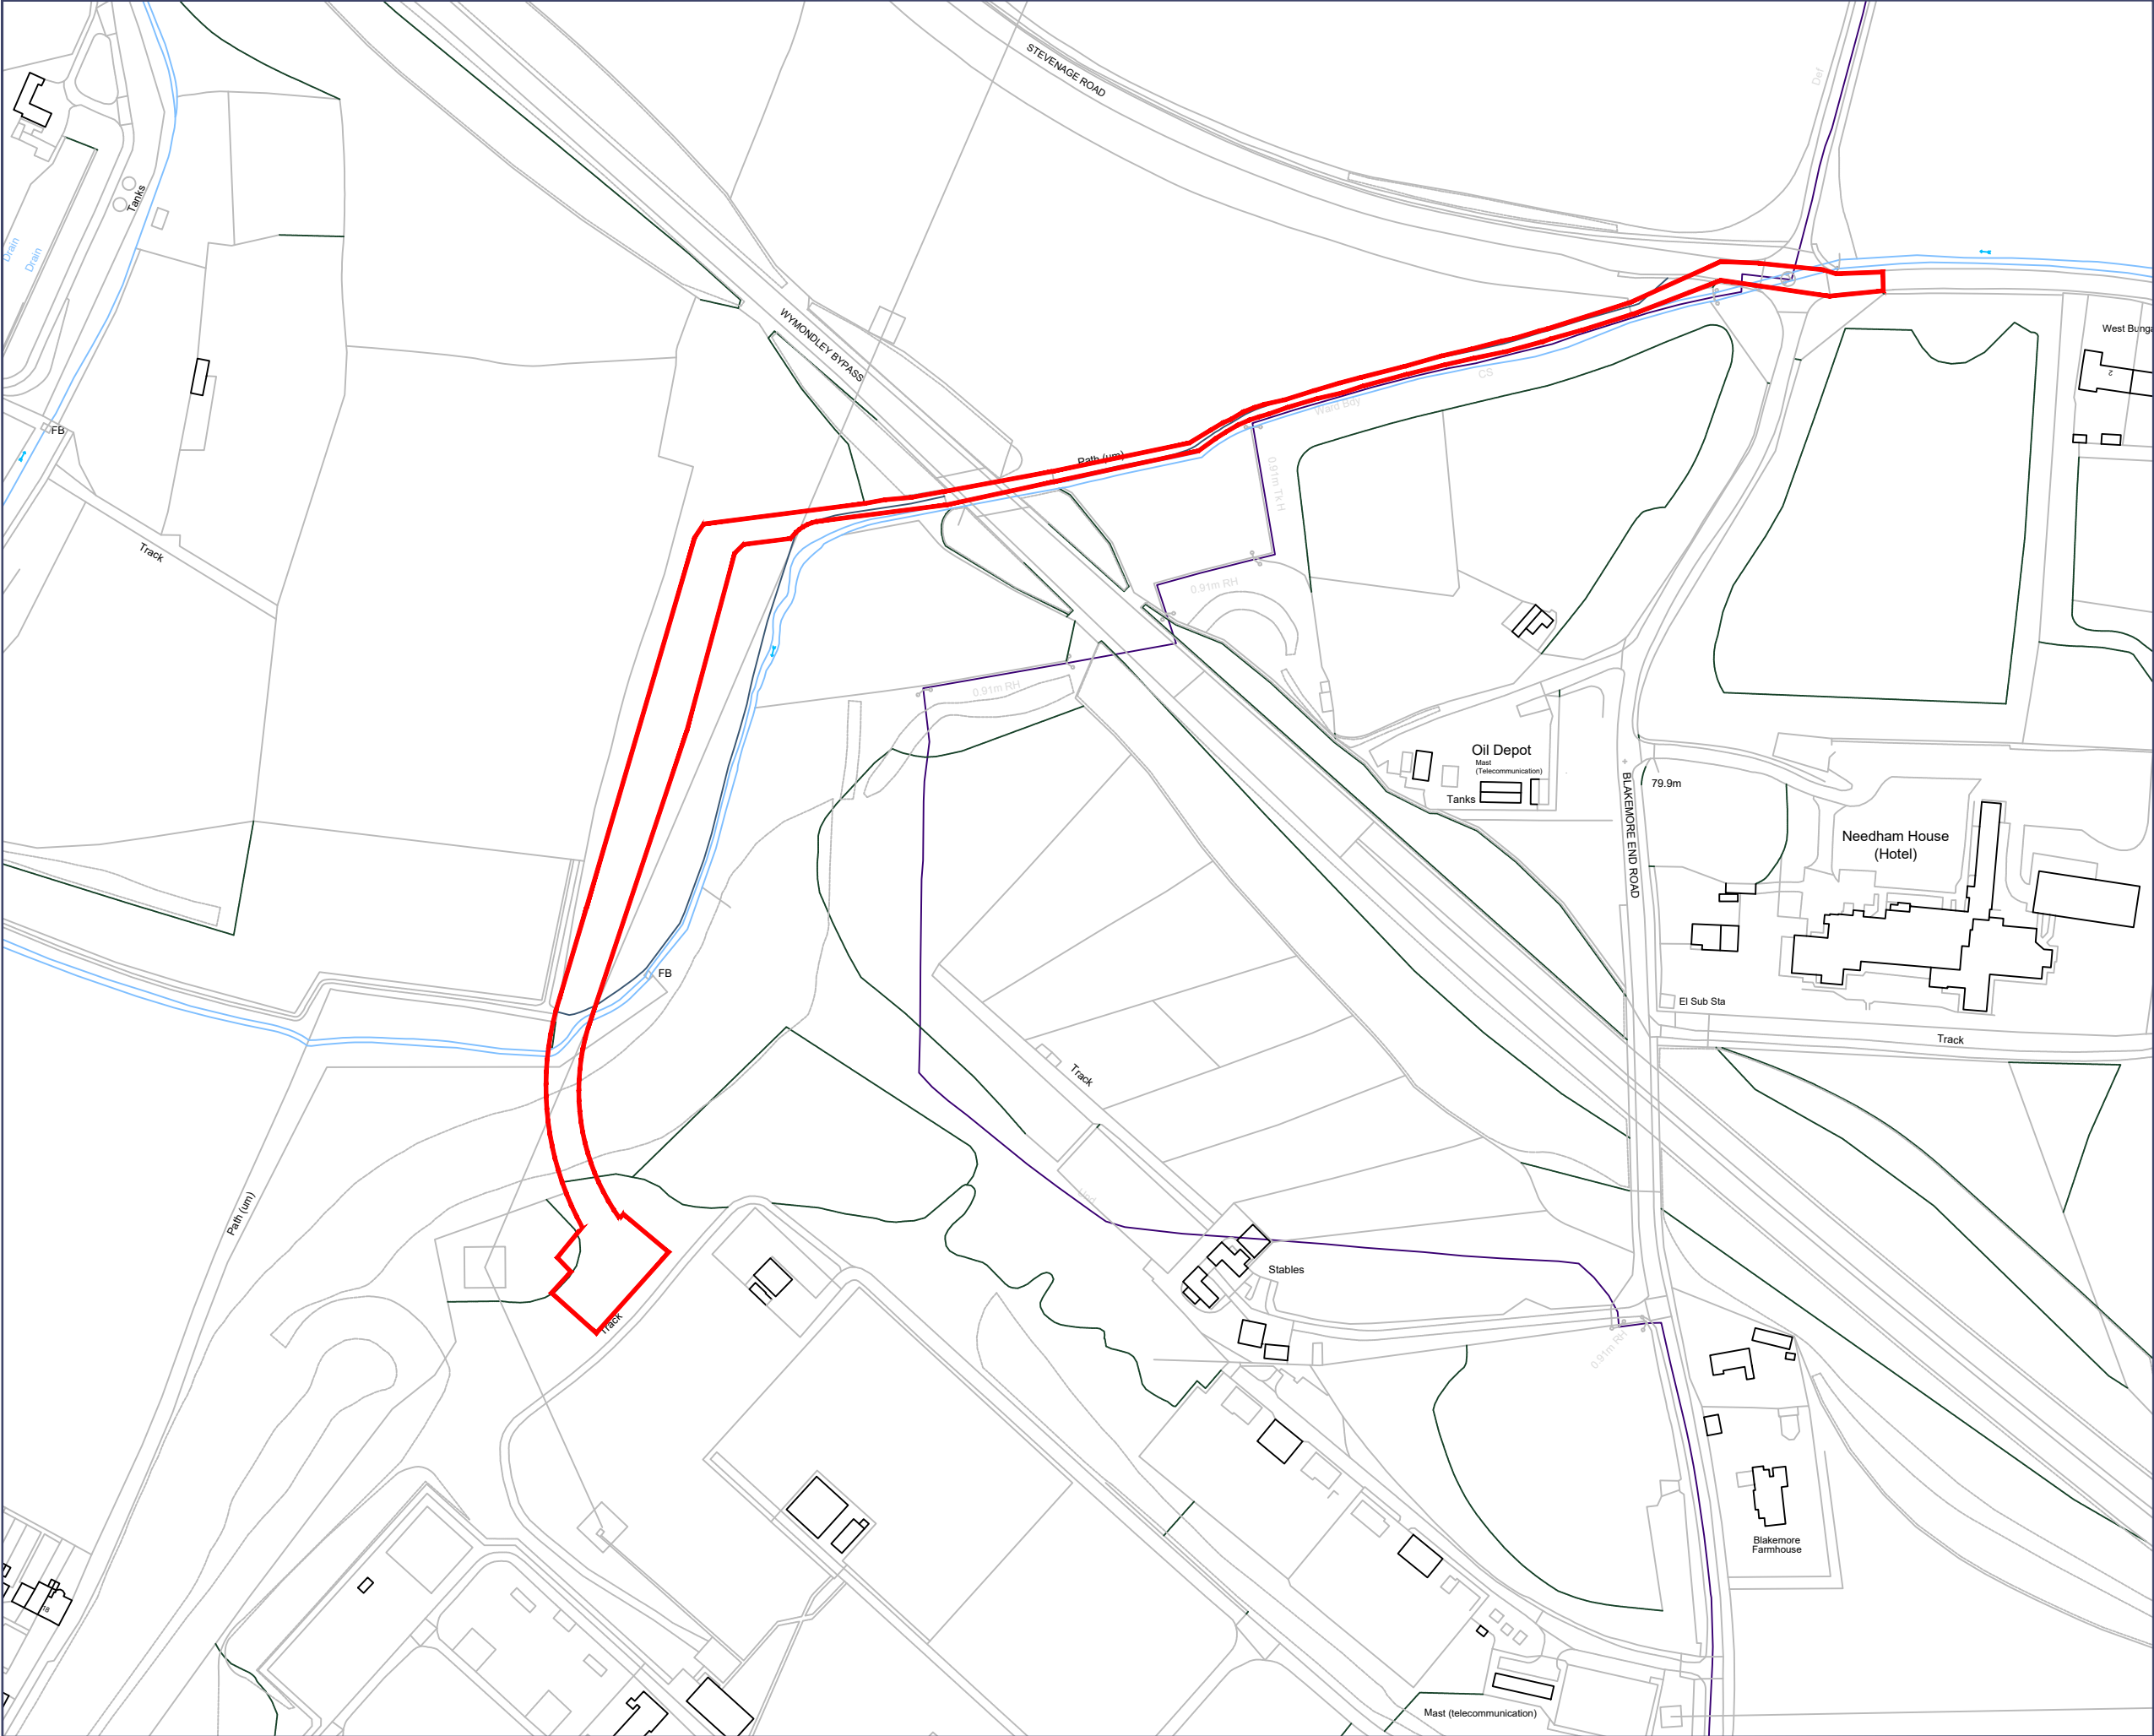

Application Boundary
17,138m²

0344 8700 007
axis.co.uk



Client

AGR Solar 4 Limited

Project
Priory Farm Solar Array Revised Grid Connection
Drawing Title

Statutory Plan (Sheet 3 of 3)

Scale

1:2500 @A3

Date

June 2024

Dwg no

3656-01-002c

Status

--

Drawn Checked

SK AR

Rev

B



revision: **B** desc: **Red Line Amended**

date: **13-02-25**

