


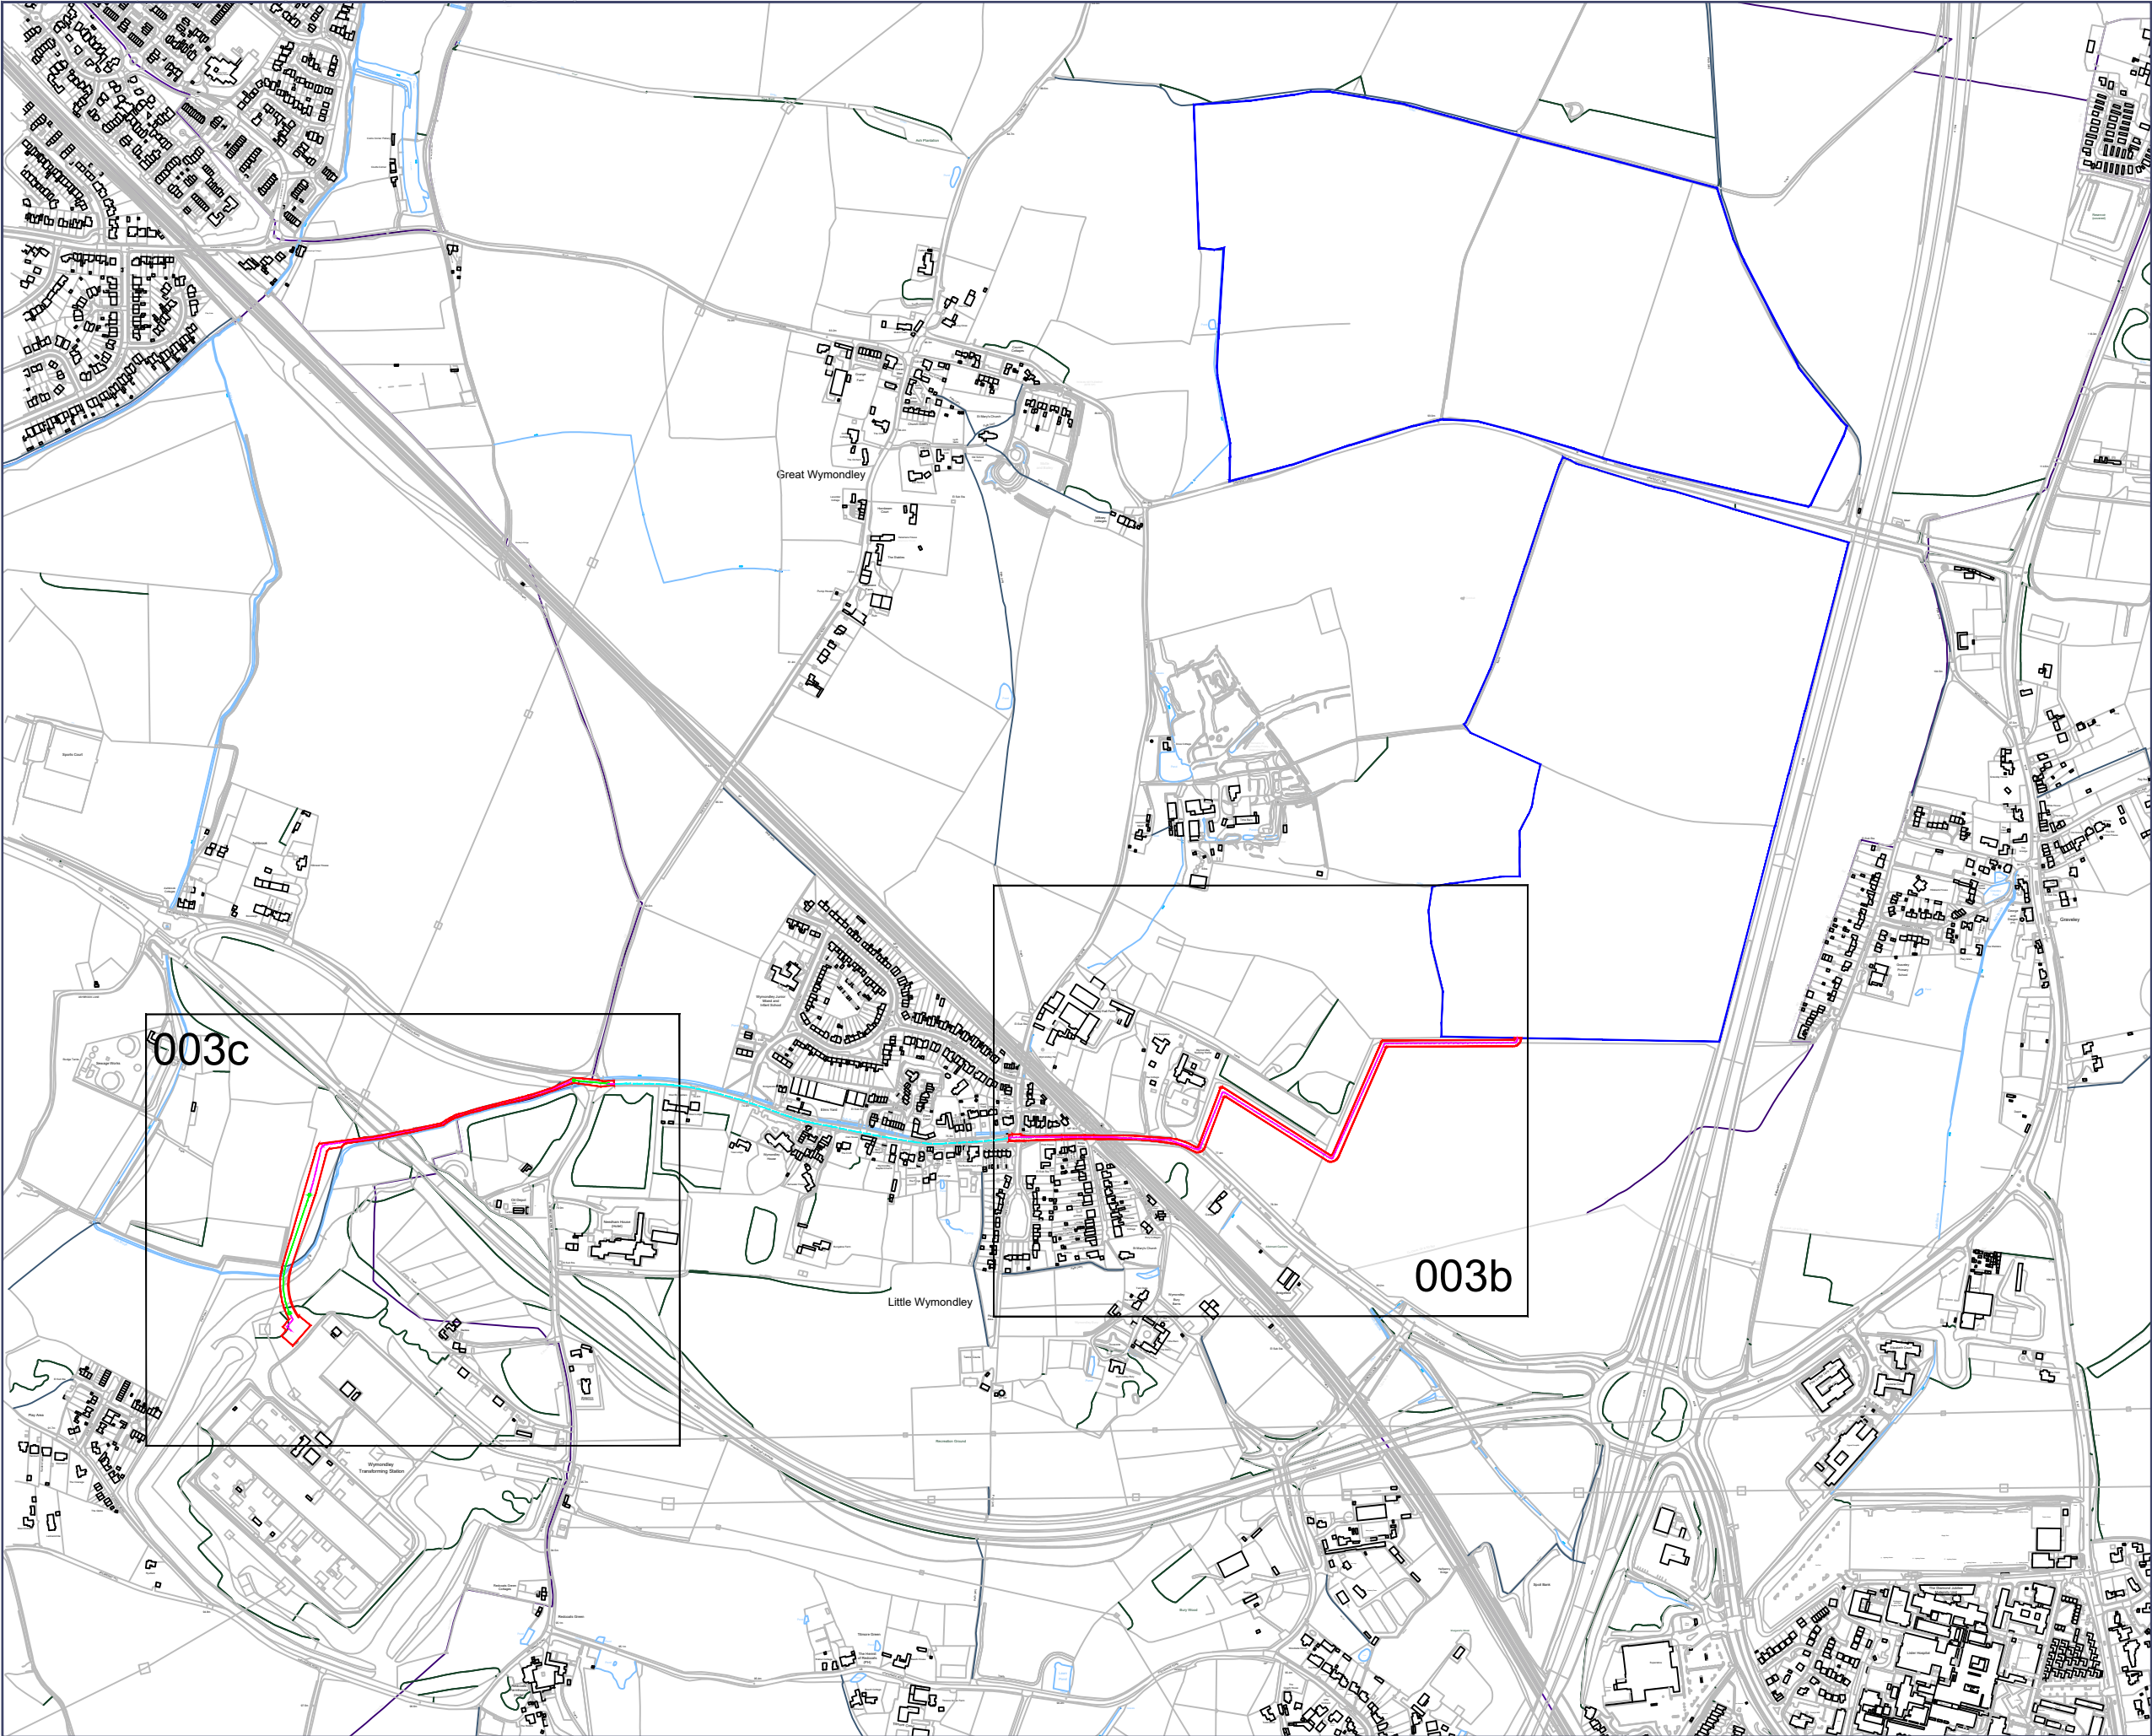

- Application Boundary
- Other Land Under Control of the Applicant
- Indicative Grid Connection Cable Route
- Consented Grid Connection Cable Route
- Indicative HDD Cable Route Locations

0344 8700 007
axis.co.uk



Client

AGR Solar 4 Limited

Project

Priory Farm Solar Array Revised Grid Connection

Drawing Title

General Arrangement (Sheet 1 of 3)

Scale

1:10,000 @A3

Date

June 2024

Dwg no

3656-01-003a

Status

--

Drawn

SK

Checked

AR

Rev

B



revision: **B** desc: **Updated Cable Route**

date: **13-02-25**

0 500 750 1000m