


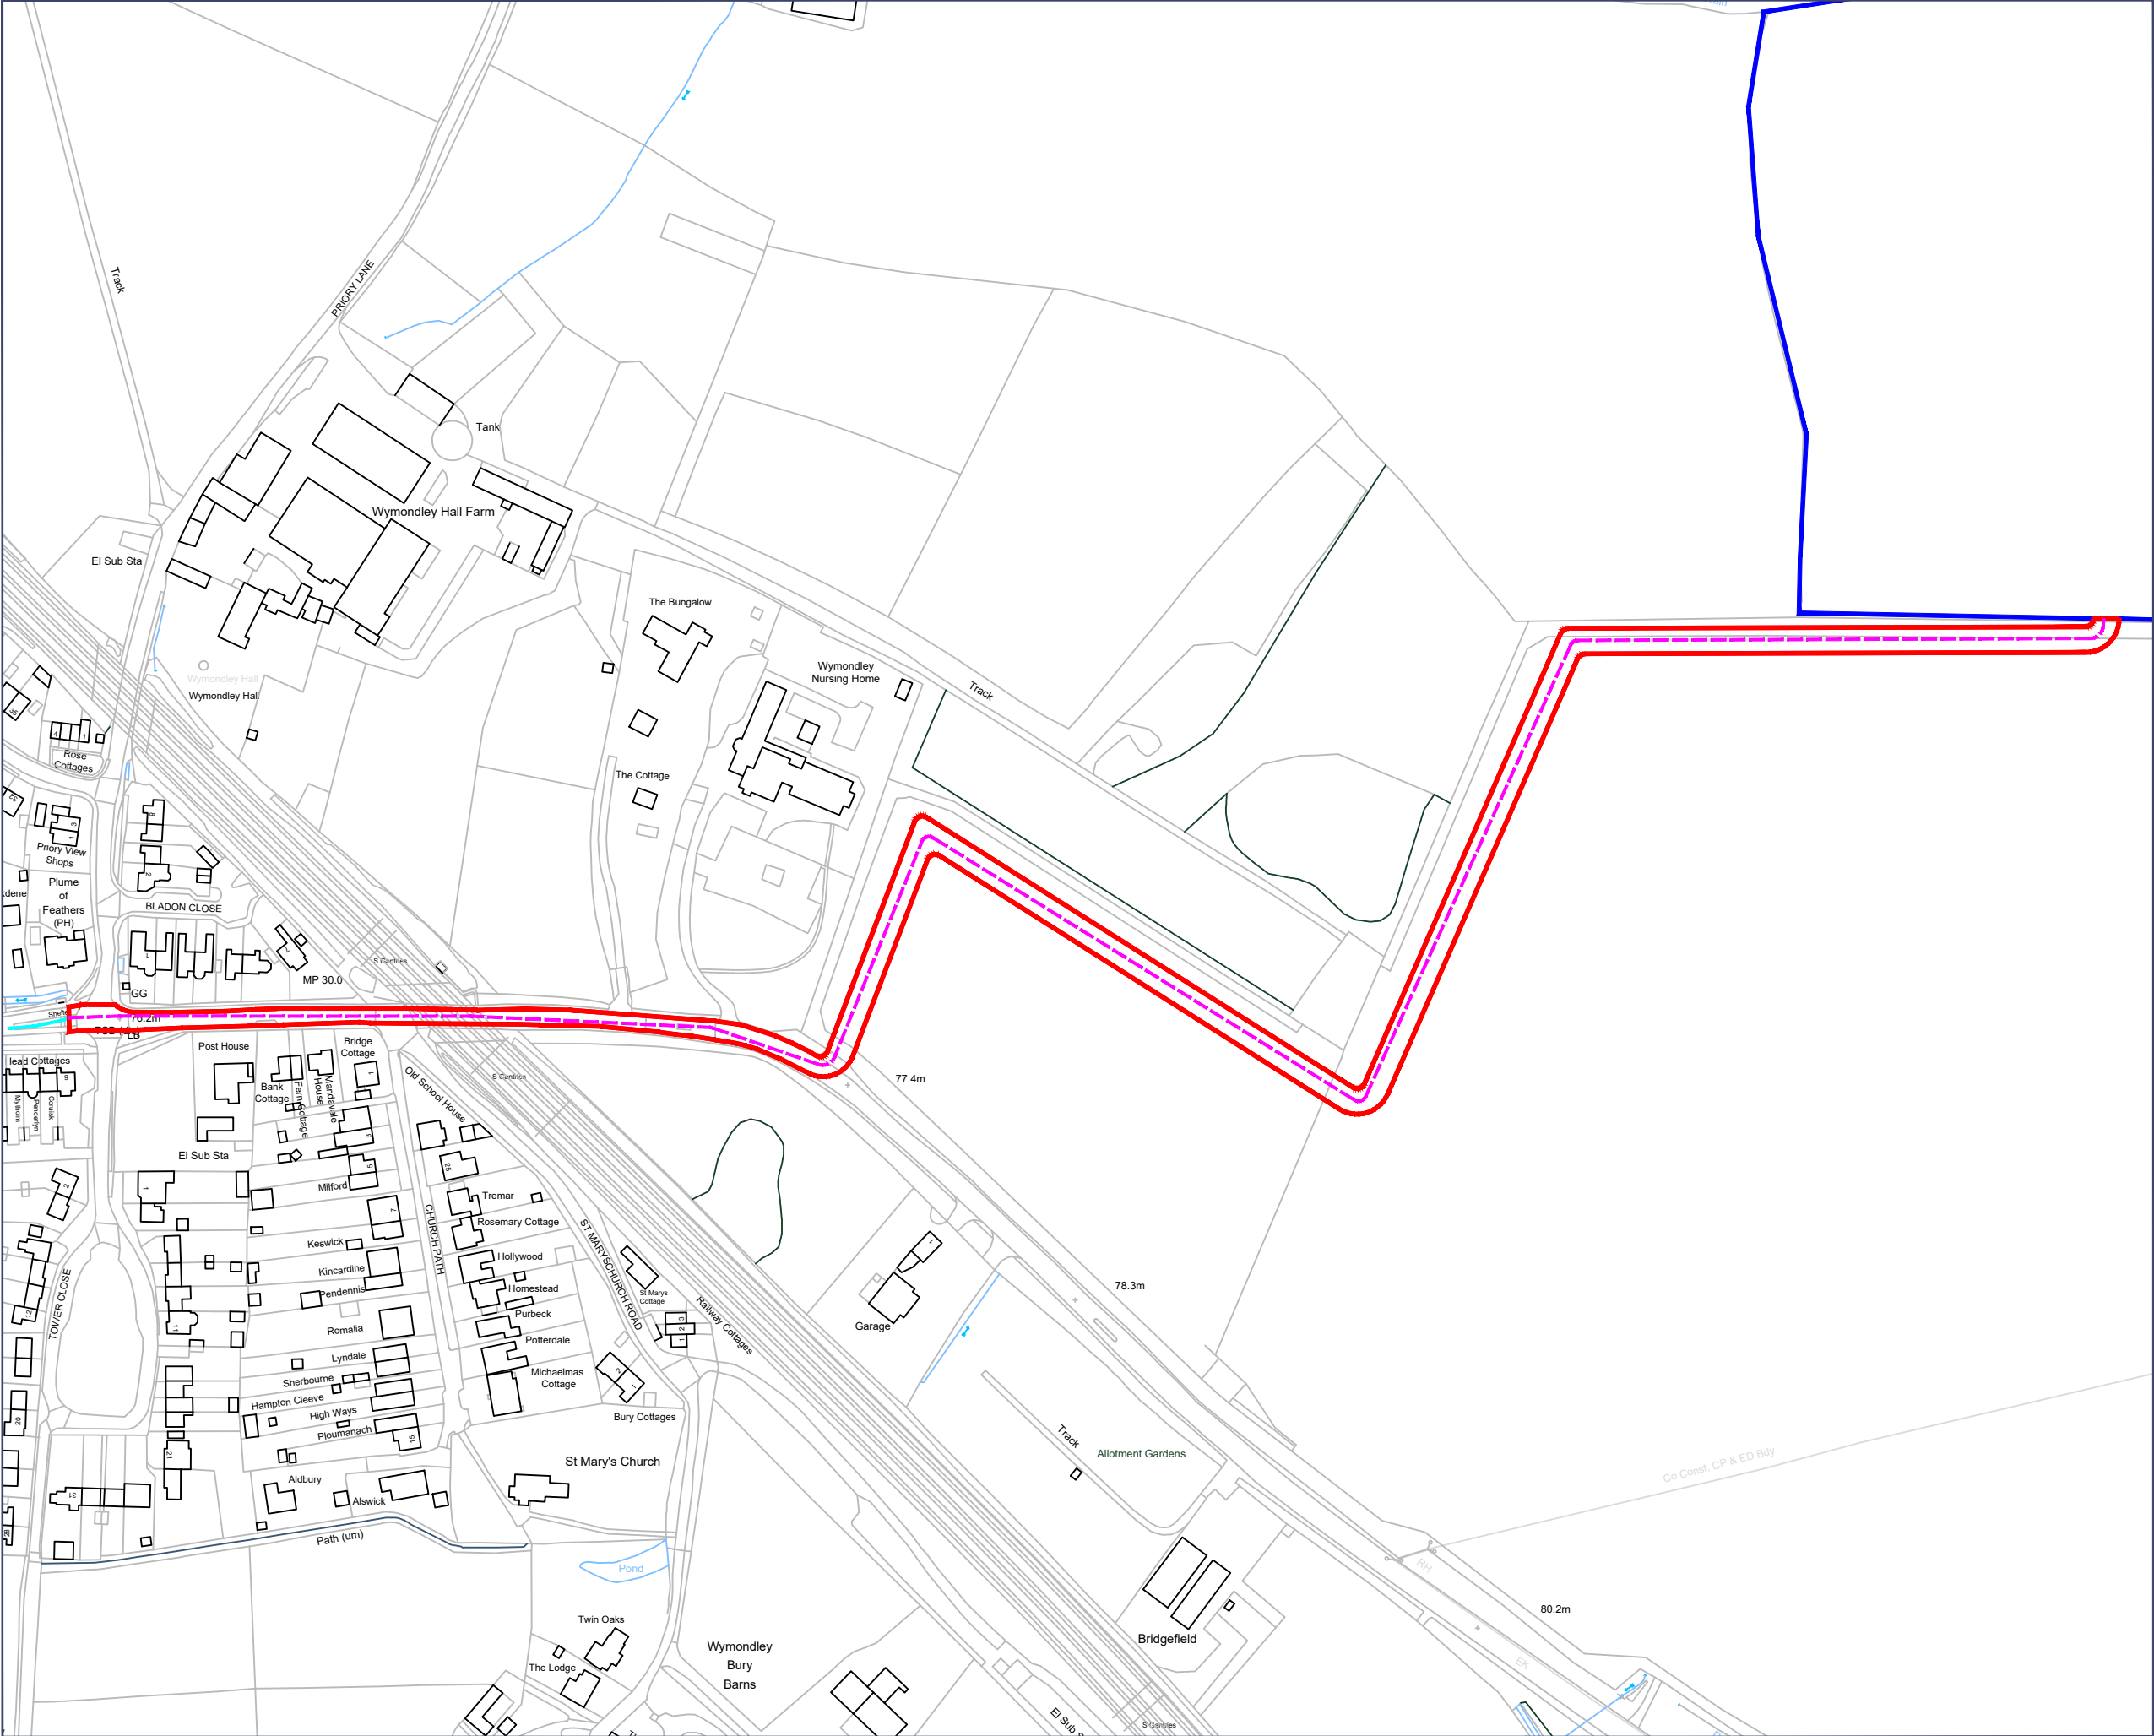

- Application Boundary
- Other Land Under Control of the Applicant
- Indicative Grid Connection Cable Route
- Consented Grid Connection Cable Route
- Indicative HDD Cable Route Locations

0344 8700 007
axis.co.uk



Client

AGR Solar 4 Limited

Project

Priory Farm Solar Array Revised Grid Connection

Drawing Title

General Arrangement (Sheet 2 of 3)

Scale

1:2500 @A3

Date

June 2024

Dwg no

3656-01-003b

Status

--

Drawn

SK

Checked

AR

Rev

B

This drawing is the copyright of AXIS P.E.D Limited and may not be loaned, copied or reproduced in any way - or used for any offer, quote, tender or construction purposes without written consent of the company to do so. Follow any figured dimensions - do not scale for construction purposes. If in doubt ask.

Reproduced by permission of Ordnance Survey on behalf of HMSO. © Crown copyright & database right 2024. All rights reserved. Ordnance Survey Licence number AL 100036678



revision: **B** desc: **Updated Cable Route**

date: **13-02-25**

