


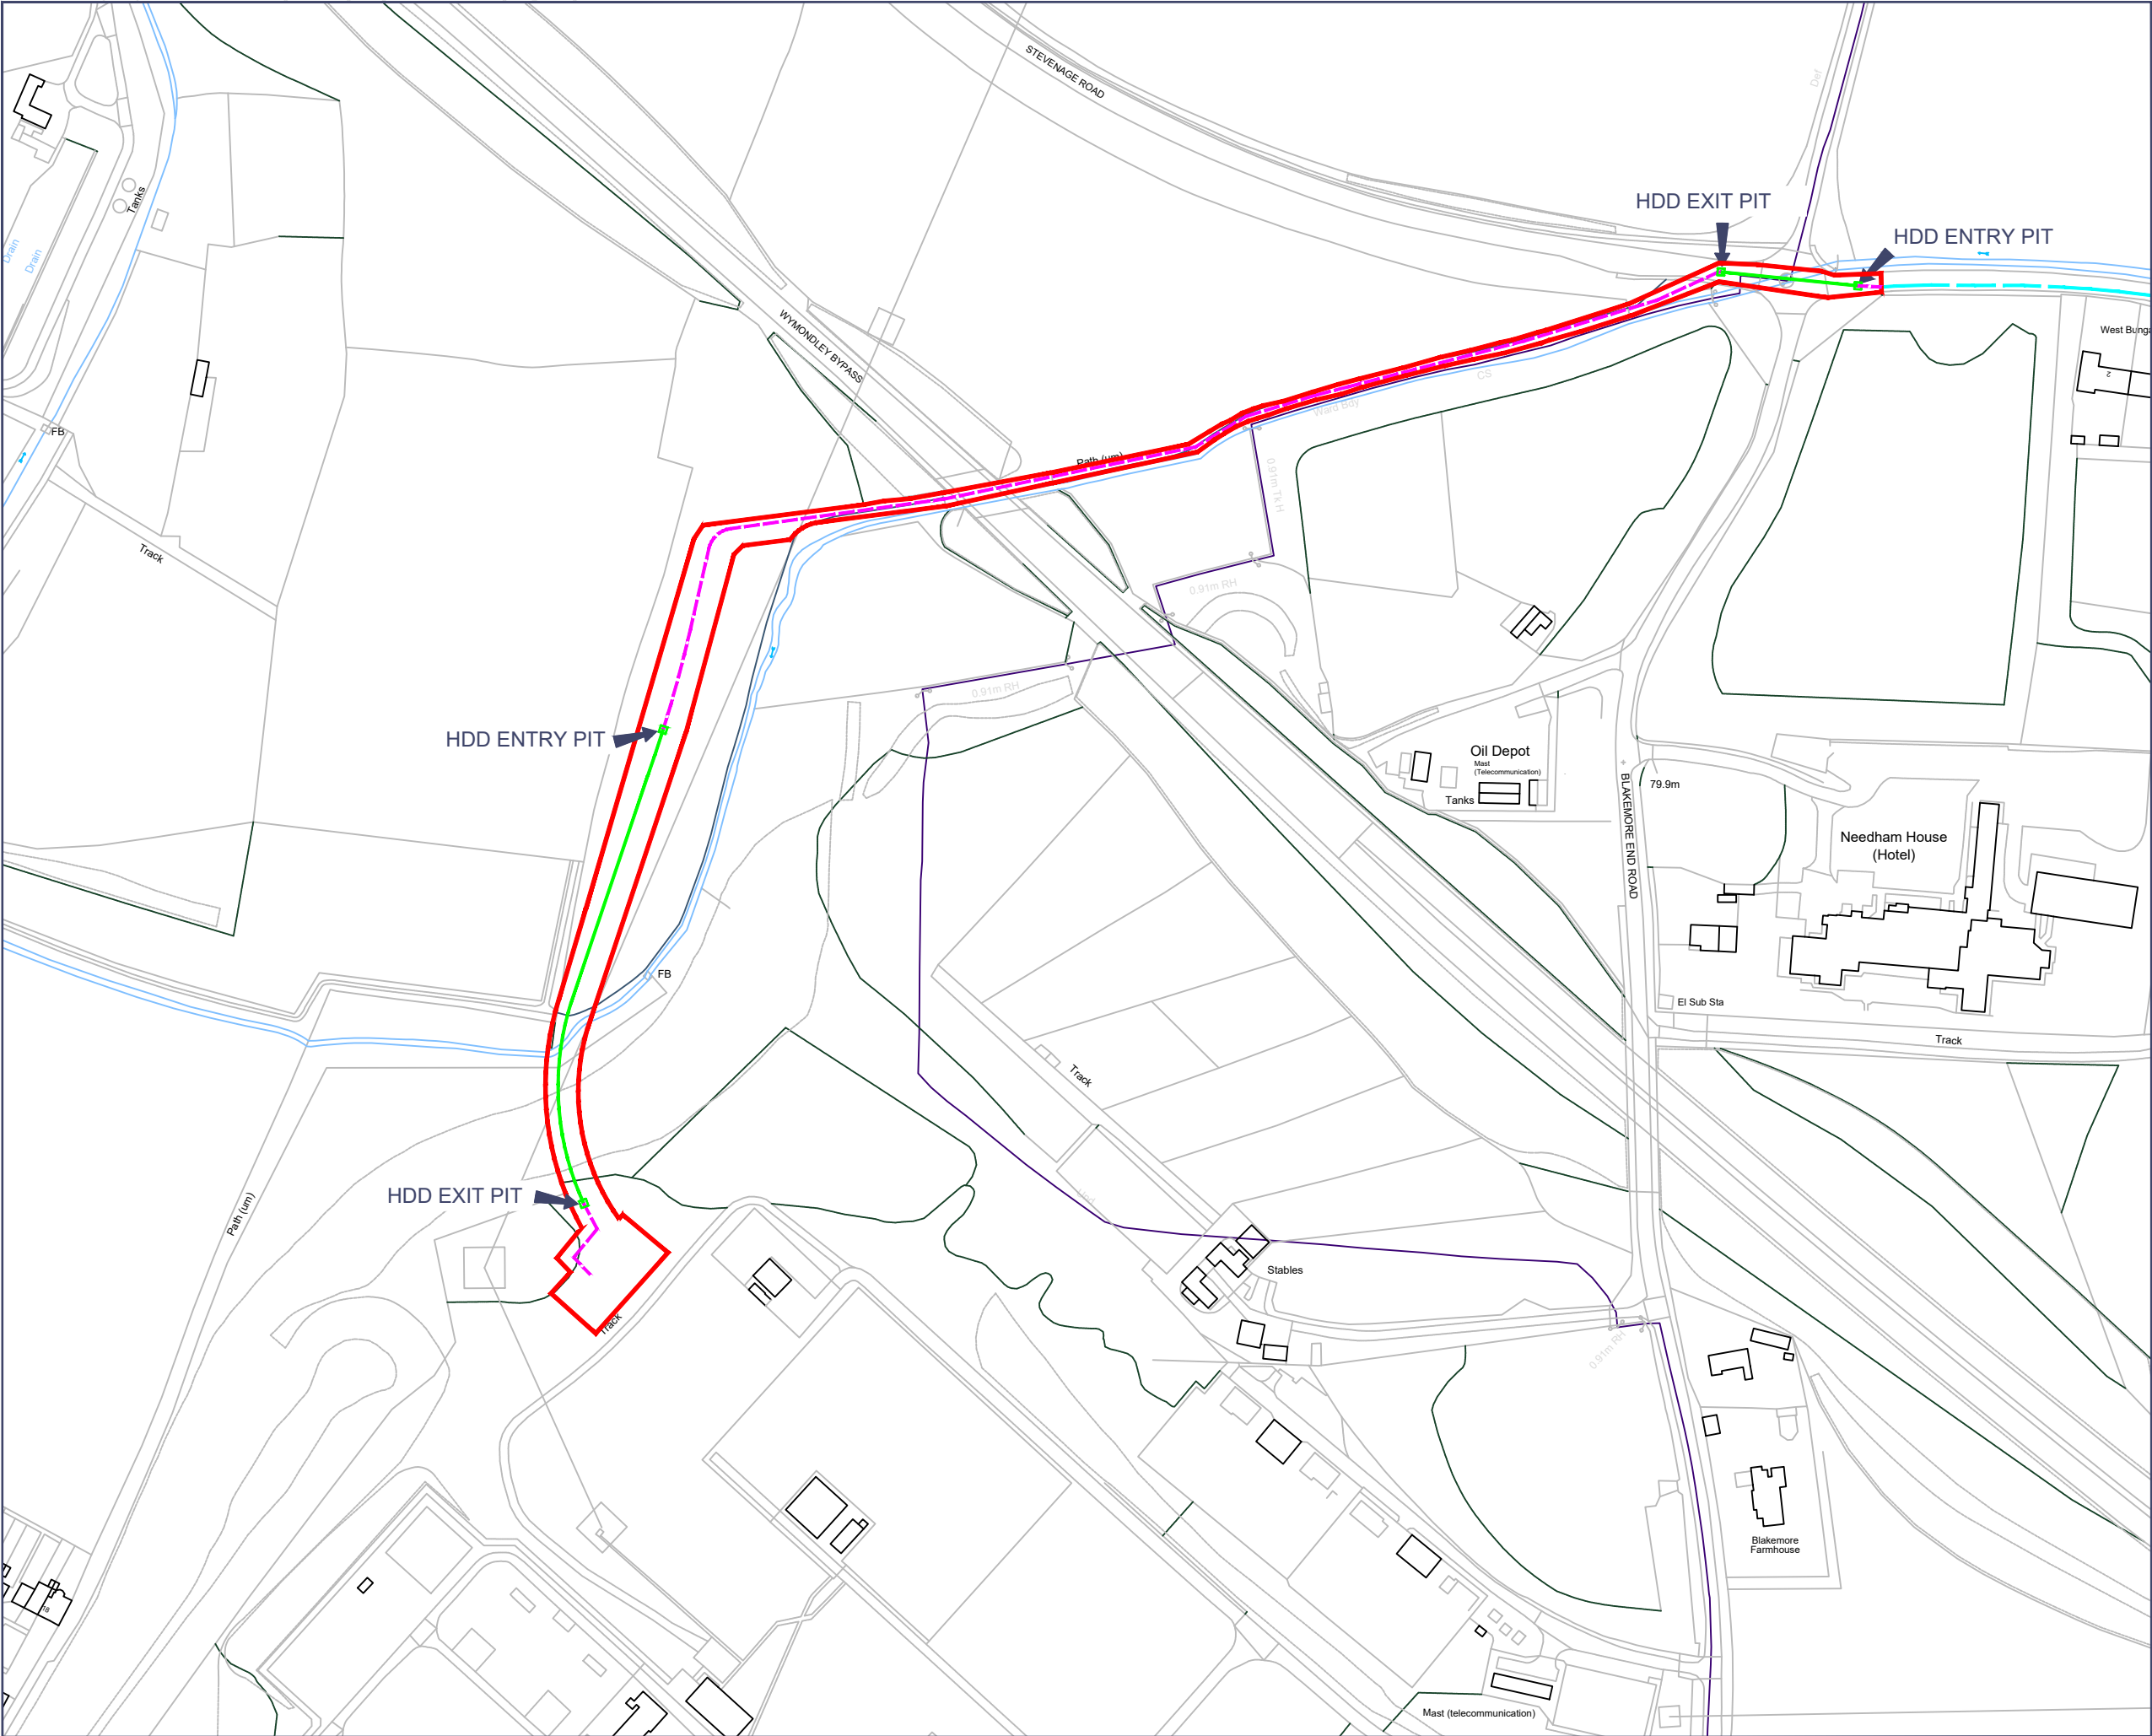

- Application Boundary
- Indicative Grid Connection Cable Route
- Consented Grid Connection Cable Route
- Indicative HDD Cable Route Locations

0344 8700 007  
axis.co.uk



Client

**AGR Solar 4 Limited**

Project

**Priory Farm Solar Array Revised Grid Connection**

Drawing Title

**General Arrangement (Sheet 3 of 3)**

Scale

**1:2500 @A3**

Date

**June 2024**

Dwg no

**3656-01-003c**

Status

--

Drawn

**SK**

Checked

**AR**

Rev

**B**



revision: **B** desc: **Updated Cable Route**

date: **13-02-25**

