



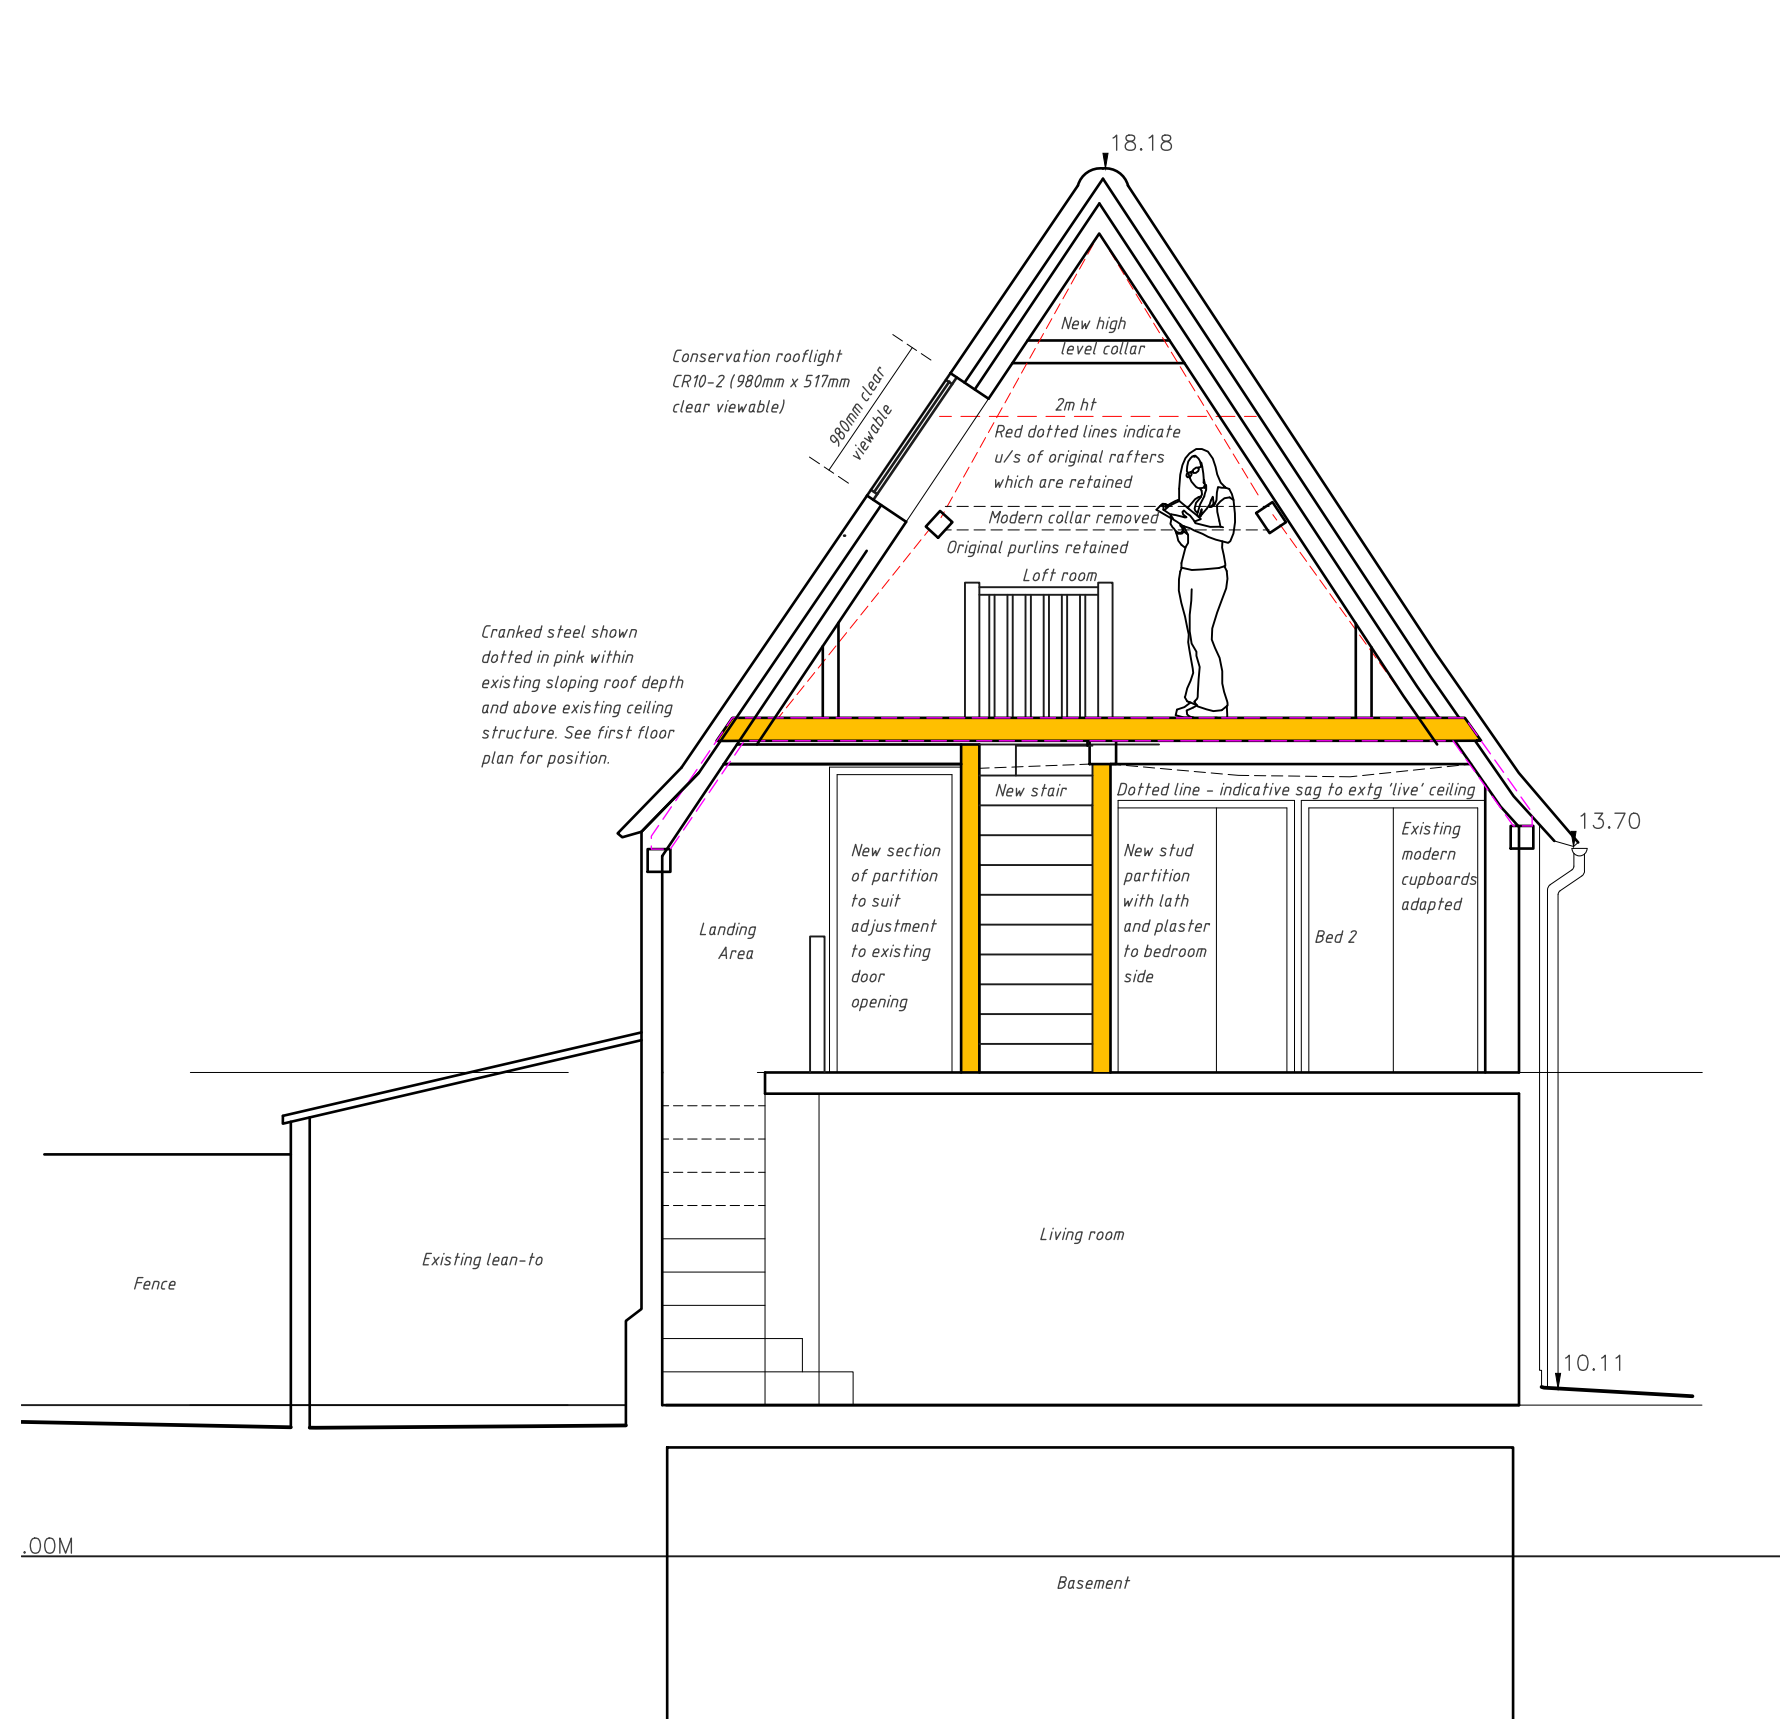


Section AA

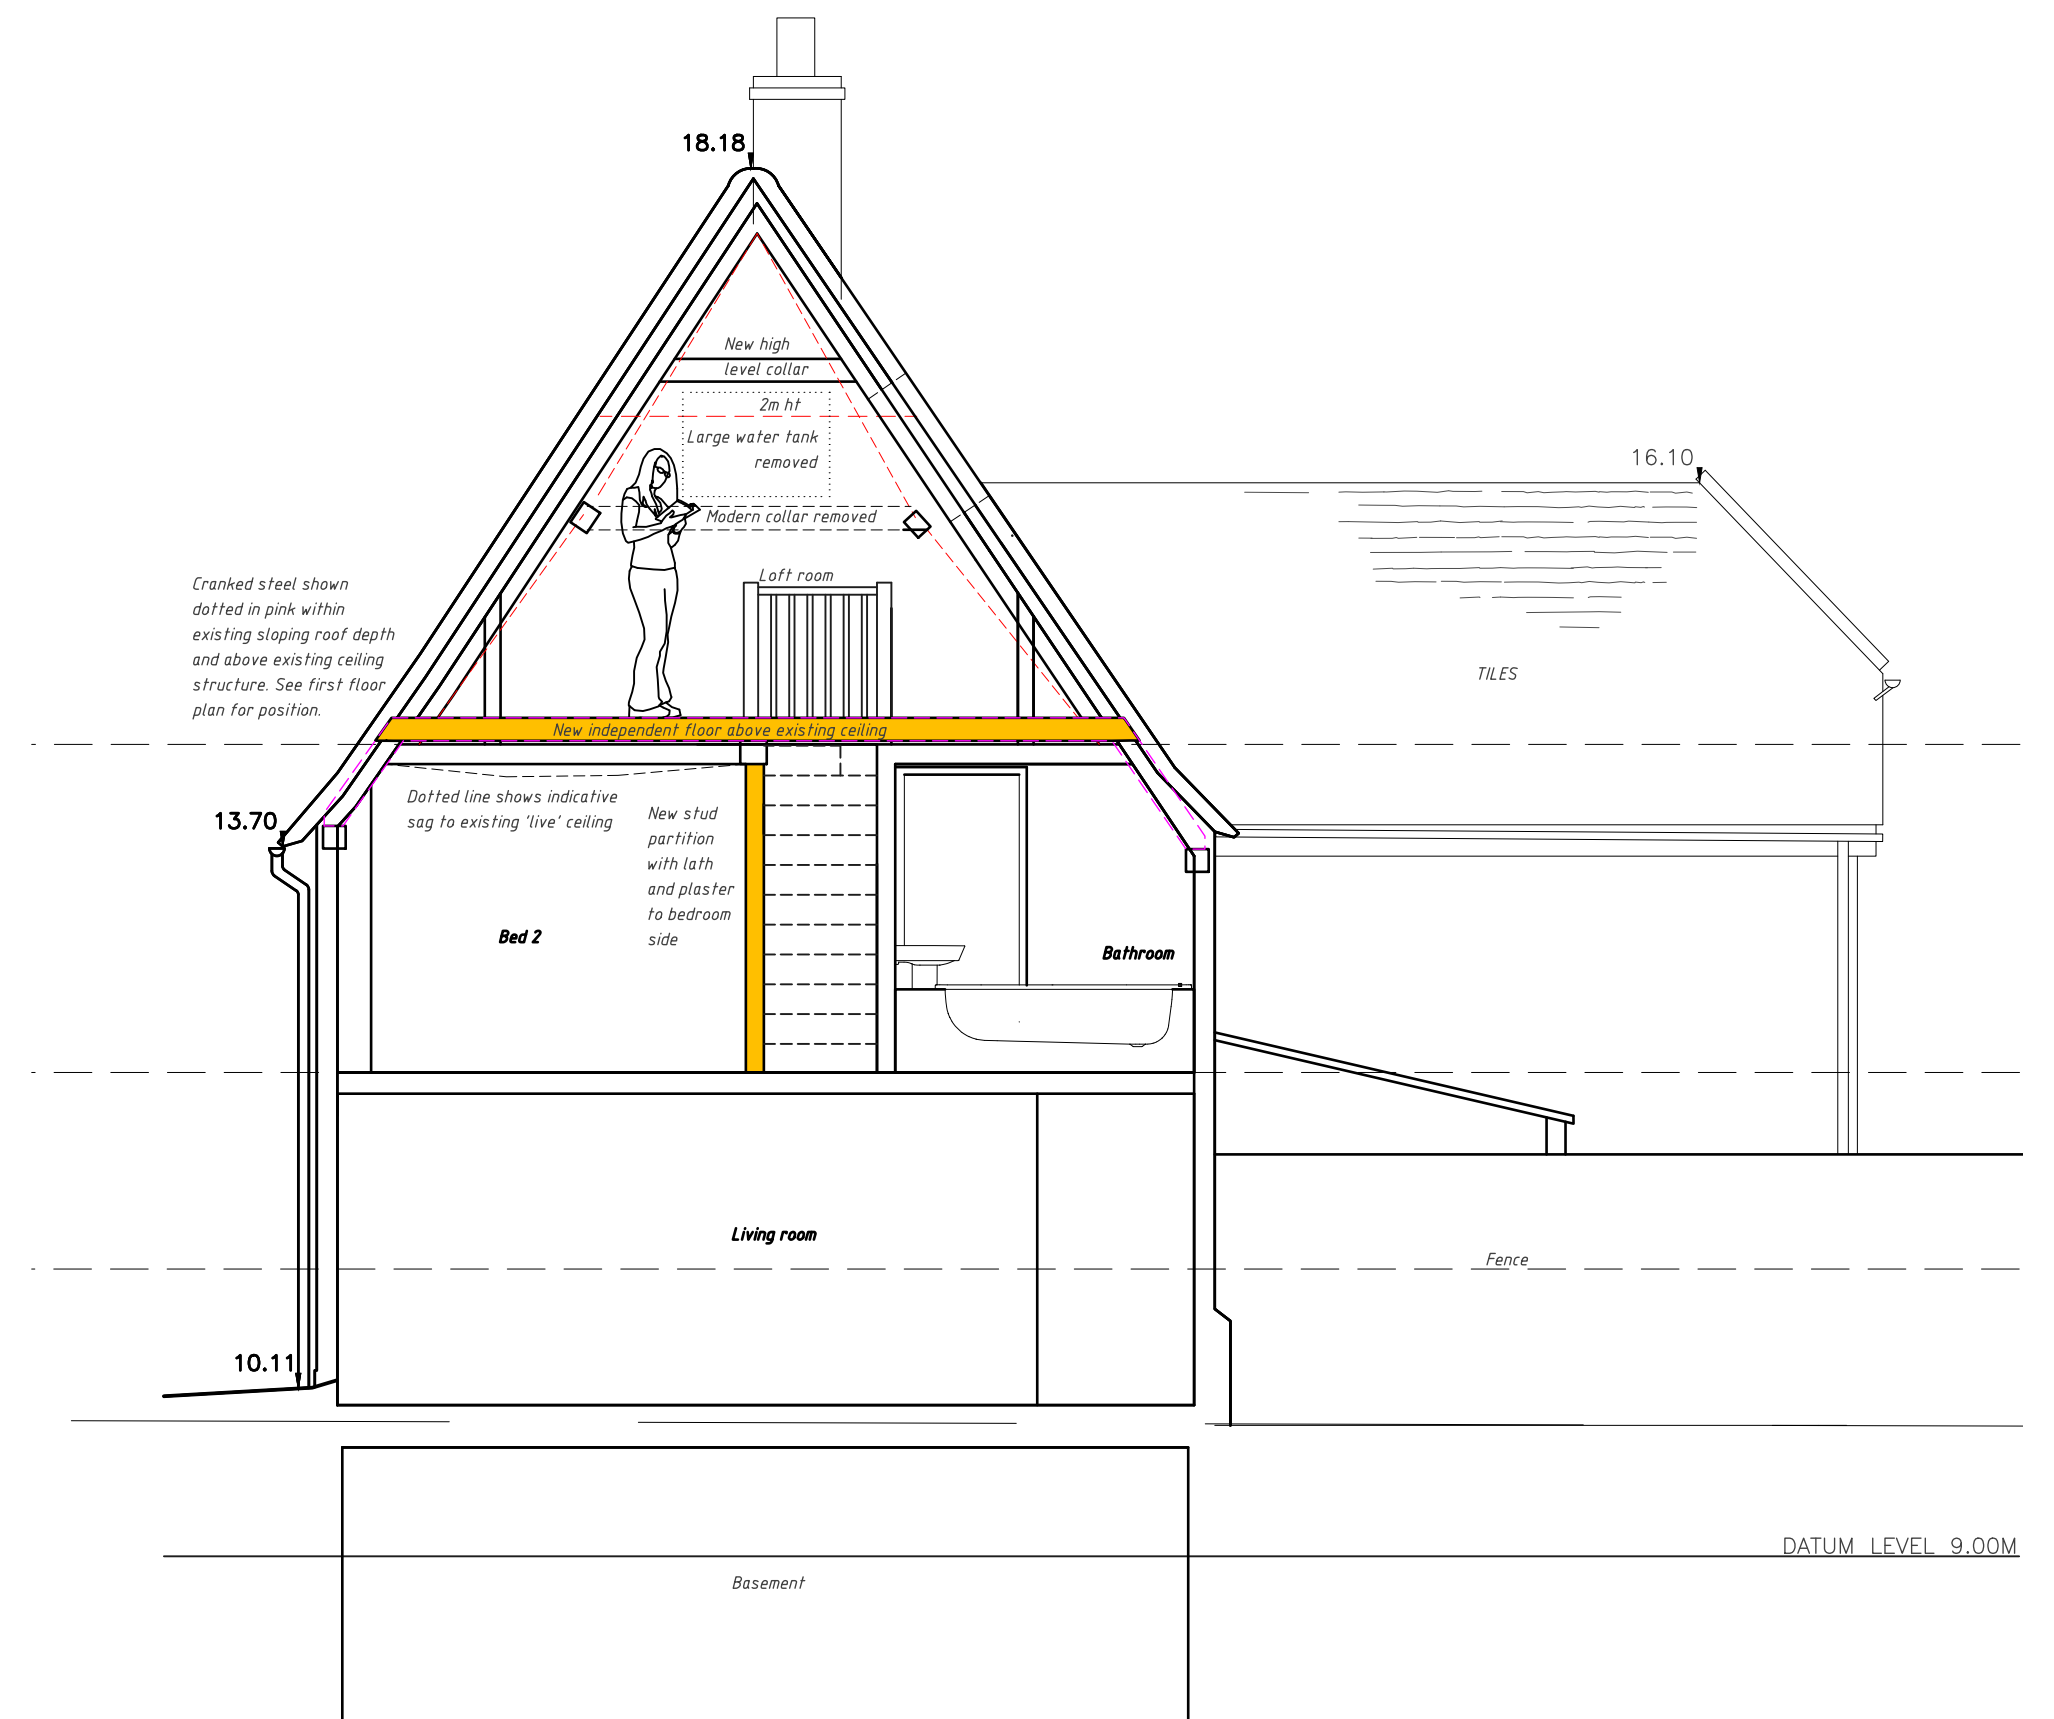

Section BB

Proposed sections

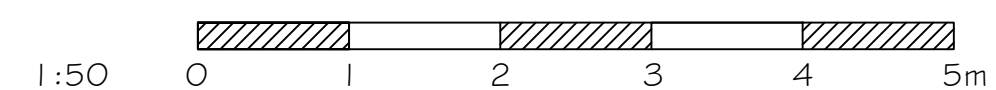

'B' Notes added & minor amendments 11.09.24
'A' Cranked steels added 19.07.24

Loft conversion at
1 Sells Close Cottages, Barley
For Mr & Mrs Hedges

Proposed Sections

SCALE 1:50 @A2 DWG No. 2316.08B

DONALD PURKISS
ASSOCIATES
chartered architects

1A KING STREET
SAFFRON WALDEN, ESSEX CB10 1HE
TEL: 01799 523087 & 527202
E-mail: dpa@purkissarchitects.co.uk

Copyright - Donald Purkiss and Associates