
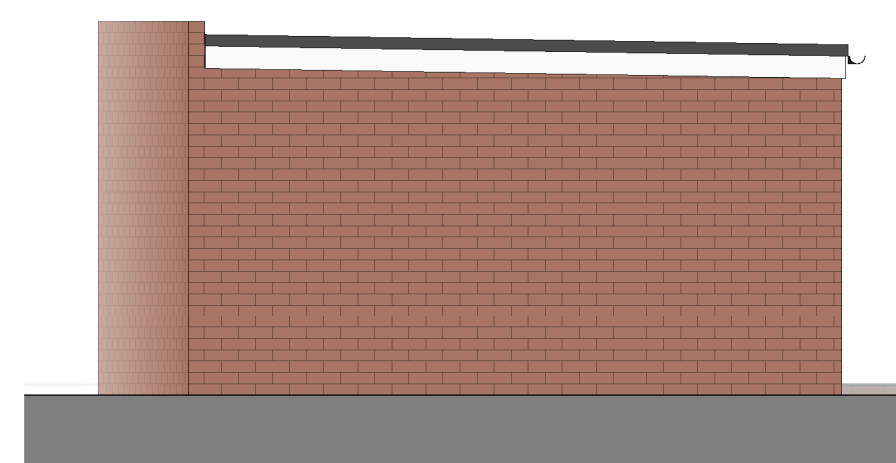
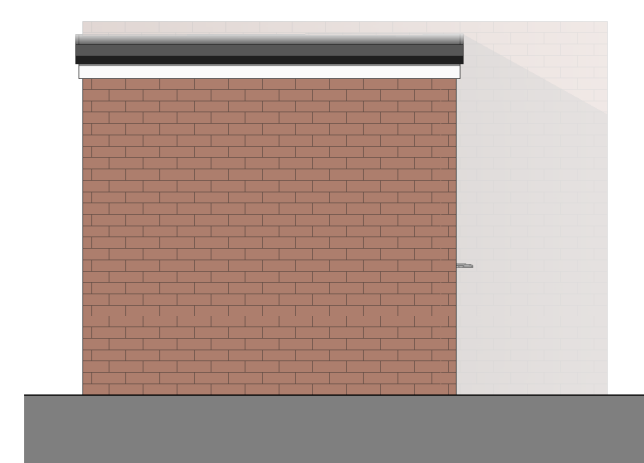


[illegible]

Project/Client:	Project No:
10 The Ridgeway	Project Number
	Dwg No:
	A101
	Rev:
Drawing:	Scale:
Existing Elevations	1 : 50 @ A1
	Drawn By: Date:
	Author
	Checked By: Date:
	Checker

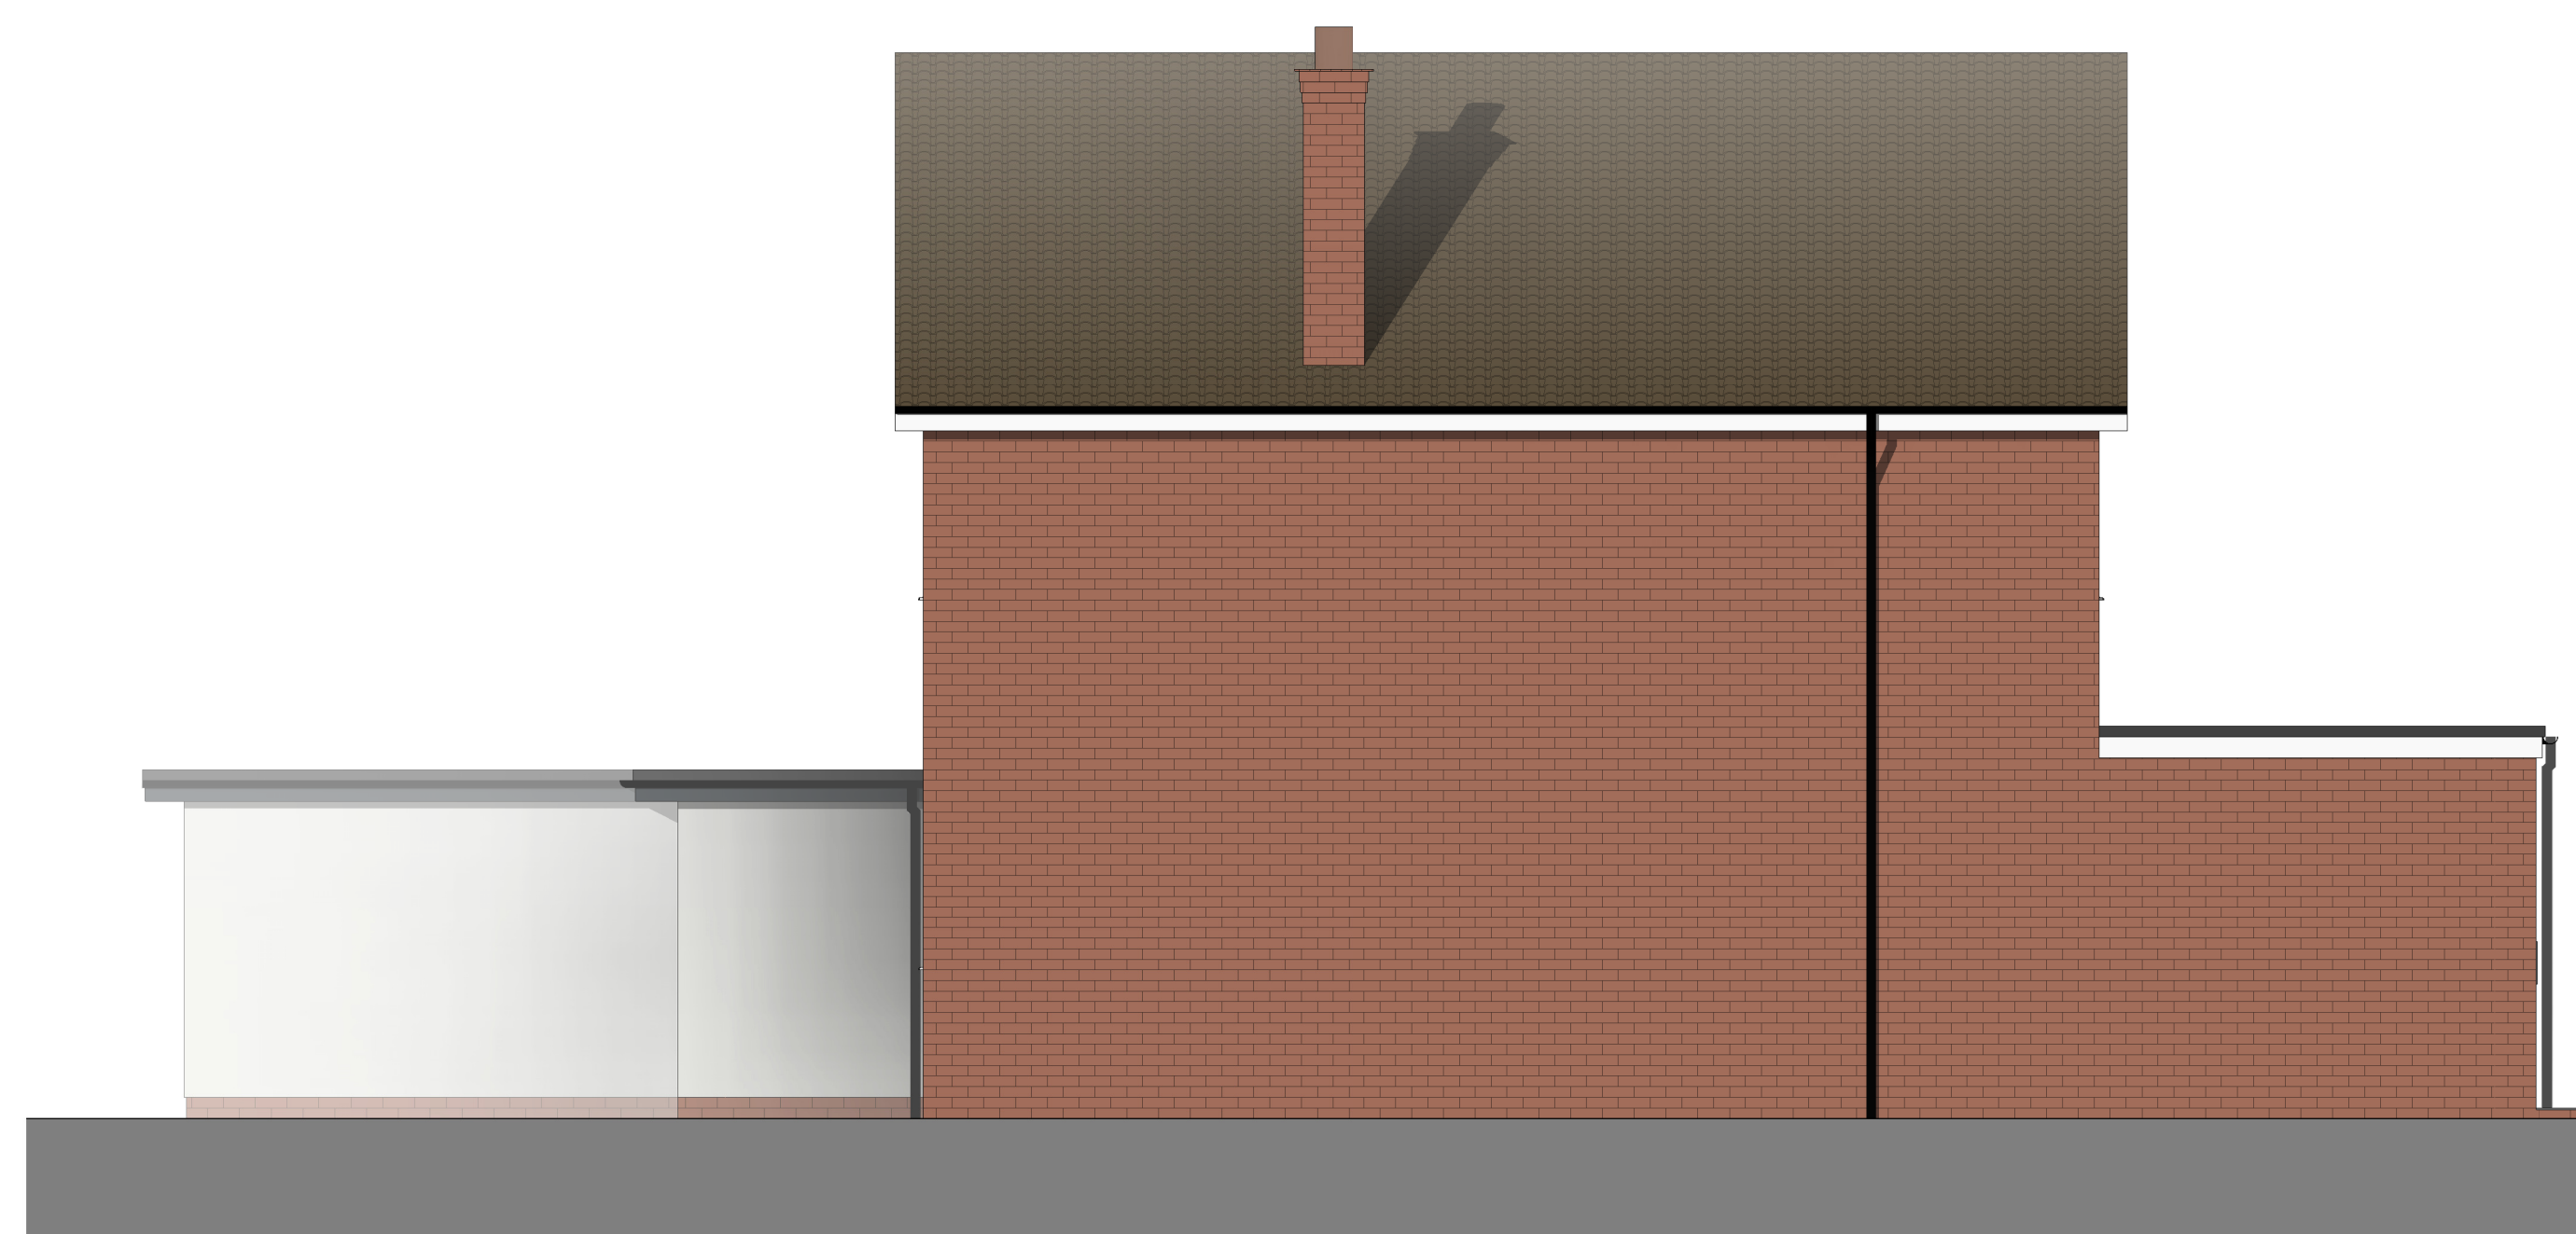

D.Chandler Architectural Design Ltd
Devonshire Business Centre, Works Rd, Letchworth, SG6 1GJ
Tel : 07901 864 742 - Email : daniel@dcarchitectural.org