

H

G

F

E

D

C

B

A

12

11

10

9

8

7

6

5

4

3

2

1

H

G

F





E

D

C

B

A

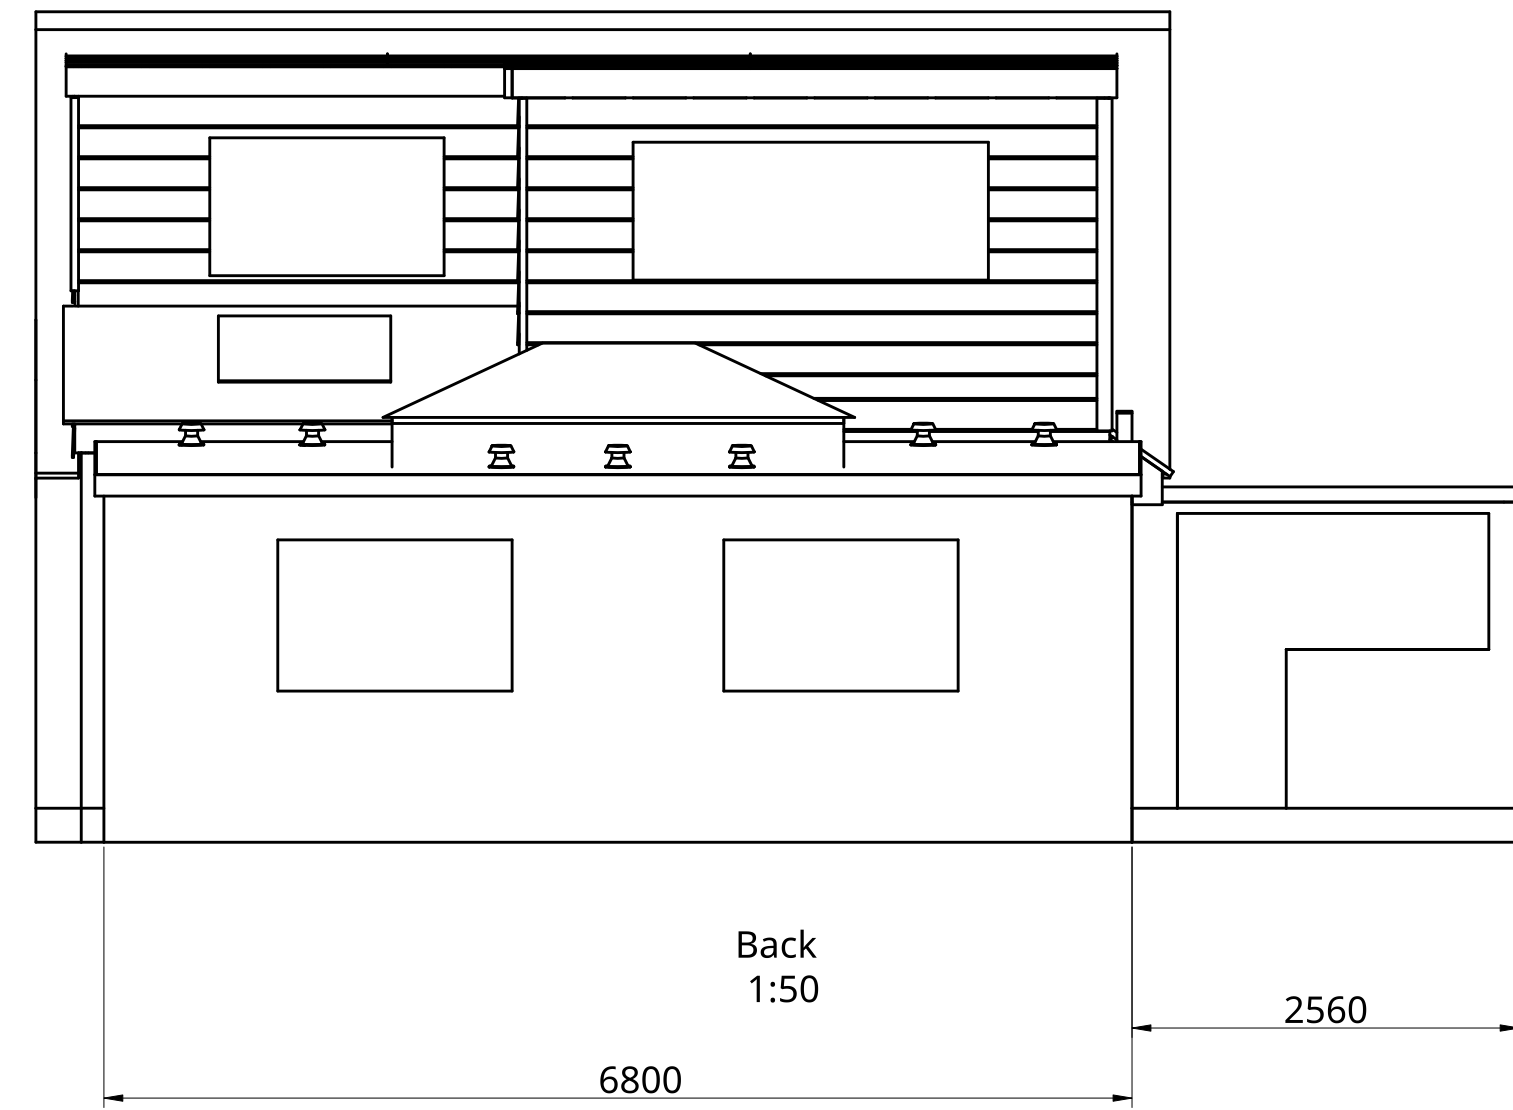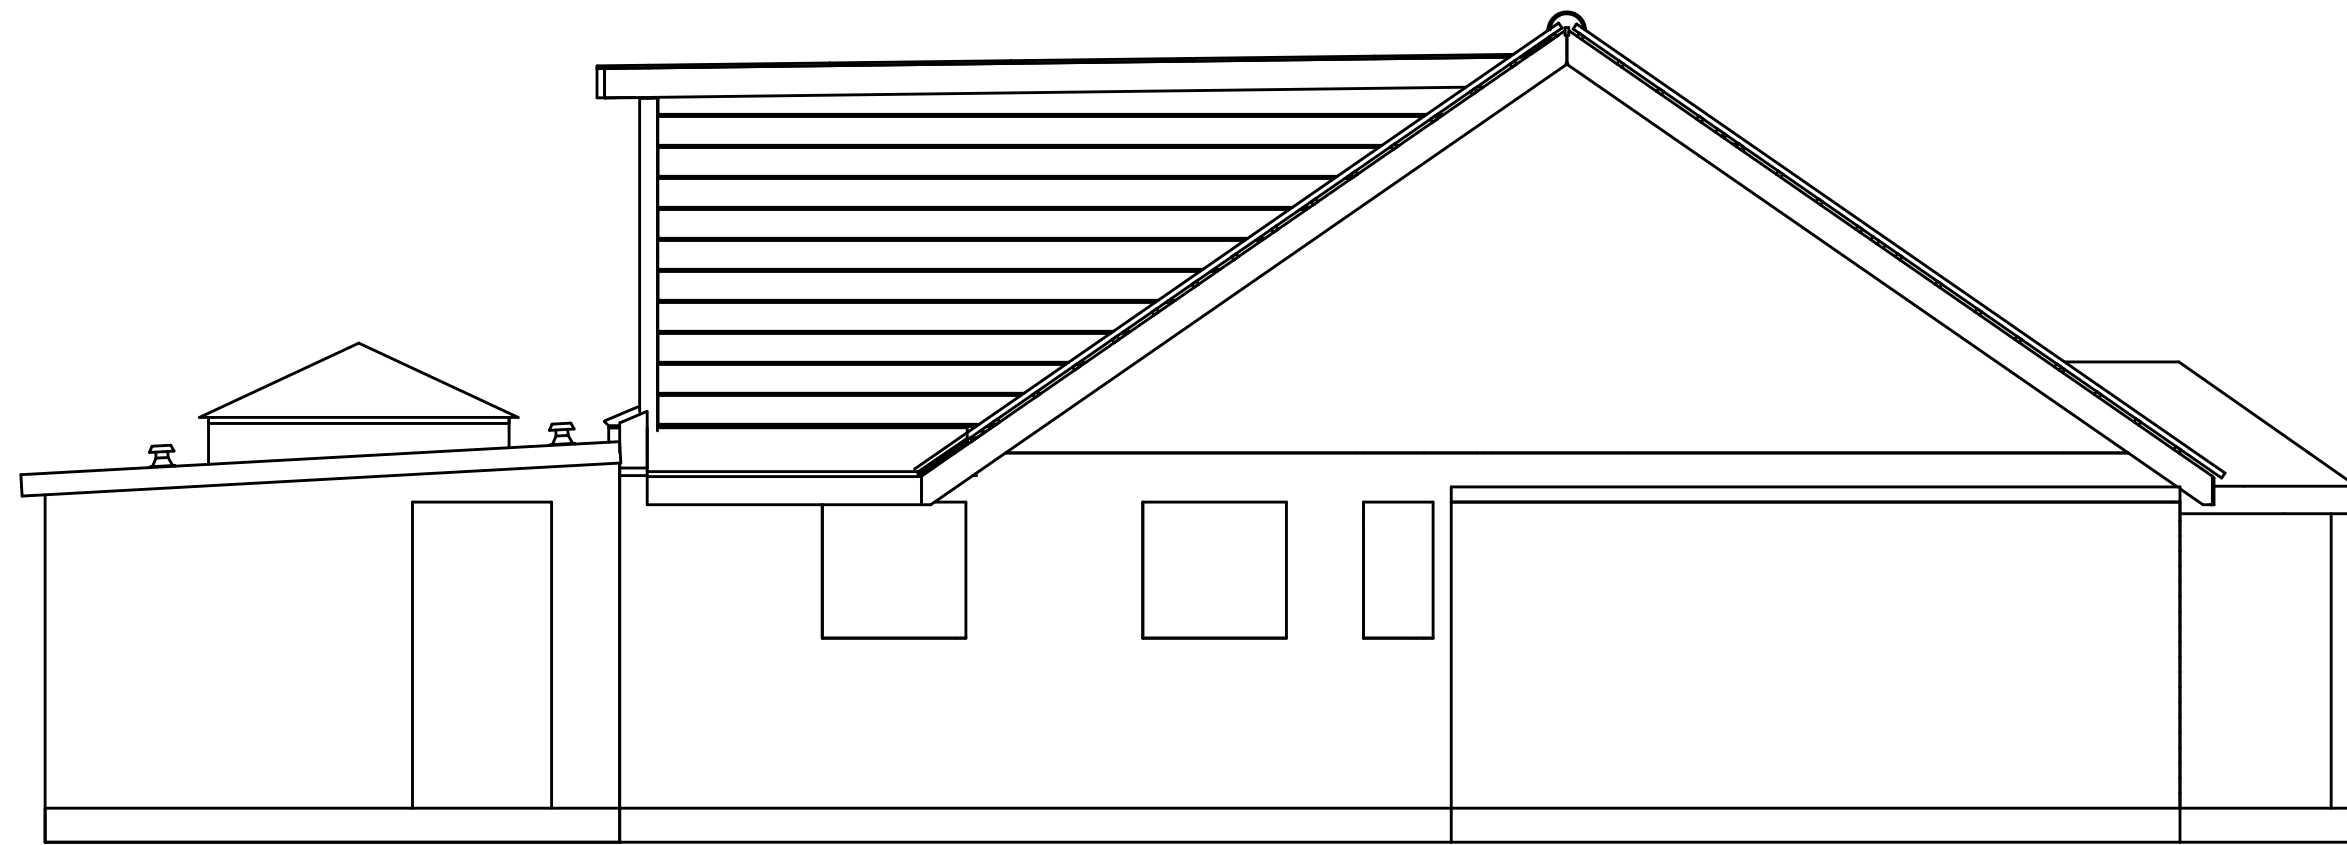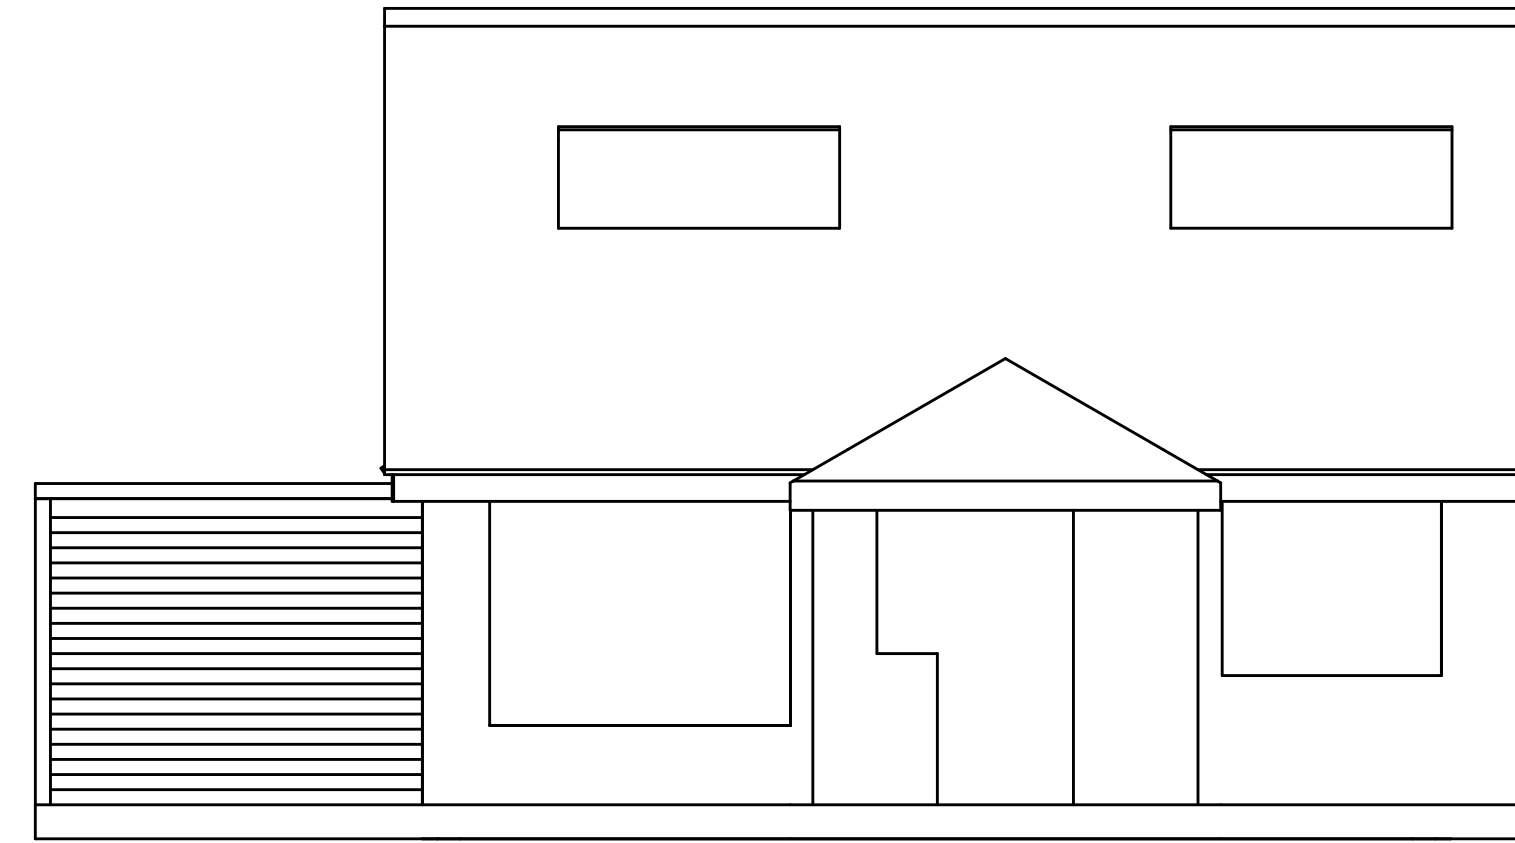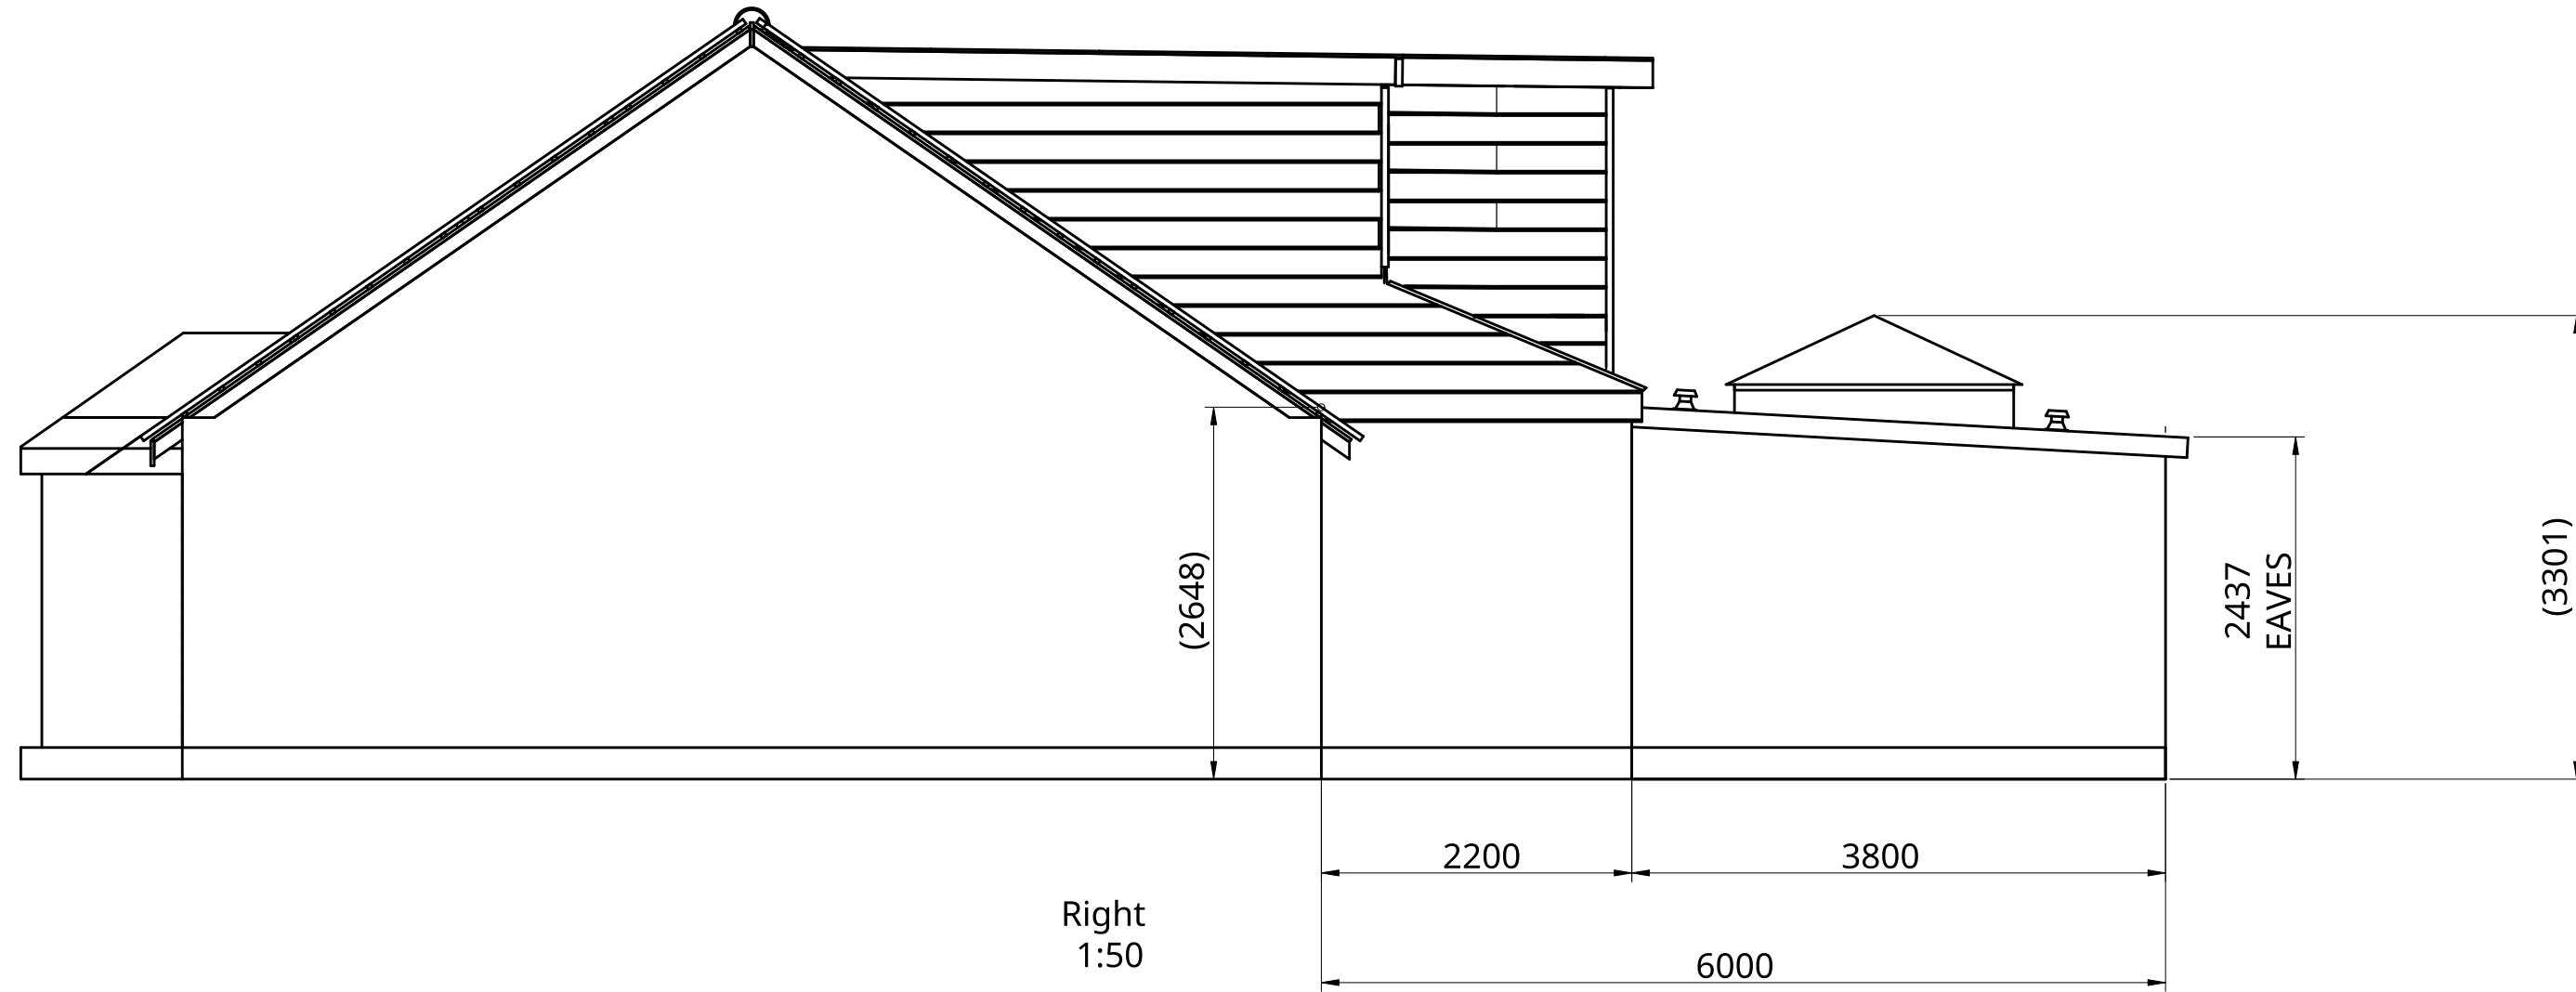

NOTES:

PROPOSED EXTERNAL MATERIALS:
WALLS: MATCHED FACING BRICK
FLAT ROOF: 3-PLY TORCH ON FELT
ROOF LIGHTS: RAL 7016 or EQUIV.
FASCIA/SOFFIT: AS EXISTING
RAINWATER GOODS: U-PVC (BLACK, MATCH EXISTING)

UNLESS OTHERWISE SPECIFIED, DIMENSIONS ARE IN MILLIMETERS	DRAWN	NAME BDJ	SIGNATURE	DATE 01-05-26	TITLE 19 MANTON ROAD PROPOSED ELEVATIONS SIZE A1 DWG NO. DOC2506002 REV. 3		
	CHECKED						
	APPROVED	ACJ		04-05-26			
FIRST ANGLE PROJECTION					SCALE 1:50	WEIGHT	SHEET 1 of 2

