




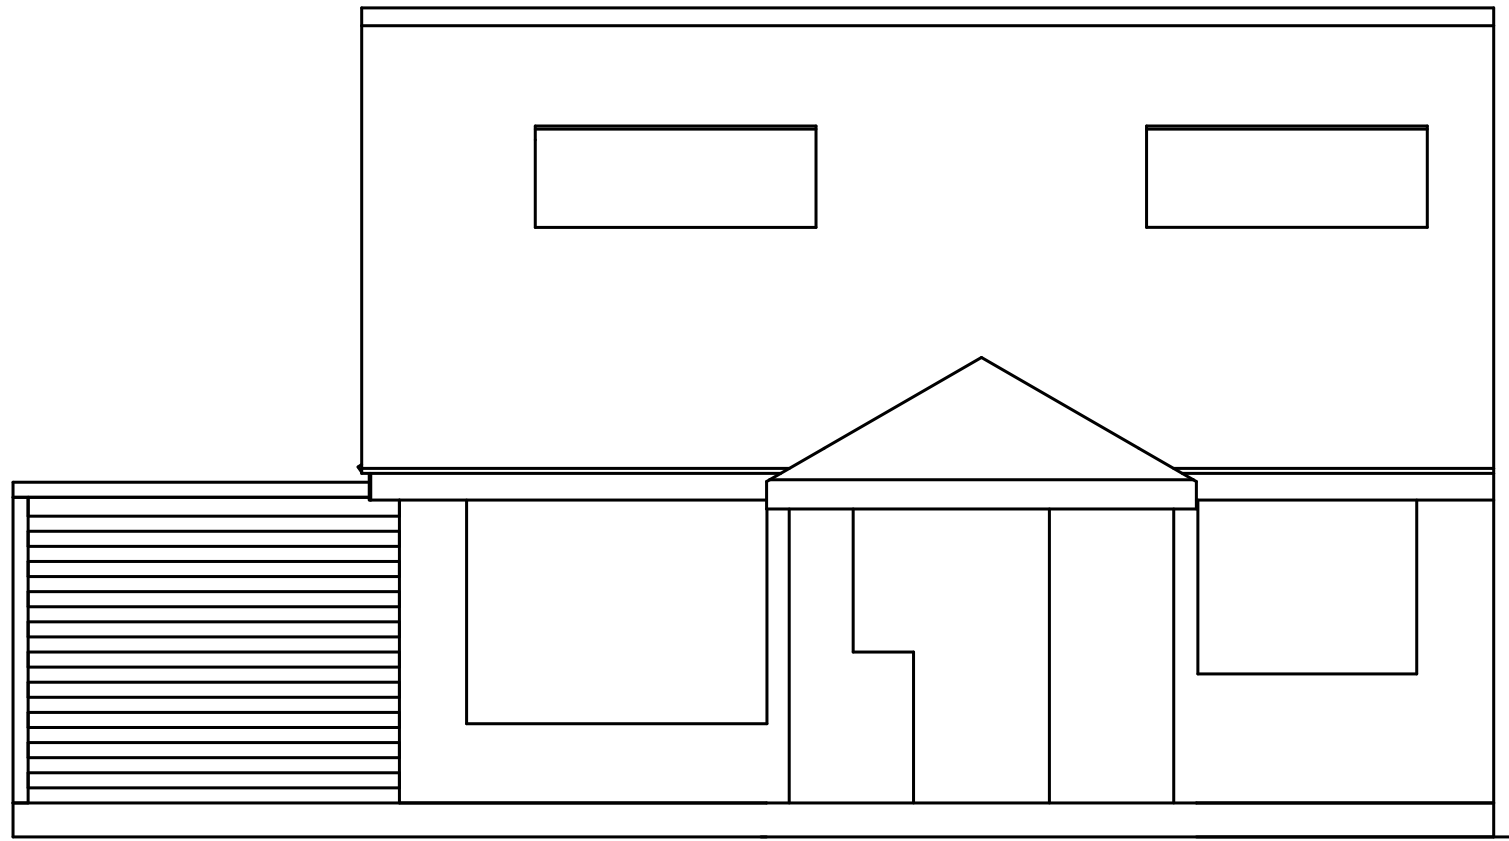


Front

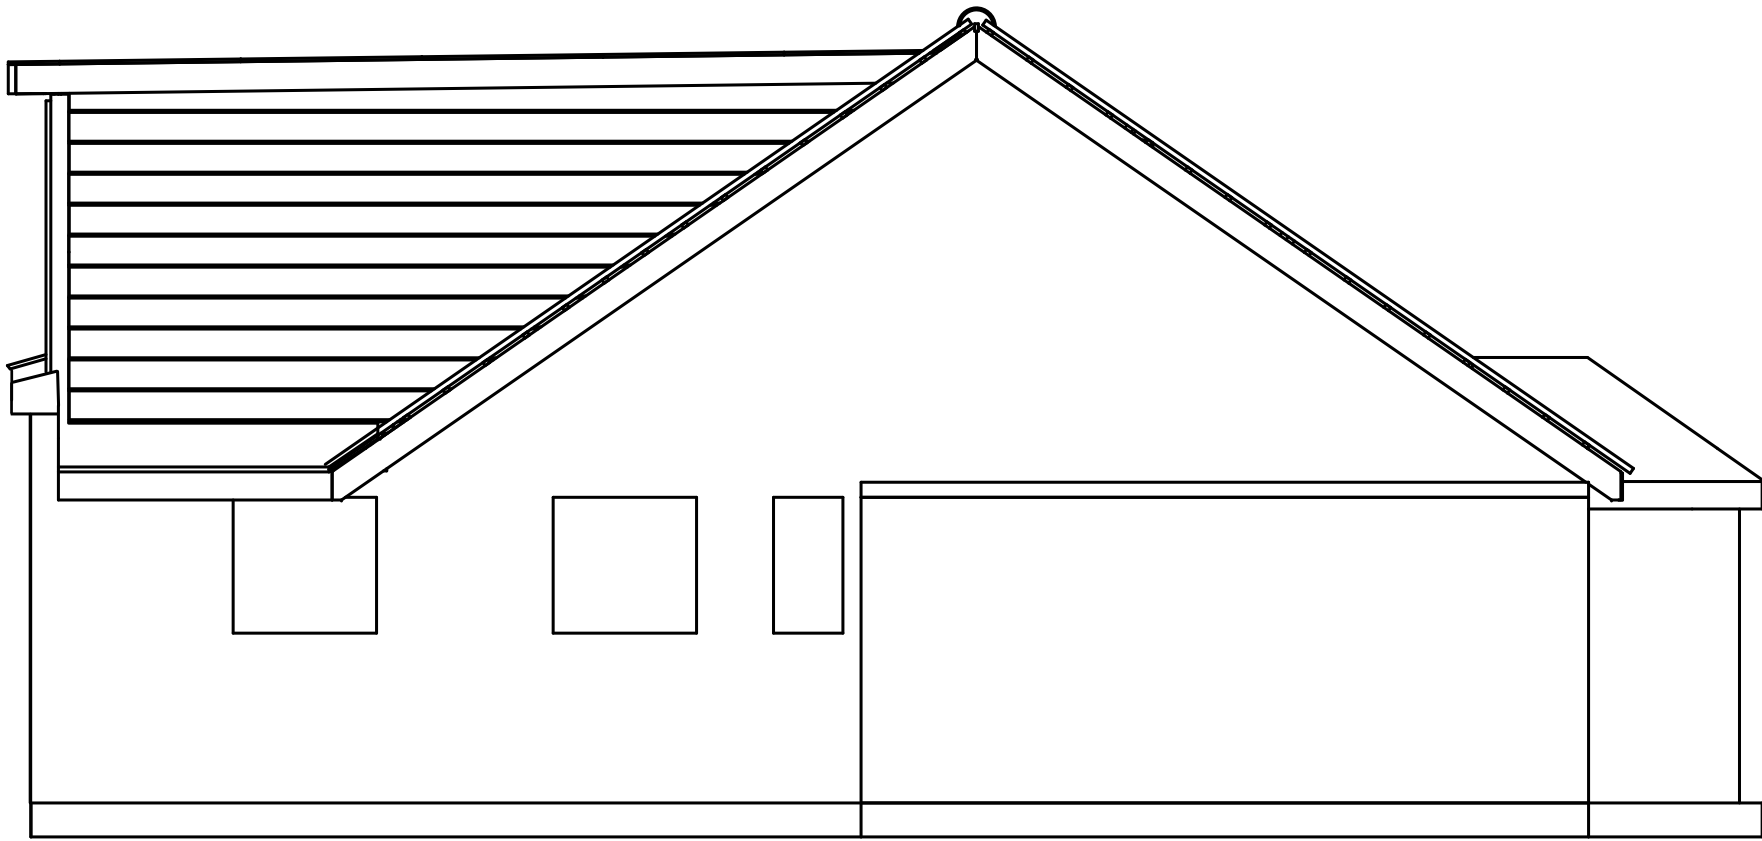

Left

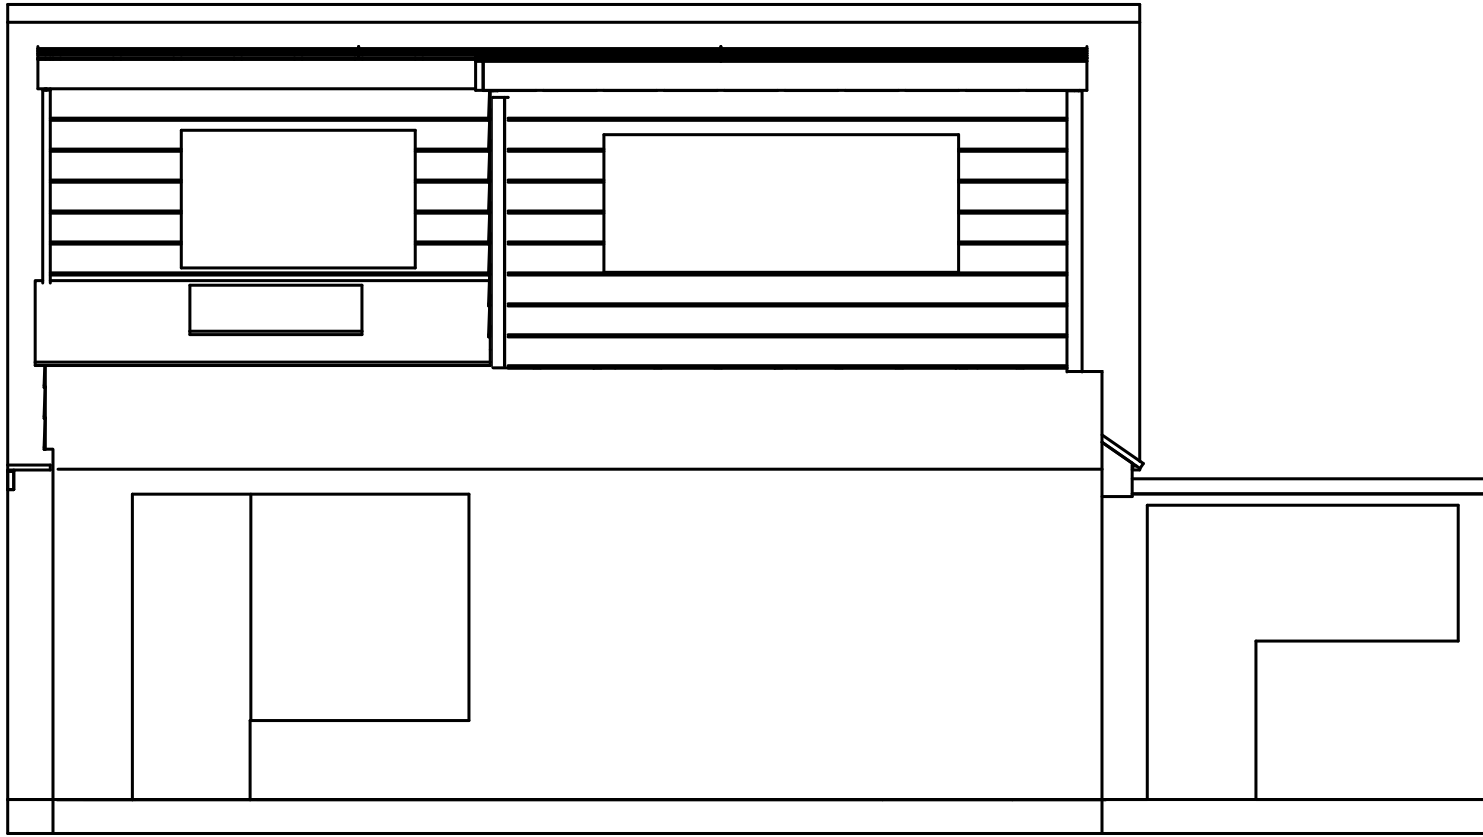

Back

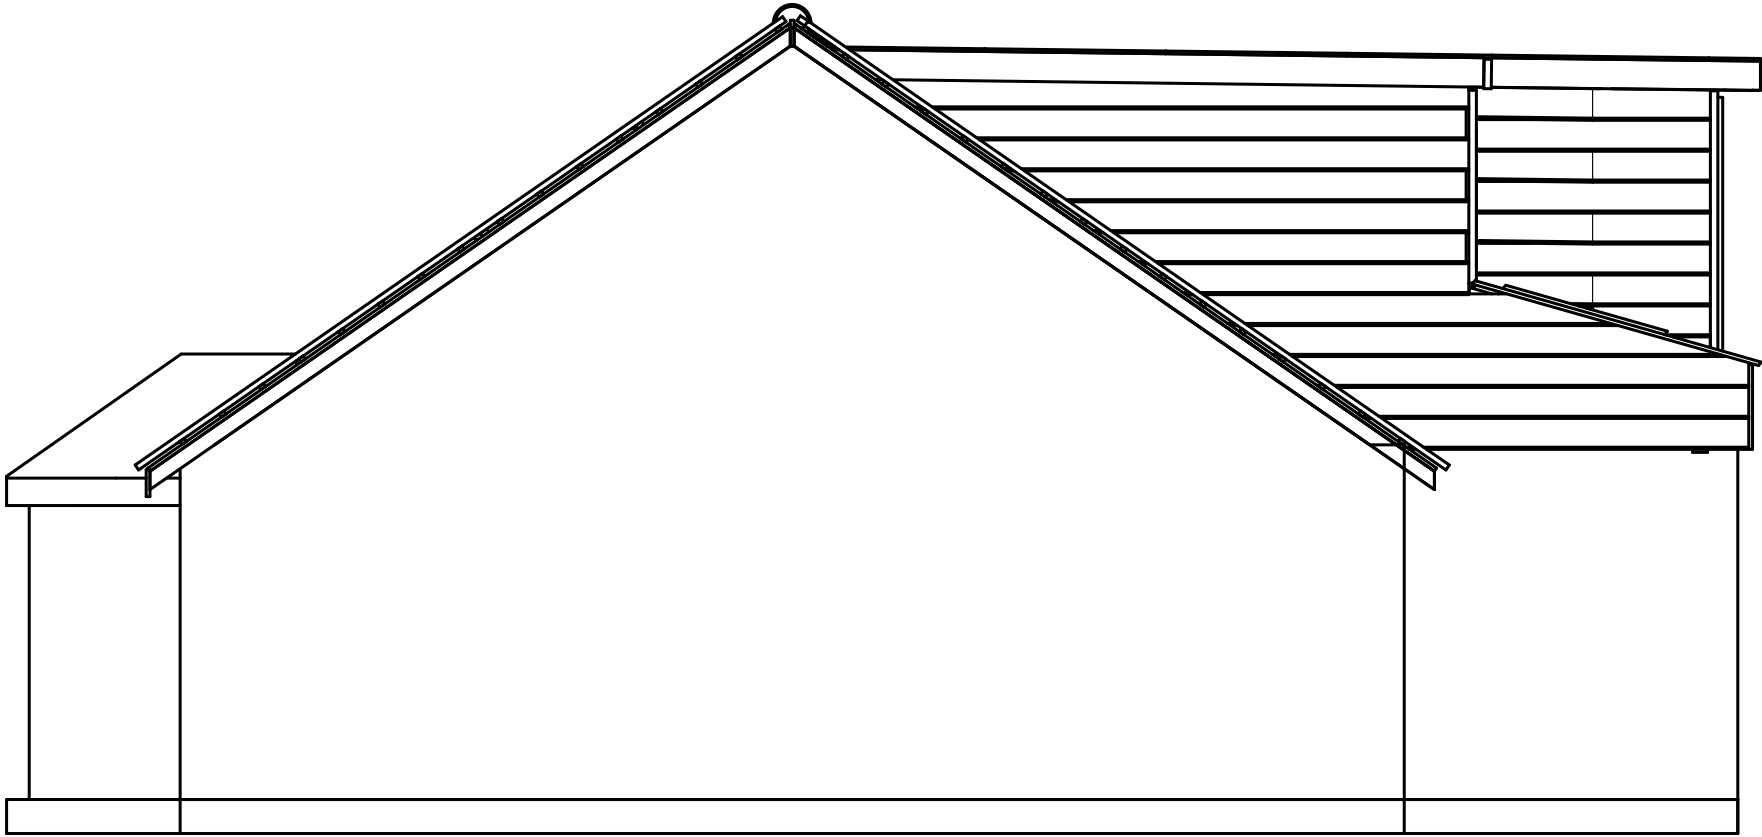

Right

NOTES:

EXISTING MATERIALS:
WALLS: MATCHED FACING BRICK
LOFT WALL: CLADDING (RAL 9005)
ROOF: TILED
FLAT ROOF: 3-PLY TORCH ON FELT
ROOF LIGHTS: RAL 7016
FASCIA/SOFFIT: BLACK
RAINWATER GOODS: U-PVC (BLACK)



UNLESS OTHERWISE SPECIFIED, DIMENSIONS ARE IN MILLIMETERS	DRAWN	NAME BDJ	SIGNATURE	DATE 11/06/2026	TITLE 19 MANTON ROAD EXISTING ELEVATIONS		
	CHECKED						
	APPROVED	ACJ		13/06/2026			
FIRST ANGLE PROJECTION					SIZE A1	DWG NO. DOC2503001	REV. 4
					SCALE 1:50	WEIGHT	SHEET 1 of 1