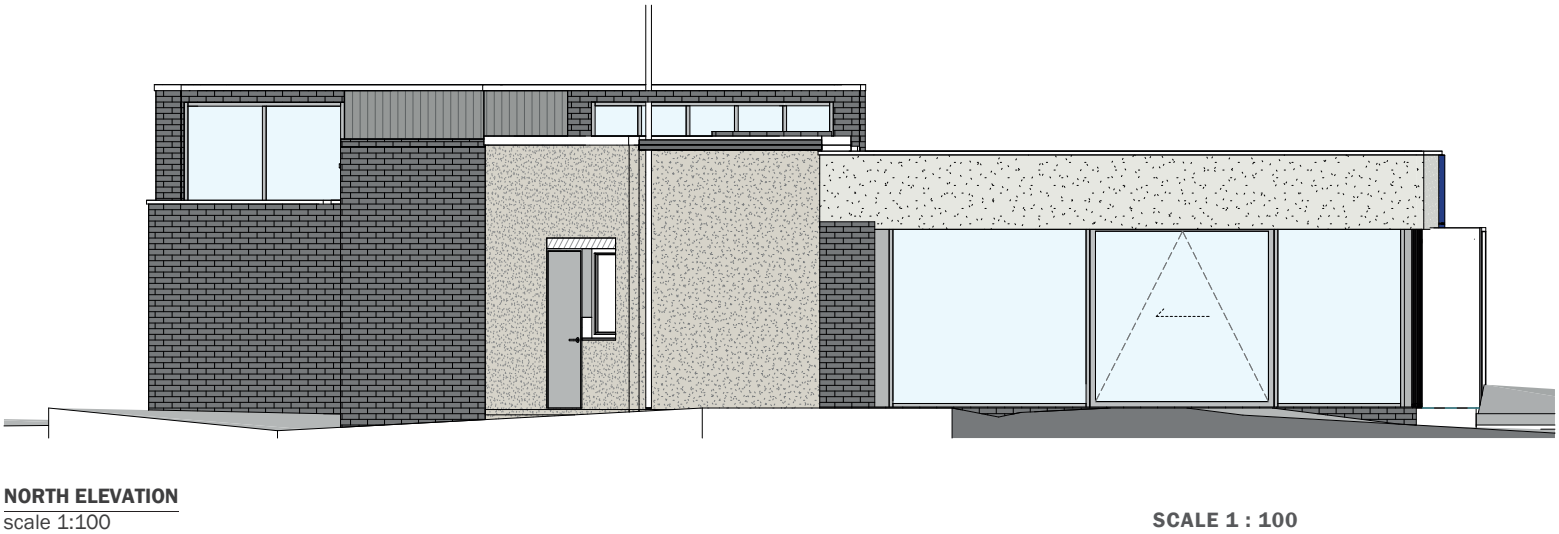
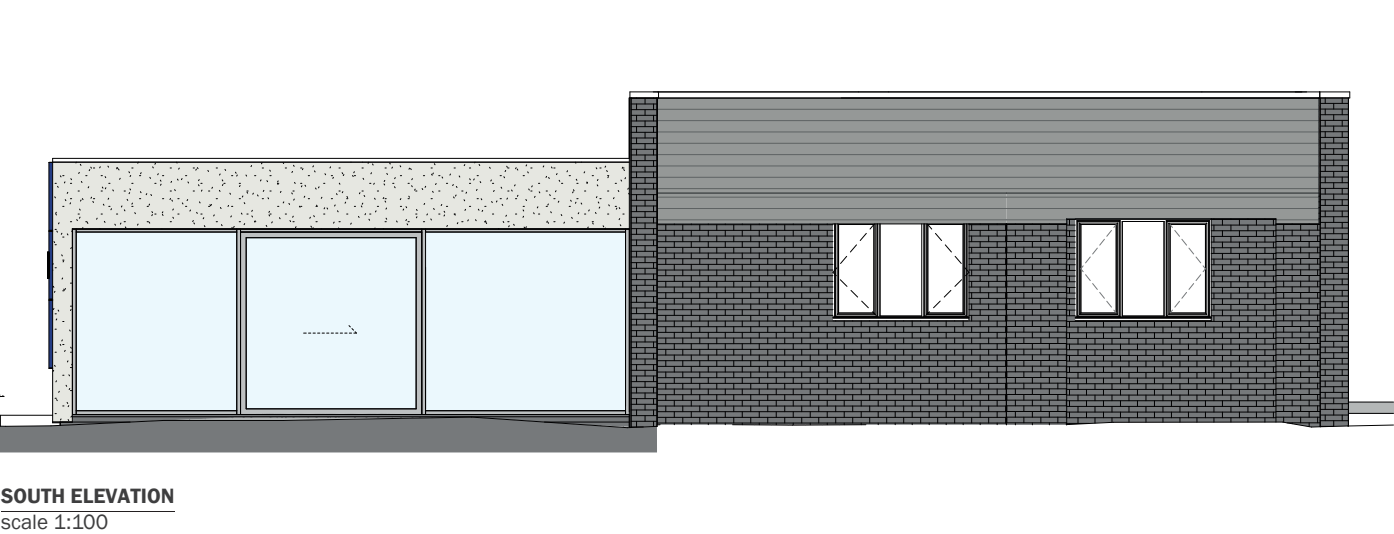
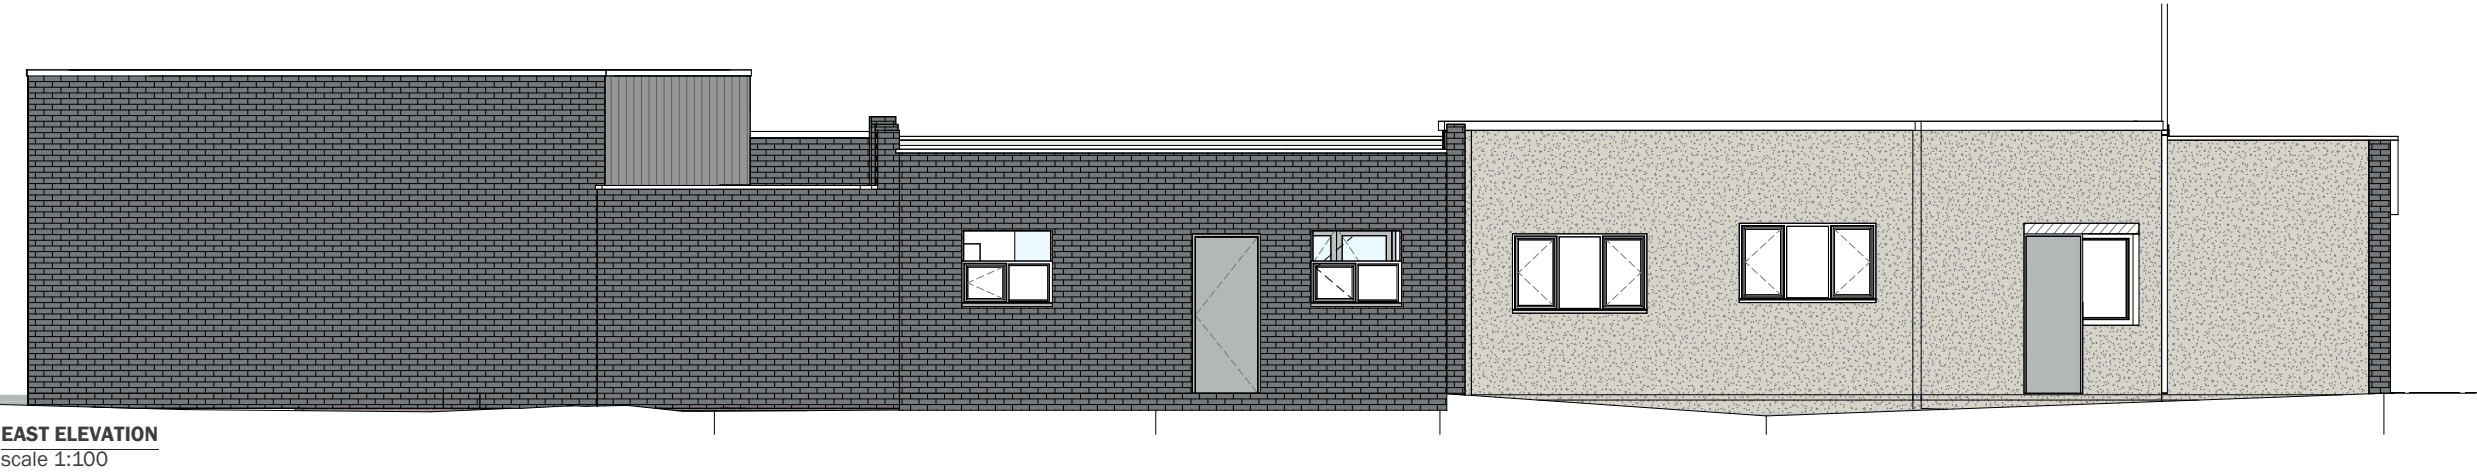
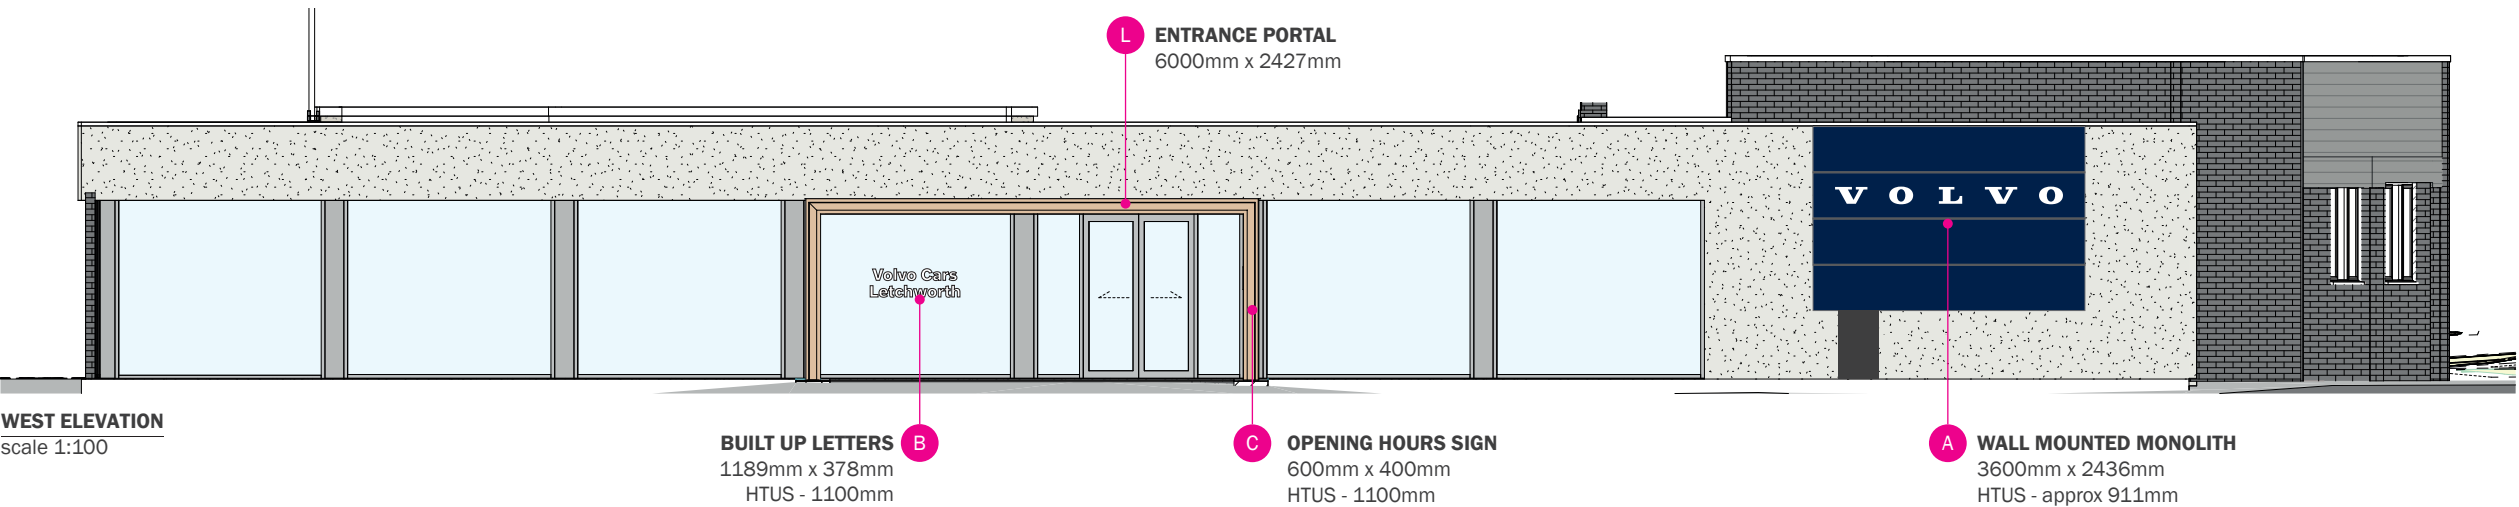


CLIENT :
VOLVO

PROJECT :
EXTERNAL SIGNAGE

SITE REFERENCE :
ENDEAVOUR AUTOMOTIVE LETCHWORTH

PRODUCT TYPE/DOCUMENT TITLE :
SITE SCHEDULE

PAGE TITLE :
PROPOSED ELEVATIONS

DRAWING NO :
SS-VOL-V31427-1.2

DESIGN STATUS :
NOT FOR CONSTRUCTION

PAGE : 2/19	BY : KG	SCALE @ A3 : AS SHOWN	REV : B	DATE : 10.12.25
----------------	------------	--------------------------	------------	--------------------