

LEGEND

Existing Elements


- Site Boundary (Red Line)
- Ownership Boundary (Blue Line)
- Existing Canopy

Soft Landscape Elements

- Proposed Tree Locations
- Proposed Hedge
- Proposed Planting
- Proposed Amenity Grass

Note 1
This document is to be used solely for planning purposes, it should not be used for construction.

Note 2
This drawing should be read in conjunction with the Specification for Soft Landscape Works document.

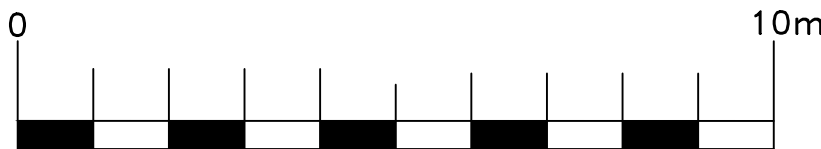

Project
3-5 Newells, Letchworth Garden City
Herts SG6 2PH

Drawing Title
Soft Landscape Plan

Initial date drawn 5th April 2024 **Drawn/Checked** AY/WM

Scale 1:100 @ A1 **Revision** B

Document No. OS 2635-23.2

Open Spaces
Landscape Architects
LANDSCAPE ARCHITECTURE – TREES – ECOLOGY

2 Monument Offices, Hall Farm, Maldon Road
Woodham Mortimer, Essex CM9 6SN
Tel: 01277 356511 os@open-spaces.co.uk
www.open-spaces.co.uk

5 No. Cornus sanguinea
15 No. Lavandula angustifolia 'Hidcote'
26 No. Hebe 'Green Globe' 50%
26 No. Hebe pimeleoides 'Quicksilver' 50%
9 No. Ceanothus 'Burkwoodii'
21 No. Pyracantha 'Golden Charmer'
21 No. Asplenium scolopendrium 40%
21 No. Dryopteris affinis 'Crispa' 40%
11 No. Pachysandra terminalis 'Green Carpet' 20%
1 No. Carpinus betulus 'Frans Fontaine'

17 No. Acer campestre 15%
22 No. Cornus sanguinea 20%
6 No. Corylus avellana 5%
17 No. Crataegus monogyna 15%
11 No. Euonymus europaeus 10%
17 No. Prunus spinosa 15%
22 No. Viburnum opulus 20%

8 No. Sarcococca hookeriana humilis
19 No. Hebe pinguifolia 'Pagei'

18 No. Hebe rakaiensis

23 No. Hebe rakaiensis
1 No. Amelanchier 'Ballerina'
18 No. Hebe pinguifolia 'Pagei'

13 No. Pachysandra terminalis 'Green Carpet'
12 No. Sarcococca hookeriana humilis

1 No. Amelanchier x grandiflora 'Robin Hill'
1 No. Amelanchier x grandiflora 'Robin Hill'

5 No. Pachysandra terminalis 'Green Carpet'
8 No. Sarcococca hookeriana humilis

6 No. Pachysandra terminalis 'Green Carpet'
8 No. Berberis darwinii

11 No. Hebe pinguifolia 'Pagei'
1 No. Amelanchier 'Ballerina'
9 No. Lavandula angustifolia 'Hidcote'
9 No. Euonymus japonicus 'Grey Beauty'
7 No. Lavandula angustifolia 'Hidcote'
7 No. Euonymus japonicus 'Grey Beauty'

12 No. Hebe pimeleoides 'Quicksilver'
6 No. Euonymus japonicus 'Grey Beauty'

1 No. Amelanchier 'Ballerina'
8 No. Lavandula angustifolia 'Hidcote'

1 No. Amelanchier 'Ballerina'
6 No. Prunus laurocerasus 'Otto Luyken'
3 No. Cornus sanguinea
20 No. Lavandula angustifolia 'Hidcote'

3 No. Liquidambar styraciflua

16 No. Berberis darwinii

32 No. Prunus laurocerasus 'Otto Luyken'

18 No. Berberis darwinii

1 No. Carpinus betulus 'Frans Fontaine'

8 No. Prunus laurocerasus 'Otto Luyken'

5 No. Cornus sanguinea

1 No. Carpinus betulus 'Frans Fontaine'

19 No. Prunus laurocerasus 'Otto Luyken'

9 No. Berberis darwinii

Planting Schedule

Trees					
Qty	Species	Height	Girth	Density	Specification
4 -	Amelanchier 'Ballerina'		8-10cm	Counted	Standard
2 -	Amelanchier x grandiflora 'Robin Hill'		8-10cm	Counted	Clear stem 2 metre minimum
3 -	Carpinus betulus 'Frans Fontaine'	3.0-4.0m		Counted	Fastigate
1 -	Ilex aquifolium	3.0-4.0m	10-12cm	Counted	Full Standard : Clear Stem 2 metre minimum
3 -	Liquidambar styraciflua		10-12cm	Counted	Standard

Shrubs			
Qty	Species	Pot Size	Density
51 -	Berberis darwinii	5L	2/m ²
9 -	Ceanothus 'Burkwoodii'	5L	1/m ²
13 -	Cornus sanguinea	5L	1/m ²
22 -	Euonymus japonicus 'Grey Beauty'	3L	3/m ²
12 -	Hebe pimeleoides 'Quicksilver'	3L	4/m ²
48 -	Hebe pinguifolia 'Pagei'	3L	4/m ²
41 -	Hebe rakaiensis	3L	3/m ²
59 -	Lavandula angustifolia 'Hidcote'	3L	3/m ²
29 -	Pachysandra terminalis 'Green Carpet'	3L	4/m ²
65 -	Prunus laurocerasus 'Otto Luyken'	5L	2/m ²
21 -	Pyracantha 'Golden Charmer'	5L	2/m ²
28 -	Sarcococca hookeriana humilis	8L	3/m ²

Hebe Mix		
Number	Species	Density
26 -	Hebe 'Green Globe'	3/m ²
26 -	Hebe pimeleoides 'Quicksilver'	3/m ²
Total : 52 -		

Shade Mix			
Number	Species	Specification	Density
21 -	Asplenium scolopendrium	Plant in same species groups	3/m ²
21 -	Dryopteris affinis 'Crispa'	Plant in same species groups	3/m ²
11 -	Pachysandra terminalis 'Green Carpet'	Plant in same species groups	3/m ²
Total : 53 -			

Native Scrub Hedge			
Number	Species	Specification	Density
17 -	Acer campestre	1+1	0.5Ctr Double Staggered at 0.3m offset
22 -	Cornus sanguinea	1+1	0.5Ctr Double Staggered at 0.3m offset
6 -	Corylus avellana	1+1	0.5Ctr Double Staggered at 0.3m offset
17 -	Crataegus monogyna	1+1	0.5Ctr Double Staggered at 0.3m offset
11 -	Euonymus europaeus	1+1	0.5Ctr Double Staggered at 0.3m offset
17 -	Prunus spinosa	1+1	0.5Ctr Double Staggered at 0.3m offset
22 -	Viburnum opulus	1+1	0.5Ctr Double Staggered at 0.3m offset
Total : 112 -			