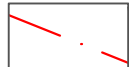
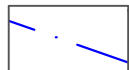
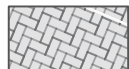
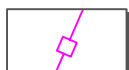
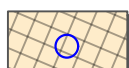


LEGEND

Existing Elements


-  Site Boundary (Red Line)
-  Ownership Boundary (Blue Line)
-  Existing Canopy

Hard Landscape Elements

-  Proposed Bituminous Macadam of Adoptable Standard
-  Proposed Resin Bond/Bound Surface
-  Proposed Patio/Private Paths
600mm x 600mm Saxon - Natural
-  Proposed Permeable Block Paving 200mm x 100mm Priora - Natural with Bay Lines
Permeable Block Paving 200mm x 100mm Priora - Charcoal
-  Proposed Metal Hand Railing 1.2m to Engineer and Architect Specification
-  Proposed 2m high Acoustic Timber Fence
-  Proposed Corten Steel Raised Planter in Varying Heights 400mm and 650mm
-  Hardwood Cantilever Benches Attached to 650mm High Raised Planters at 400mm High
-  GreenBlue Urban - 'ArborSystem'
-  Soft Landscaping

Note 1
This document is to be used solely for planning purposes, it should not be used for construction.

Note 2
This drawing should be read in conjunction with the Specification for Soft Landscape Works document.

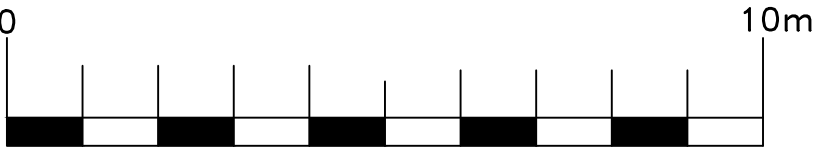

Project
3-5 Newells, Letchworth Garden City
Herts SG6 2PH

Drawing Title
Hard Landscape Plan


Initial date drawn 5th April 2024 **Drawn/Checked** AY/MM

Scale 1:200 @ A1 **Revision** C

Document No.
OS 2635-23.3

Open Spaces
Landscape Architects
LANDSCAPE ARCHITECTURE – TREES – ECOLOGY

2 Monument Offices, Hall Farm, Maldon Road
Woodham Mortimer, Essex CM9 6SN
Tel: 01277 356511 os@open-spaces.co.uk
www.open-spaces.co.uk

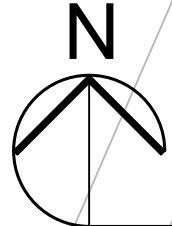

106.4m