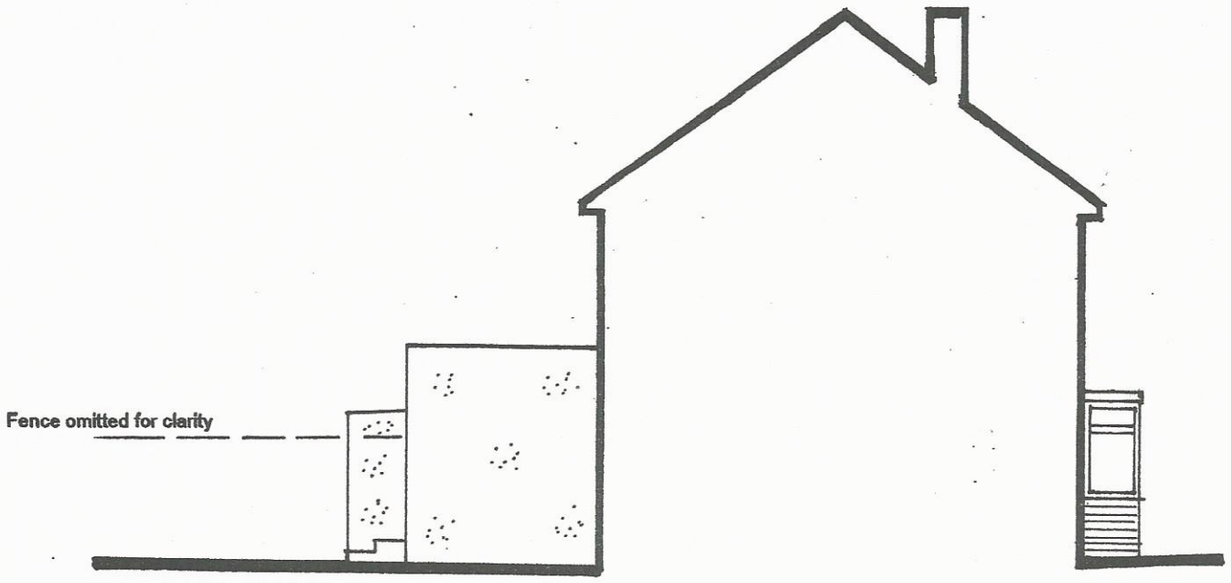

SIDE

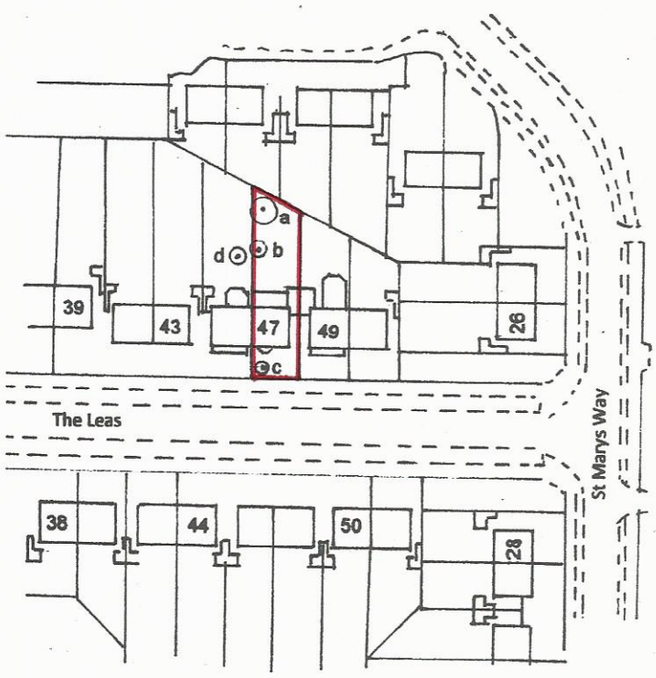

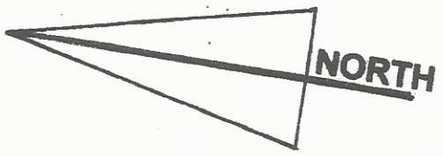

LOCATION PLAN

ROSEBURY
Design - Planning - Project Management

ROSEBURY LTD
8 WOODLAND WAY, BALDOCK, HERTFORDSHIRE. SG7 6LR
T/F 01462 490292 E info@roseburyltd.co.uk

contract

47 The Leas, Baldock, Herts

title

EXISTING PLANS & ELEVATIONS

scale: 1:100 1:1250

drawn: [signature] date: 05:2018

drawing no: 05/GH/18 rev.

© This Drawing is Copyright