


Barn 1

PROPOSED FIRST FLOOR PLAN

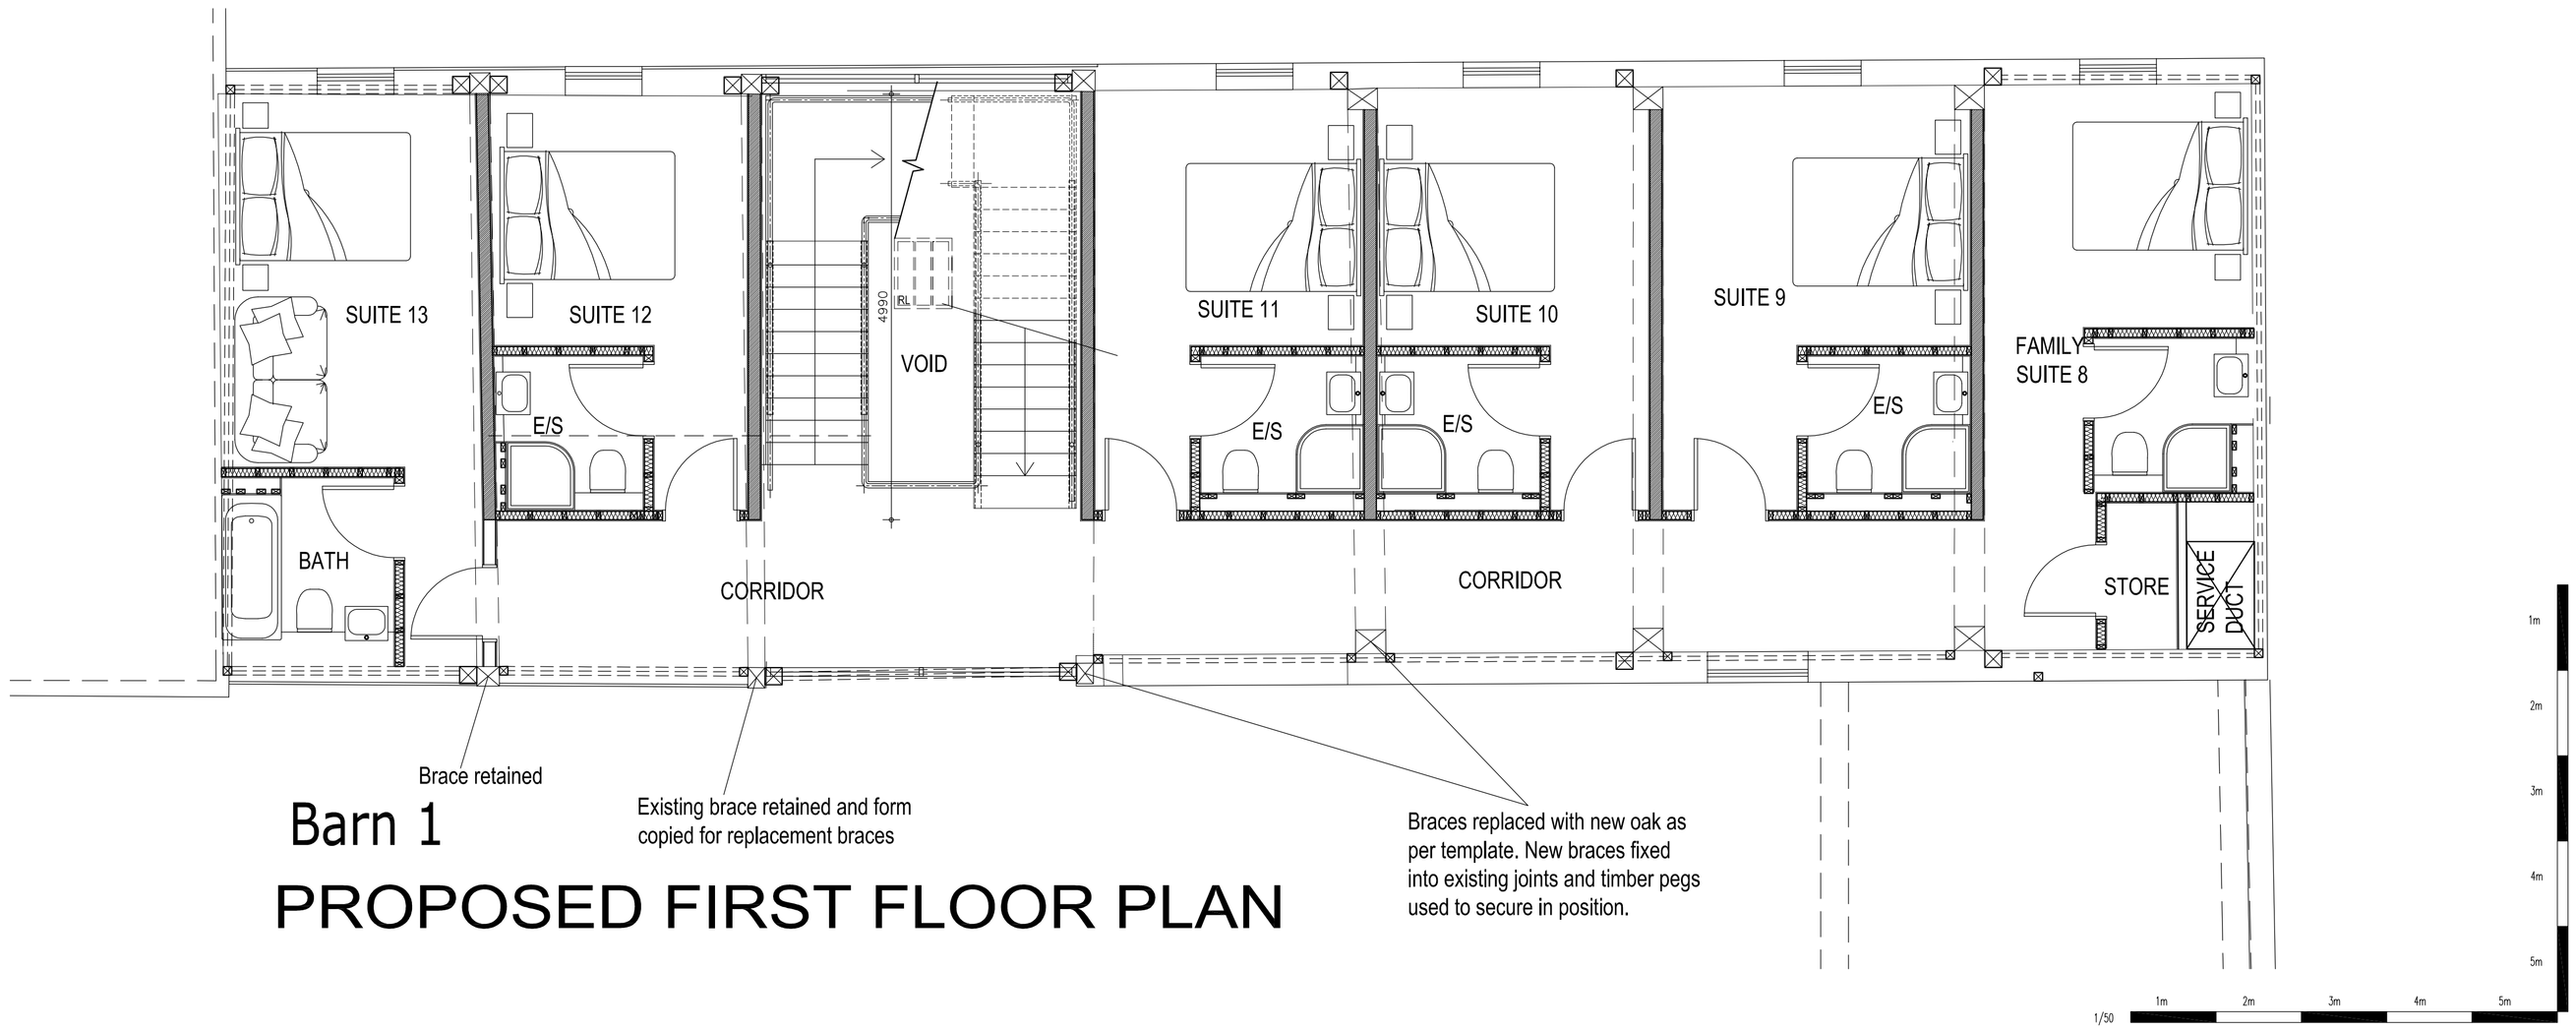

Photos showing template following form of existing brace





Photos showing template new brace in place using existing peg holes



ALL DIMENSIONS TO BE VERIFIED ON SITE • THIS DRAWING IS NOT TO BE SCALED FOR CONSTRUCTION PURPOSES • THIS DRAWING AND DESIGN REMAINS THE COPYRIGHT OF THE ARCHITECT AND MAY NOT BE REPRODUCED WITHOUT PERMISSION •

Wastell &Porter

JOB No.	1893
DWRG No	PL11A
SCALE	1/50 @A1
DATE	JAN 2018
DRAWN	PH
CLIENT	ACI

REDCOATS GREEN
HITCHIN
HERTFORDSHIRE

CONDITION 4
17/00466/1LB

Wastell & Porter Architects Limited
BANCROFT HOUSE
34 BANCROFT
HITCHIN
HERTFORDSHIRE
SG5 1LA
Email: contact@wastellporter.co.uk
Tel: 01462 422440
Fax: 01462 420403