



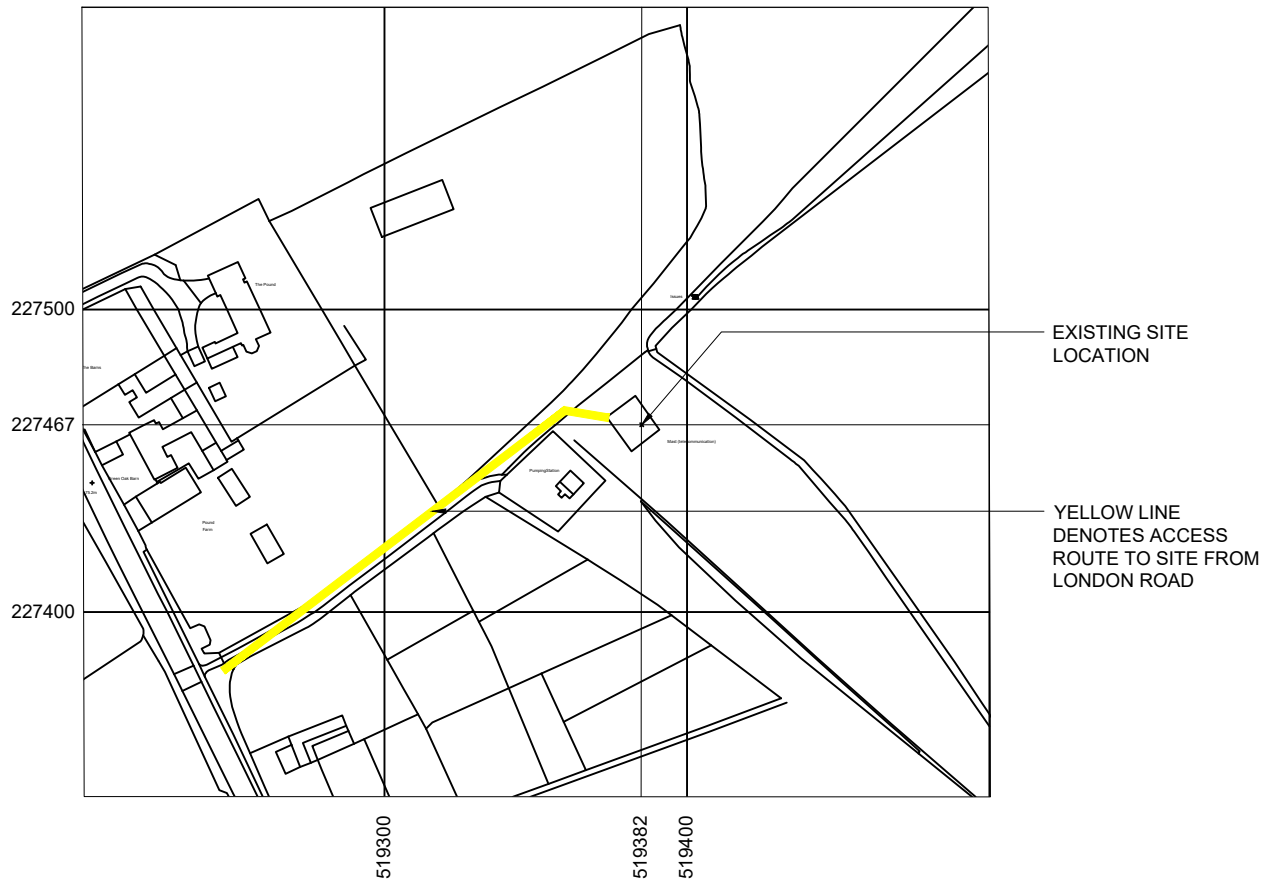

BASED UPON ORDNANCE SURVEY MAP EXTRACT WITH THE PERMISSION
OF THE CONTROLLER OF HER MAJESTY'S STATIONERY OFFICE.
CROWN COPYRIGHT. LICENCE NO. 1000022432





GOOGLE MAPS QR CODE

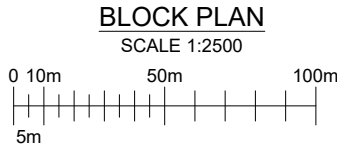

BASED UPON ORDNANCE SURVEY MAP EXTRACT
WITH THE PERMISSION OF THE CONTROLLER OF
HER MAJESTY'S STATIONERY OFFICE.CROWN
COPYRIGHT. LICENCE NO. 1000022432

LOCATION PLAN

SCALE 1:1000

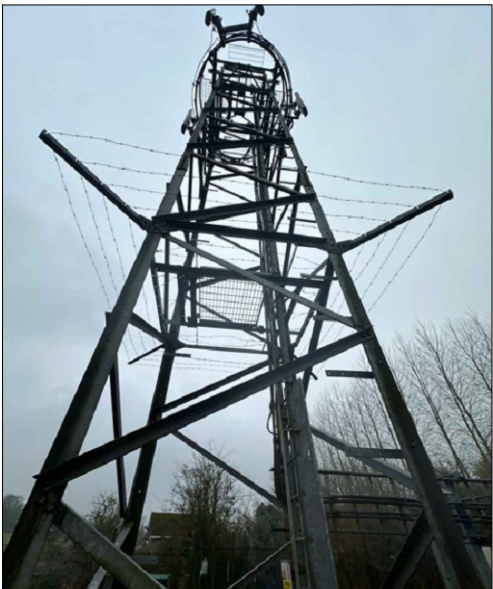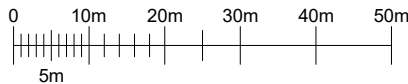

PHOTOGRAPH OF EXISTING SITE

©2024 WIG
All rights reserved. No part of this publication may be reproduced, stored in
a retrieval system or transmitted in any form or by any means (Electronic,
Mechanical, Photocopying, Recording or otherwise), without the prior
written consent of the Company.

NOTES

PROJ No.	B-P1219-1
BTEE No.	16849
H3G No.	HRT0230
MBNL No.	NHE059

PROJ No.			
PROJ No.			
PROJ No.			
PROJ No.	B-P1219-1		
B	MINOR AMENDMENT	03/06/25	SAM
A	PLANNING		WHP
ISS	REVISION	DATE	DRN APP



SITE No **P1219**
ST IPPOLLYTTS - POUND FARM SP
OFF LONDON ROAD
HITCHIN
STEVENAGE
SG4 7NF

NGR TL19382 27467
OS GRID 519382 227467

TITLE
LOCATION AND BLOCK PLANS
PROPOSED
H3G & BTEE LTD

SCALE AS SHOWN
DRAWN WHP 05/03/25
APPROVED

WIG DRG No.	Sheet 1 of 1	Rev
P1219-02-004-MD001		B