



NOTES

PROJ No. B-P1219-1
BTEE No. 16849
H3G No. HRT0230
MBNL No. NHE059

PROJ No.	B-P1219-1			
PROJ No.				
PROJ No.				
PROJ No.	B-P1219-1			
B	MINOR AMENDMENT	03/06/25	SAM	
A	PLANNING		WHP	
ISS	REVISION	DATE	DRN	APP



WIRELESS INFRASTRUCTURE GROUP
SUITE: 12.20, 12TH FLOOR, 30 CROWN PLACE,
LONDON, EC2A 4EB

SITE No P1219
ST IPPOLLYTTS - POUND FARM SF
OFF LONDON ROAD
HITCHIN
STEVENAGE
SG4 7NF

NGR TL19382 27467

OS GRID 519382 227467


TITLE
ANTENNA PLAN
PROPOSED
H3G & BTEE LTD

SCALE 1:20

DRAWN WHP 05/03/25

APPROVED

WIG DRG No. Sheet 1 of 1 Rev
P1219-02-151-MD001 B

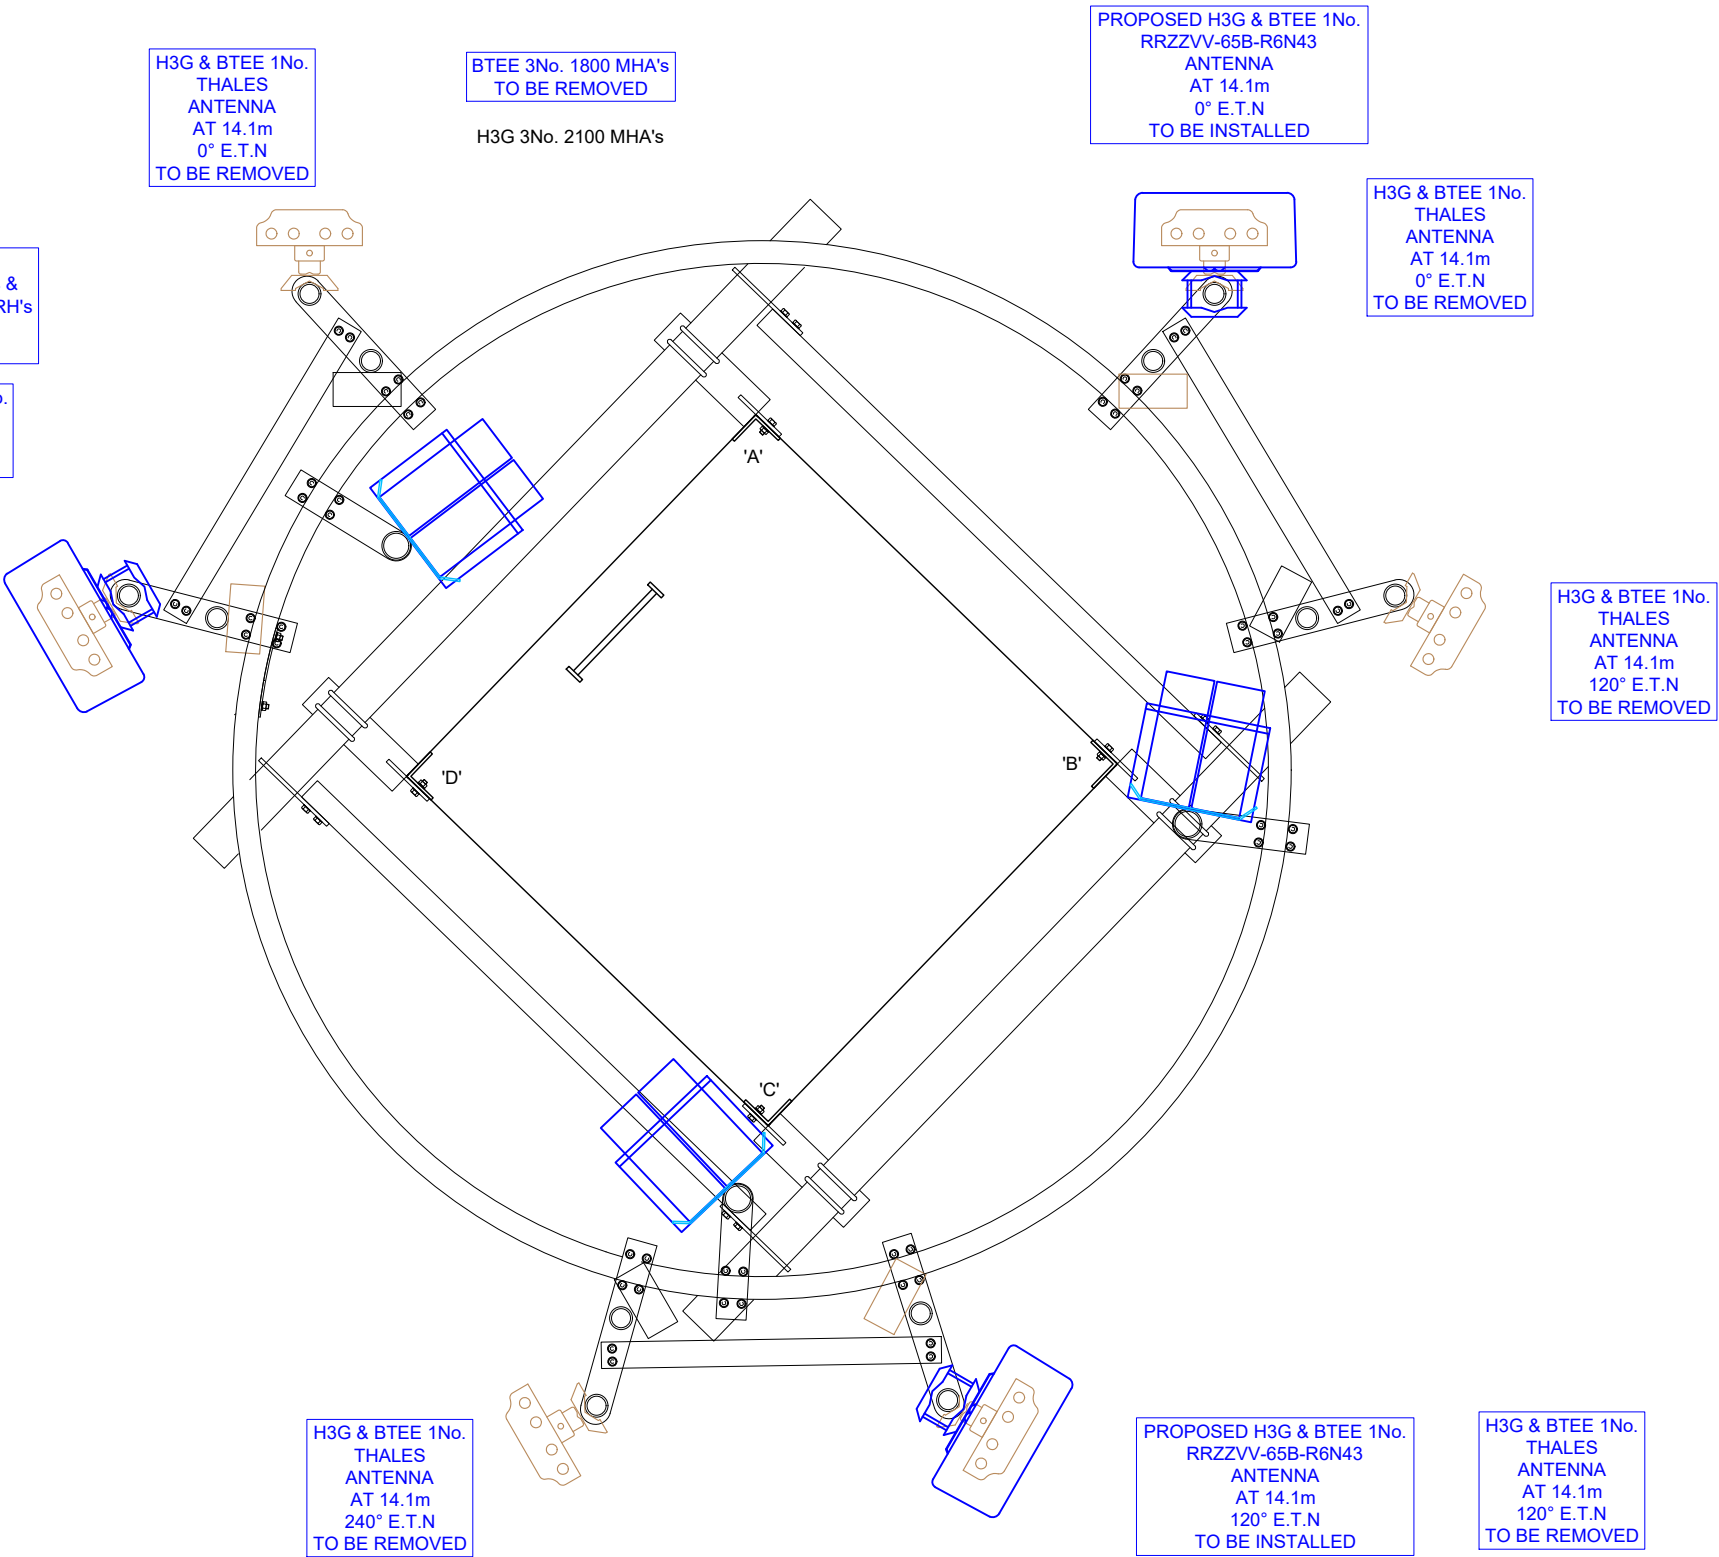

ANTENNA PLAN AT 14.1m

