



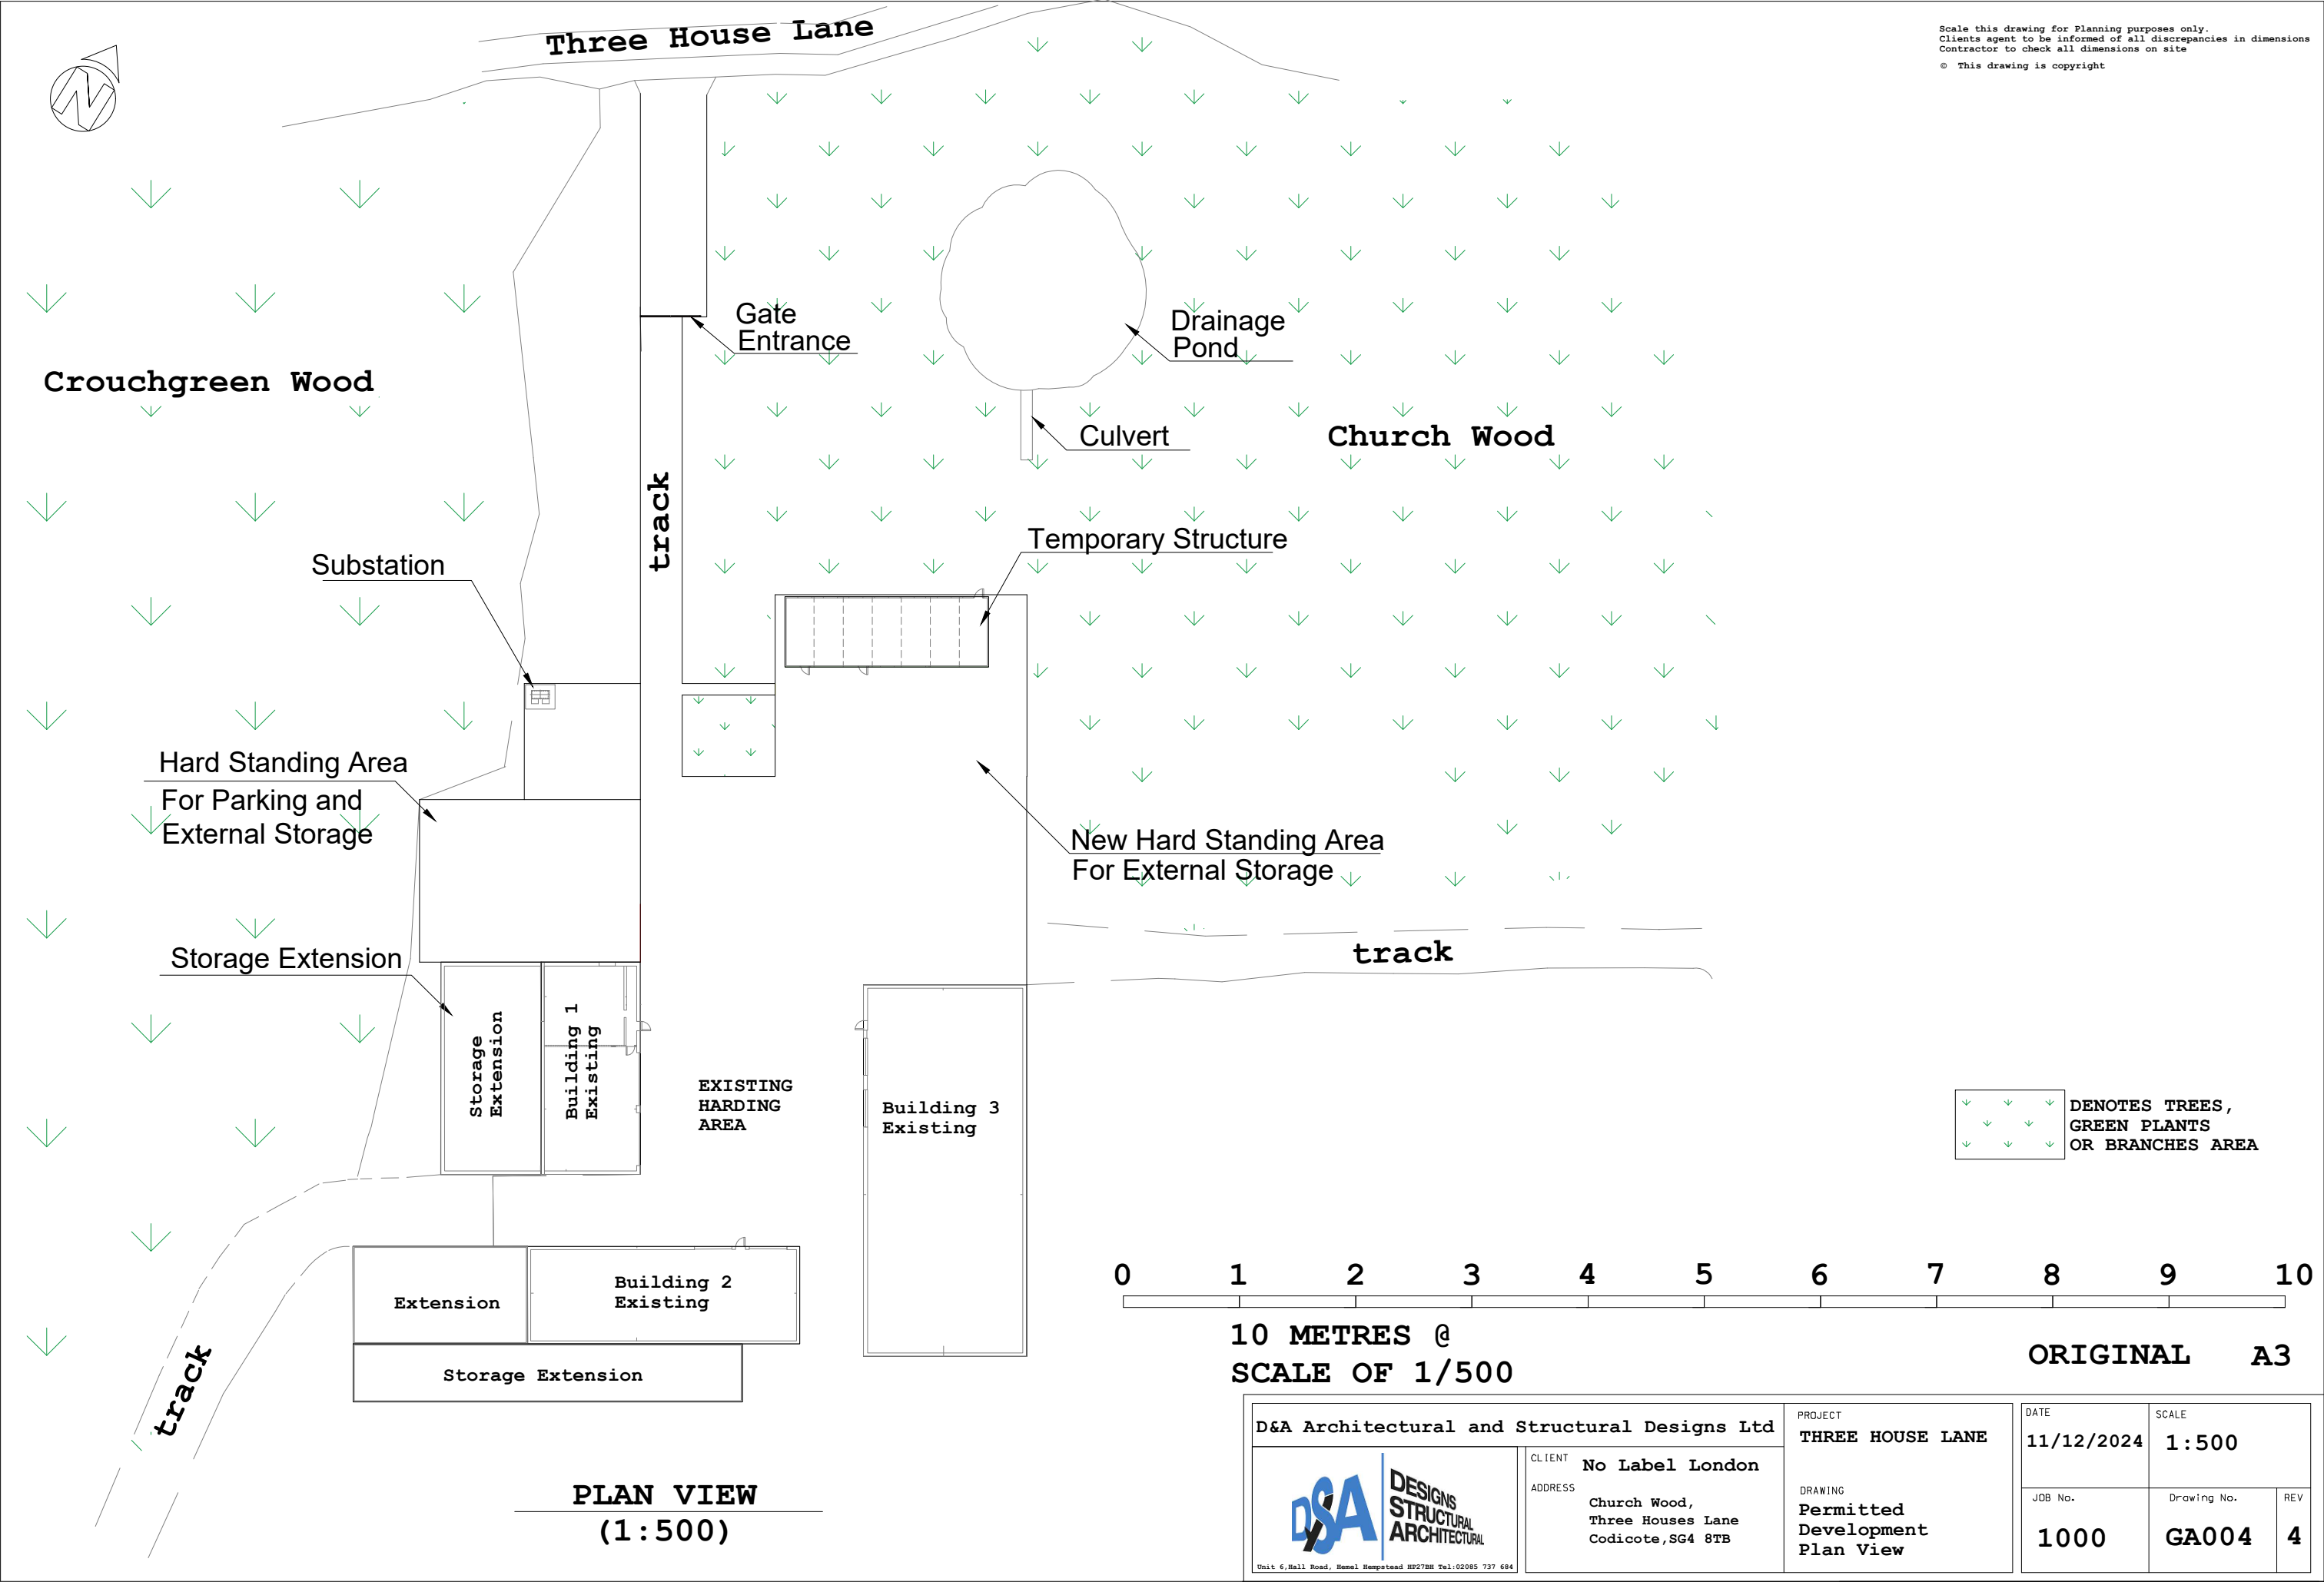

Scale this drawing for Planning purposes only.
Clients agent to be informed of all discrepancies in dimensions
Contractor to check all dimensions on site
© This drawing is copyright

DENOTES TREES,
GREEN PLANTS
OR BRANCHES AREA

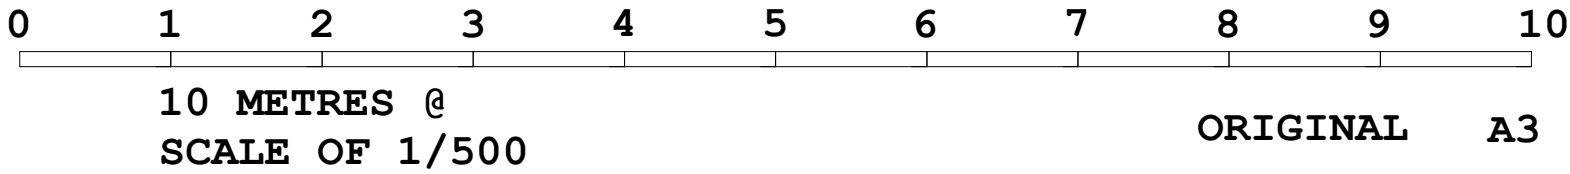

D&A Architectural and Structural Designs Ltd



CLIENT No Label London
ADDRESS Church Wood,
Three Houses Lane
Codicote, SG4 8TB

PROJECT
THREE HOUSE LANE

DRAWING
Permitted
Development
Plan View

DATE
11/12/2024

JOB No.
1000

SCALE
1:500

Drawing No.
GA004

REV
4