
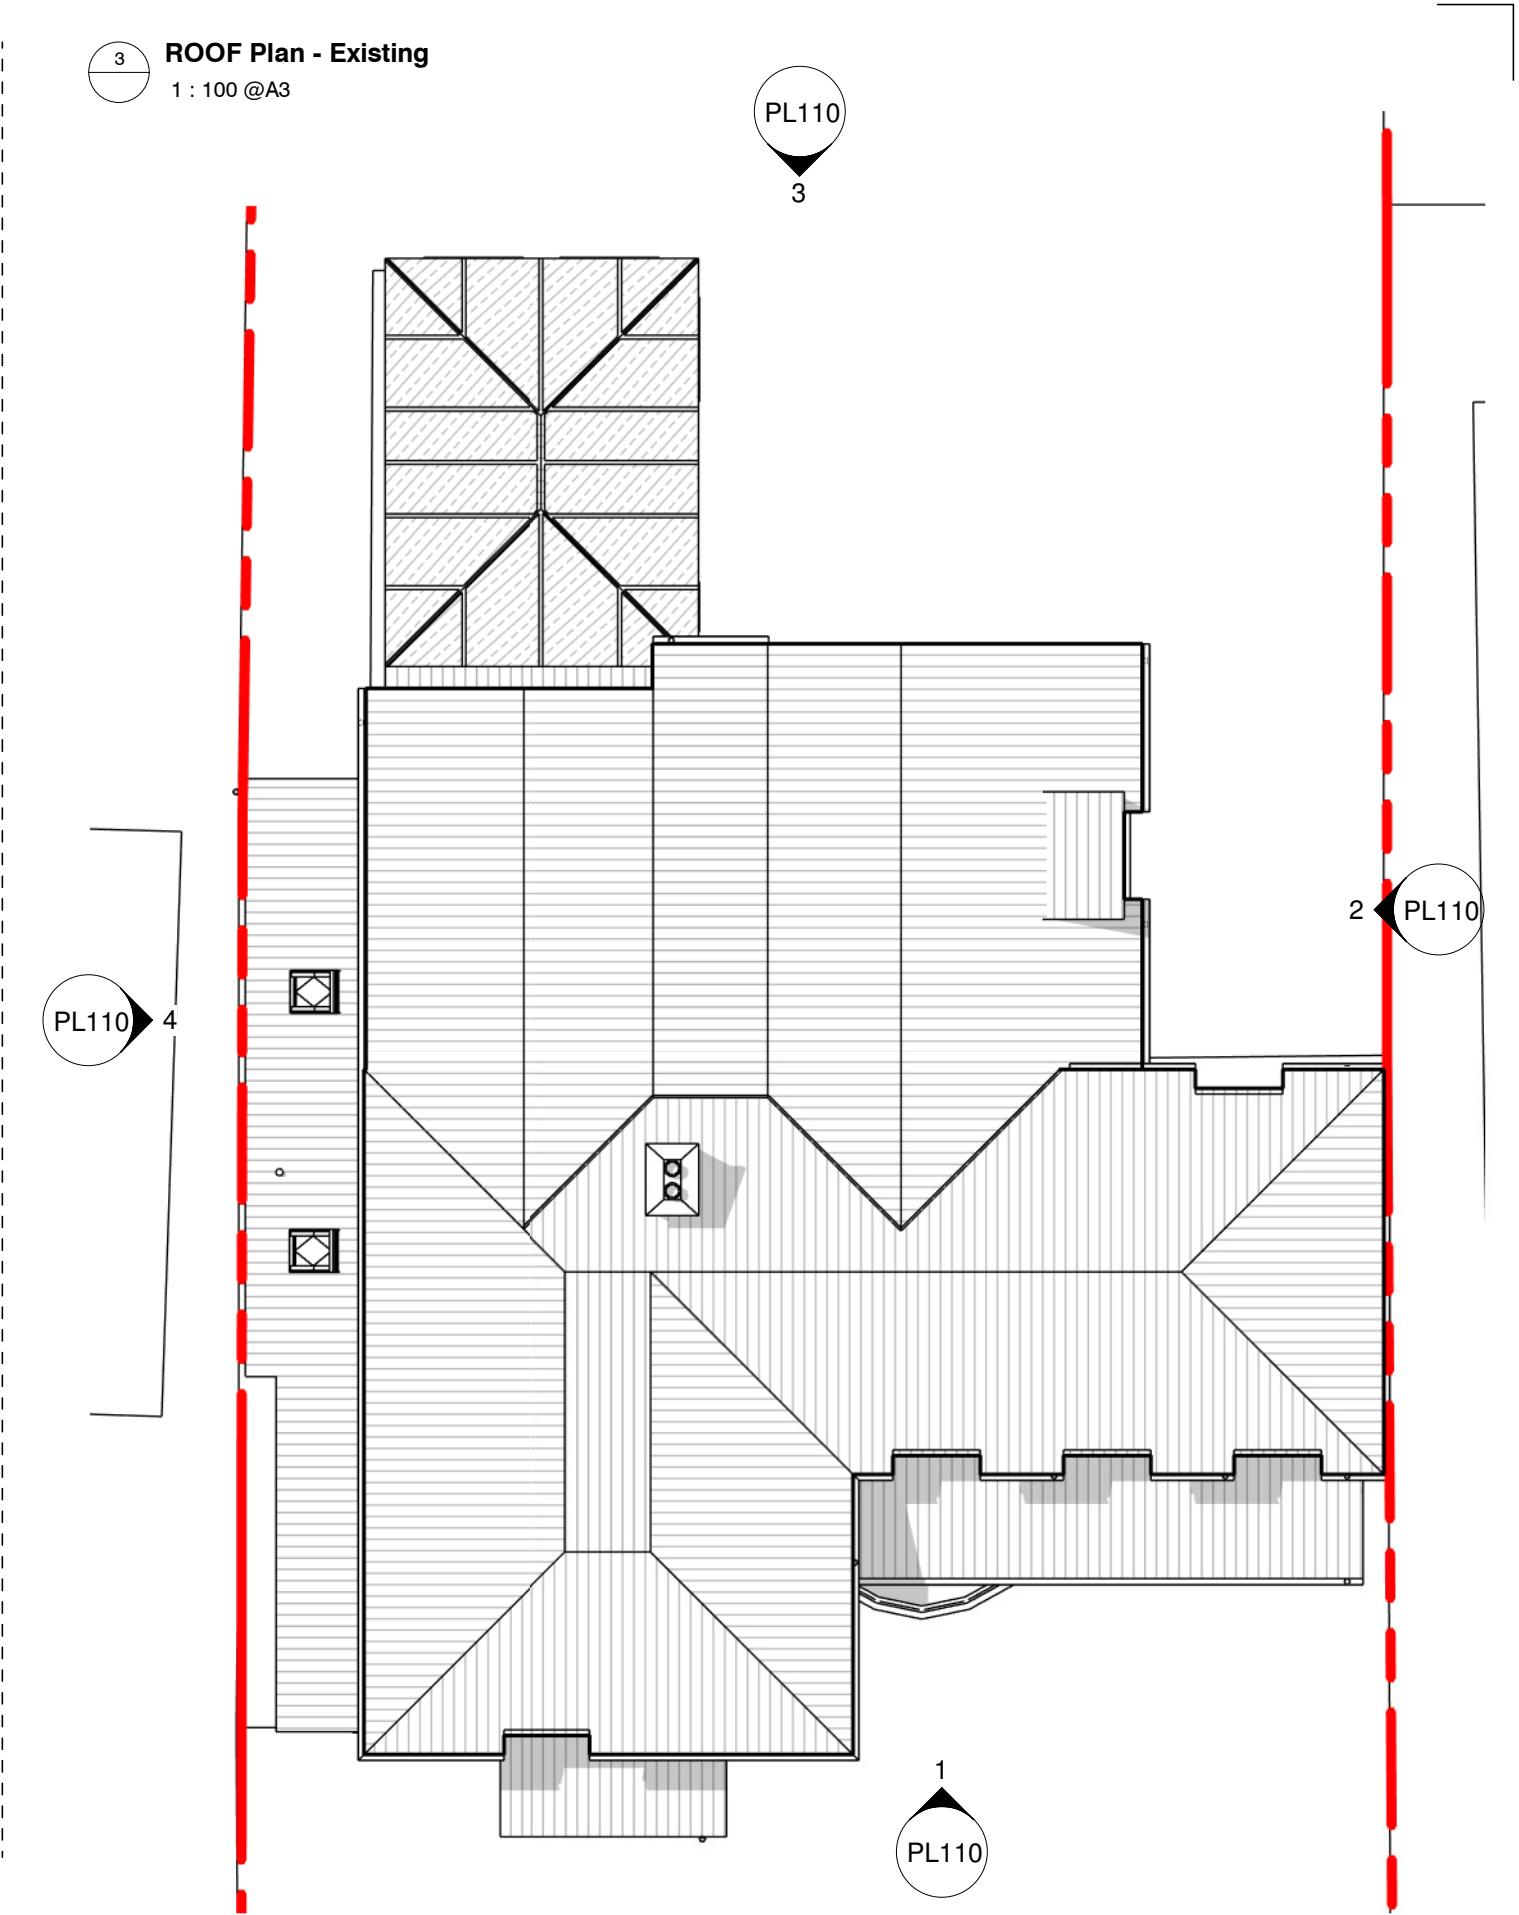


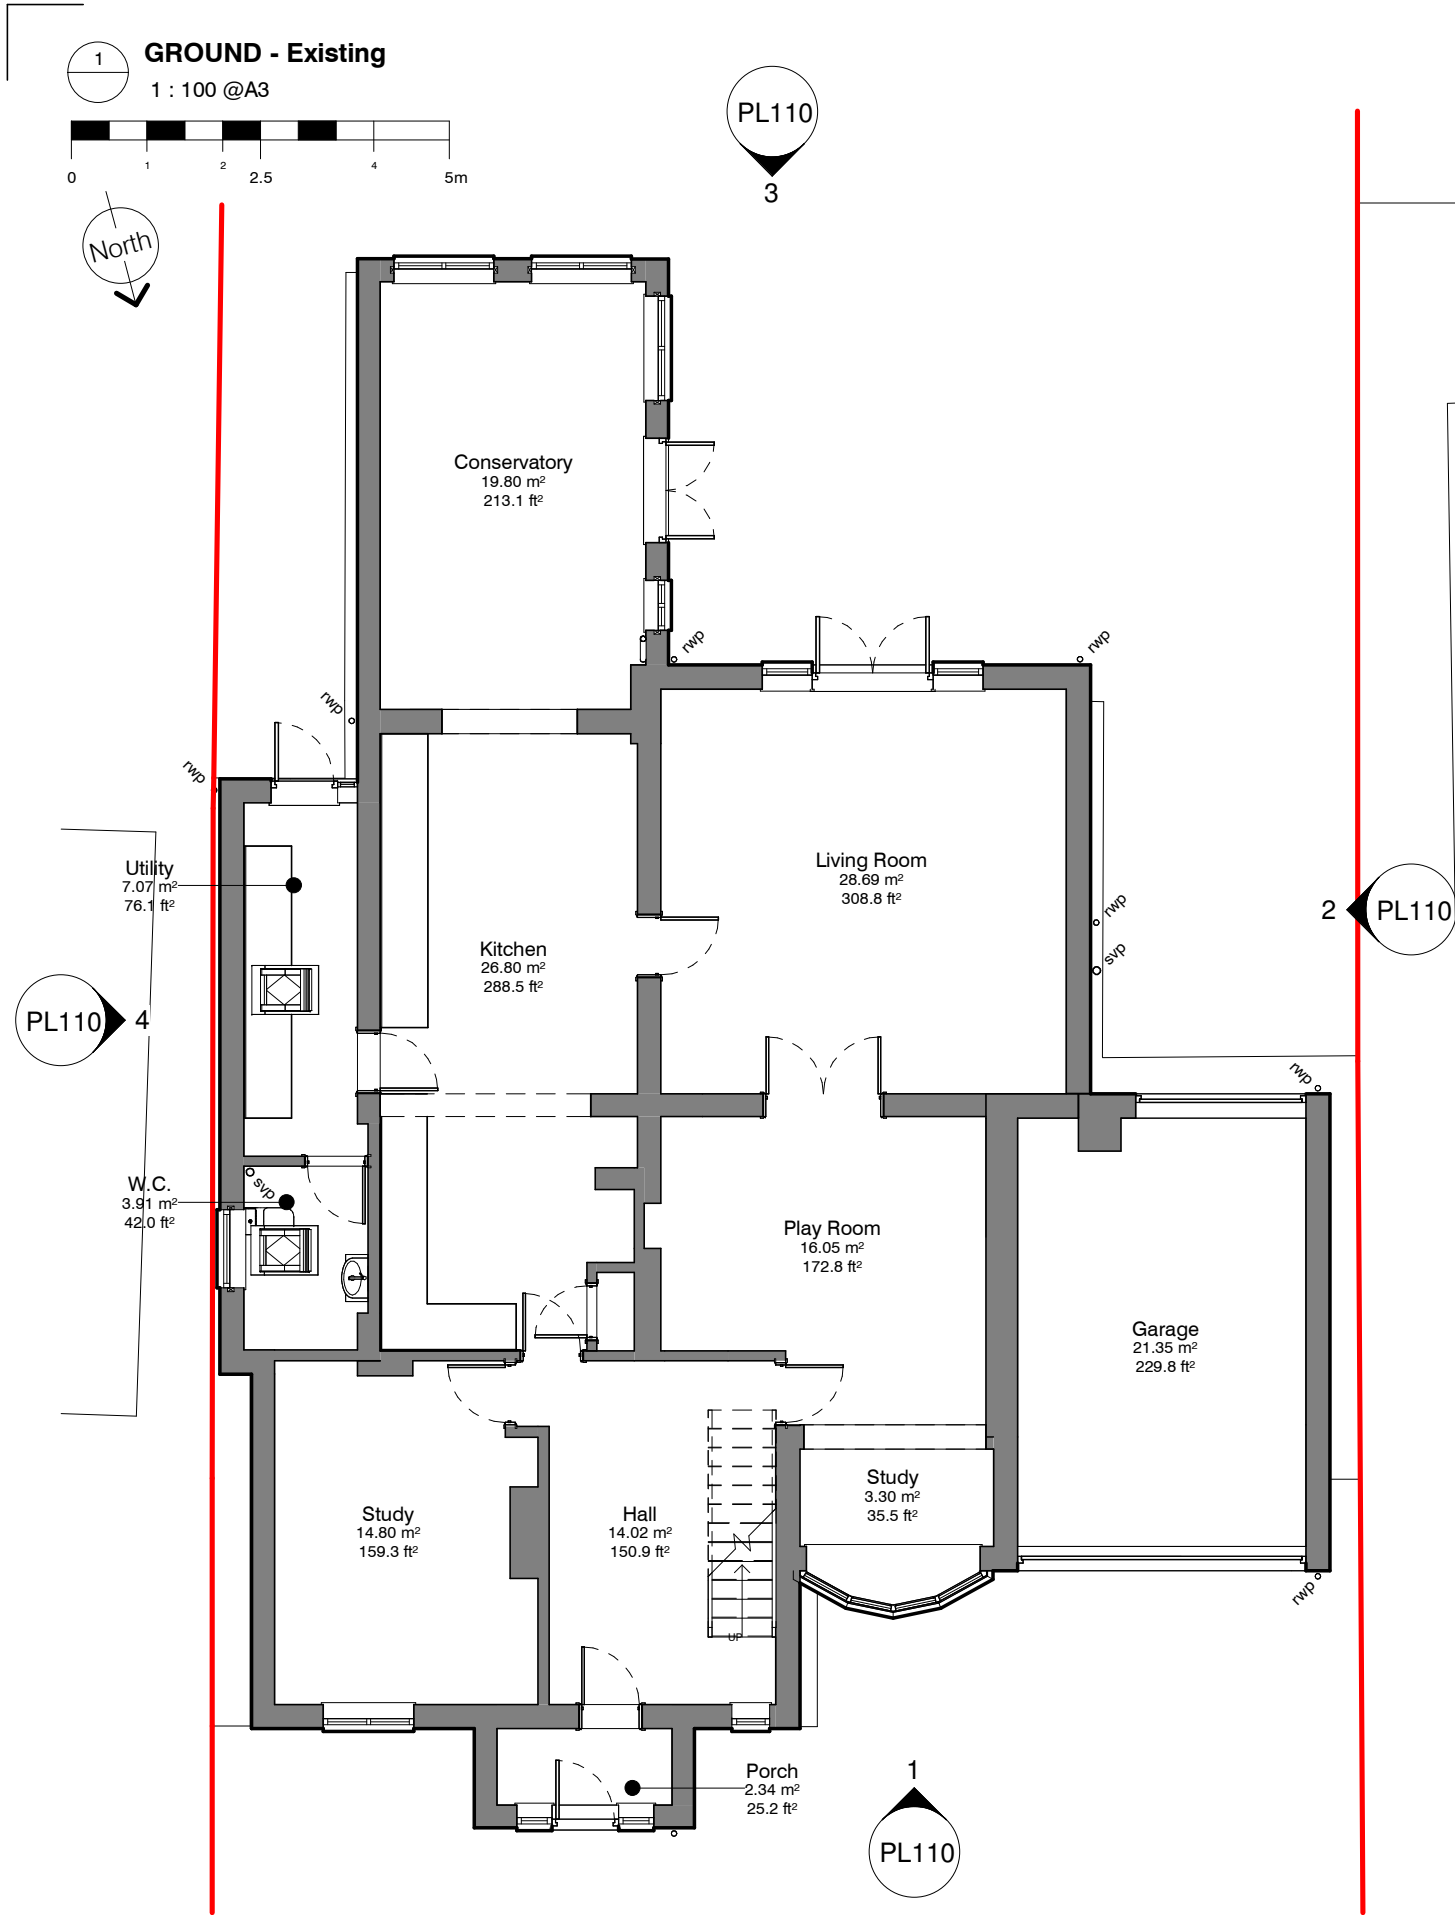

Client: Maria Hilling Address: 28 Wedon Way, Bygrave, SG7 5DX	Title: Existing Plans	Project number: MH-2413	Drawing number: PL101	Revisions: Rev - Description PLANNING ISSUE	Date: 19.08.24	 PicklePlanning	1 Sale Drive- Baldock-SG7 6NS 07843238113 pickleplanning@gmail.com www.pickleplanning.co.uk   
Sheet Size - A3	Status: Planning	Scale: 1 : 100@A3	Drawn by: Author	Date: 18/07/24			

The copyright of this drawing is vested with the author and must not be copied or reproduced without consent. Figures dimensions only to be taken from this drawing. All contractors must visit the site and be responsible for checking all existing conditions and notifying the author of any discrepancies prior to any manufacture or construction work. Note this drawing will only be to scale at listed sheet size.