


2 **BLOCK PLAN**
1 : 500 @A3

0 5 10 15 20m

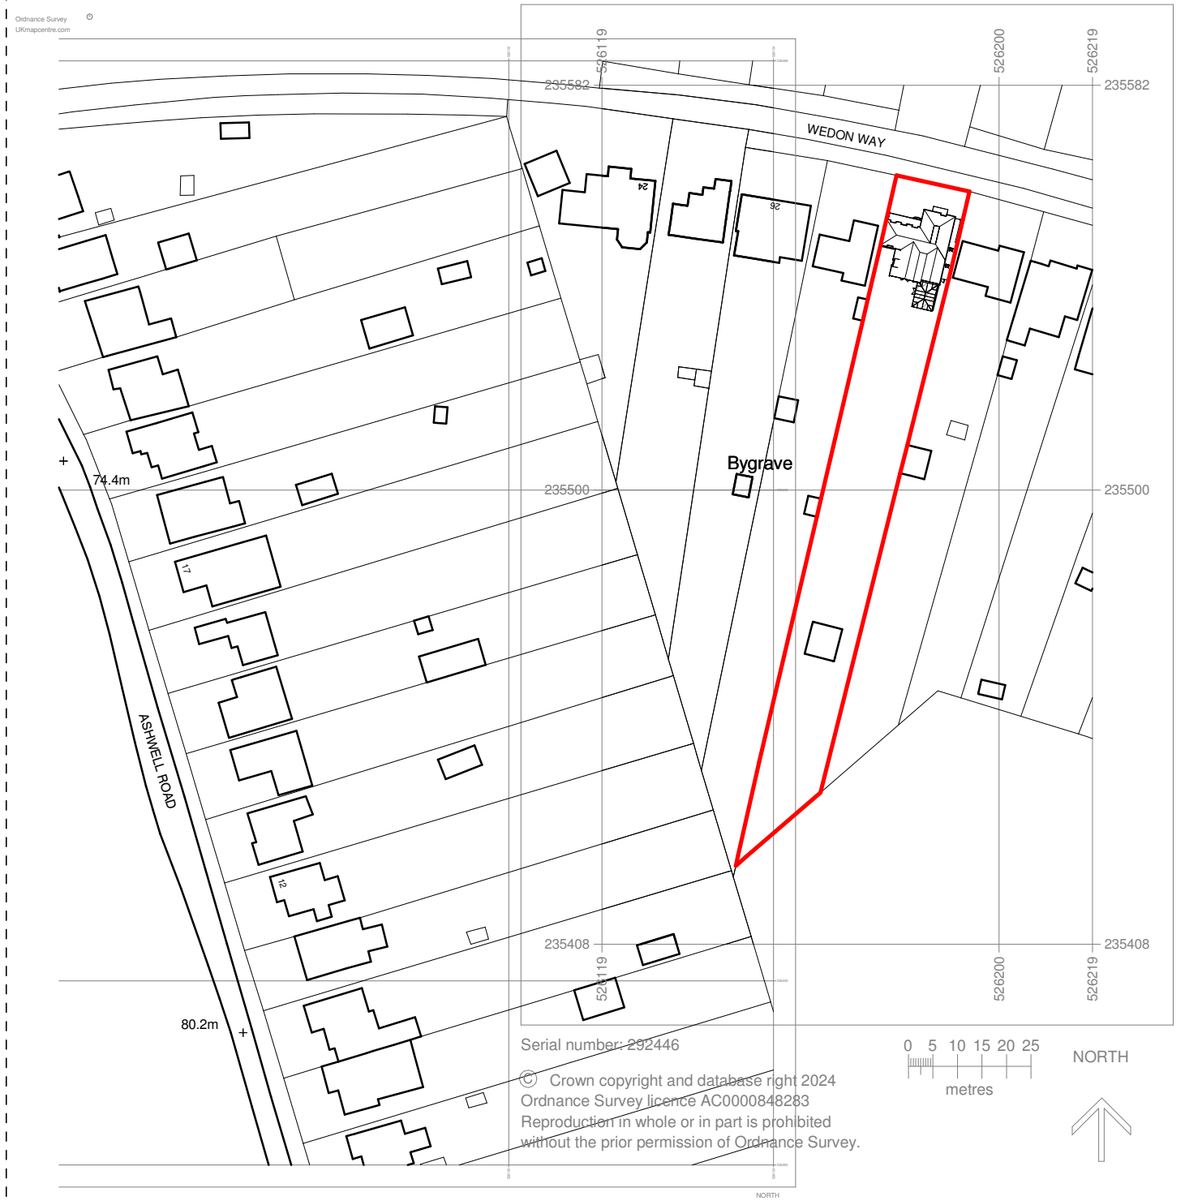

Serial number: 292446

© Crown copyright and database right 2024
Ordnance Survey licence AC0000848283
Reproduction in whole or in part is prohibited
without the prior permission of Ordnance Survey.

0 5 10 15 20 25
metres

NORTH

1 **Location Plan**
1 : 1250 @A3

0 25 50m

Client: Maria Hilling	Title: Site Location Plan	Project number: MH-2413	Drawing number: PL001
Address: 28 Wedon Way, Bygrave, SG7 5DX		Scale: As indicated@A3	Drawn by: Author
Sheet Size - A3	Status: Planning	Revision: -	Date: 24/05/22

Revisions:

Rev	Description	Date
-	PLANNING ISSUE	19.08.24

The copyright of this drawing is vested with the author and must not be copied or reproduced without consent. Figured dimensions only to be taken from this drawing. All contractors must visit the site and be responsible for checking all setting out dimensions and notifying the author of any discrepancies prior to any manufacture or construction work. Note this drawing will only be to scale at stated sheet size.

PicklePlanning
1 Sale Drive-
Baldock-SG7 6NS
07843238113
pickleplanning@gmail.com
www.pickleplanning.co.uk