



DI 3 Lounge

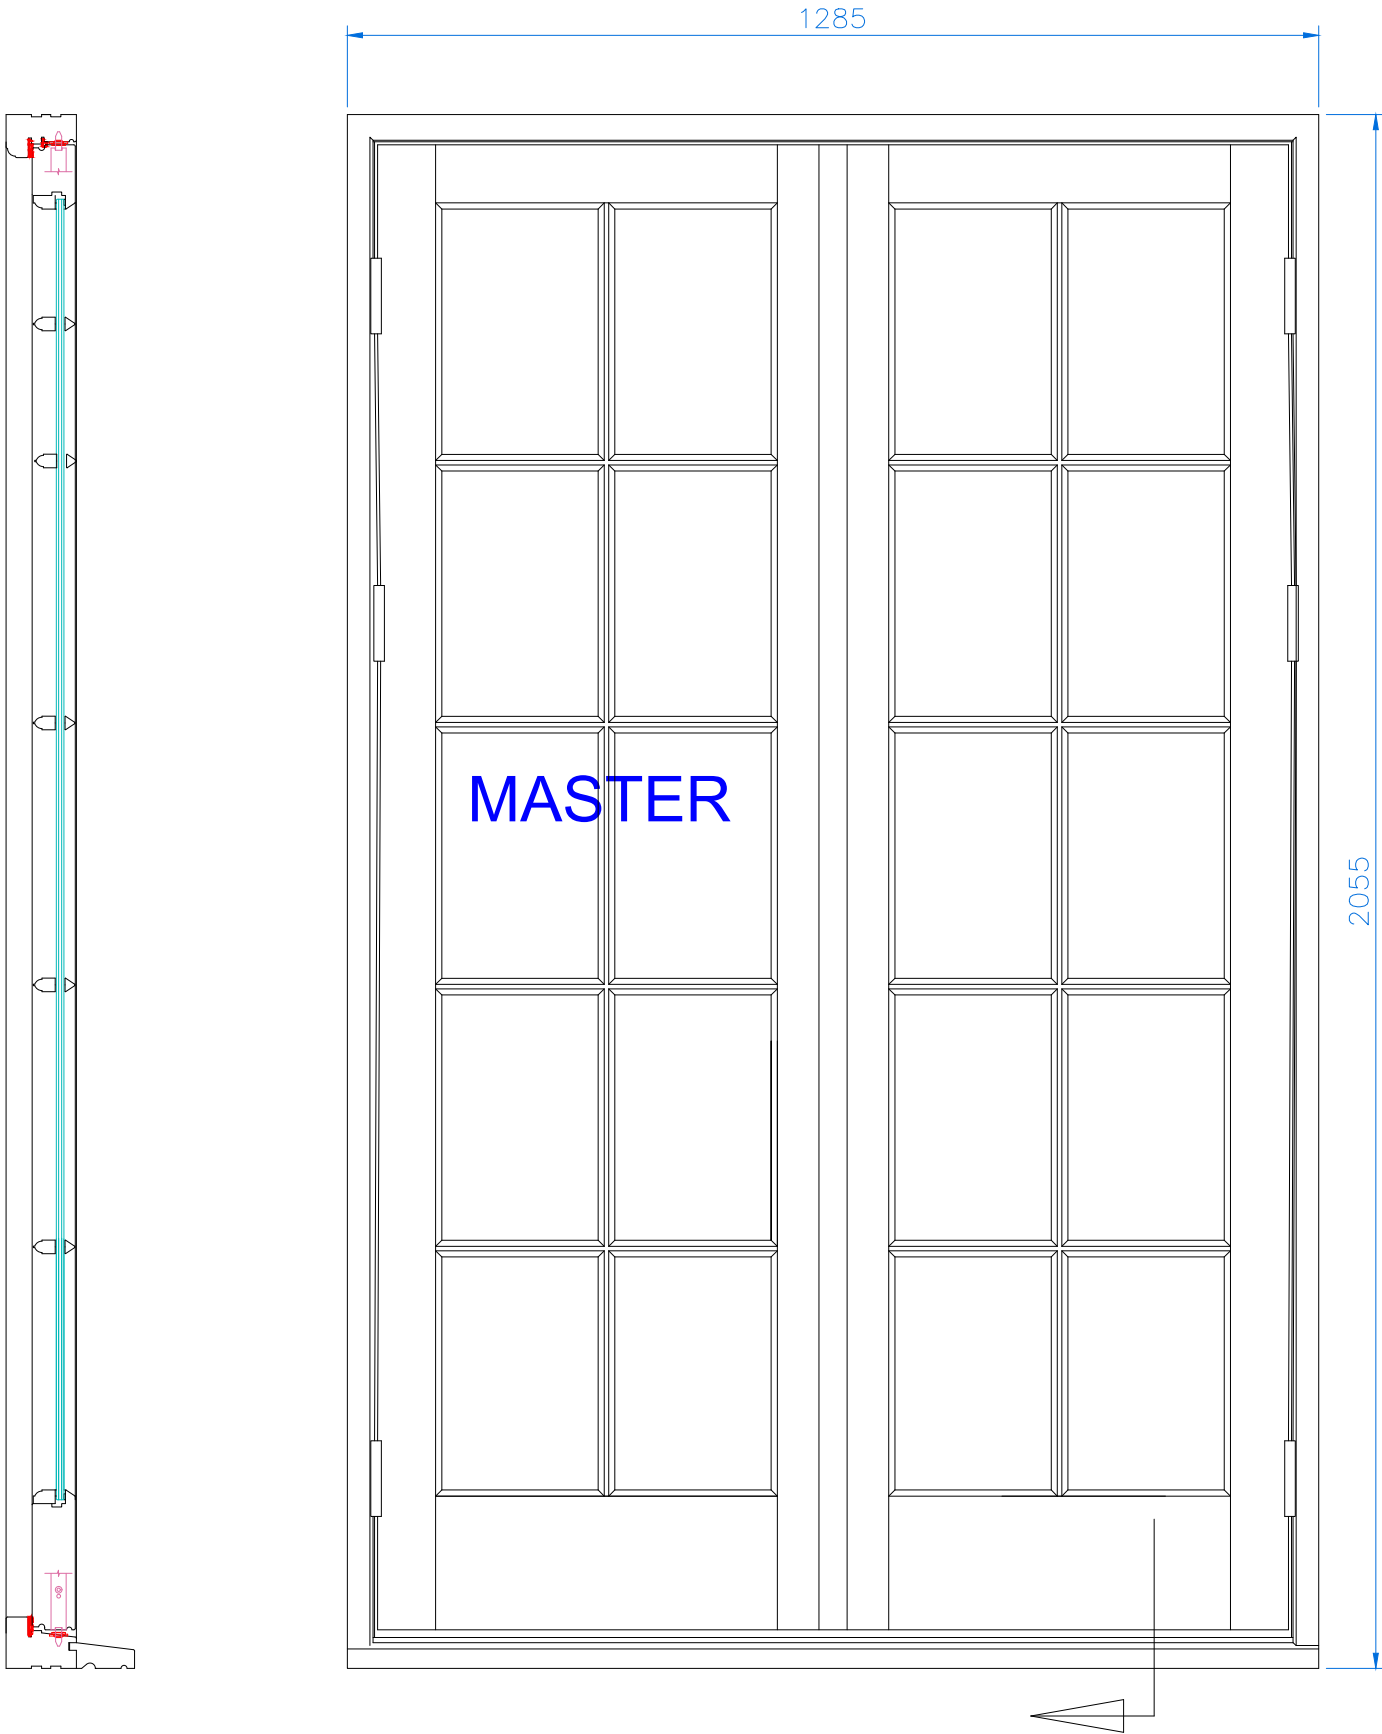

VIEW FROM OUTSIDE

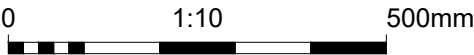

Notes:

Heritage casement window
Timber: Finger jointed redwood +
Sapeli sill
Colour inside: RAL9016
Colour outside: RAL9016
Glass: 10.15
Glass colour: Clear
Furniture colour: - Black
Furniture - Monkey tails

Description:

Proposed products



44 Mill Road
Cambridge
CB1 2AS
info@schnauber.co.uk
www.schnauber.co.uk

Client: Mr James Layton

83 High Street,
Barkway, Royston,
SG8 8ED

Drawing number: 001627-L3

Revision: sch - DI3

Scale:1:10 @ A3 Date: 18 05 2026