



Heritage casement window
Timber: Finger jointed redwood +
Sapeli sill
Colour inside: RAL9016
Colour outside: RAL9016
Glass: 10.15
Glass colour: Clear
Furniture colour: - Black
Furniture - Monkey tails

L6 Kitchen

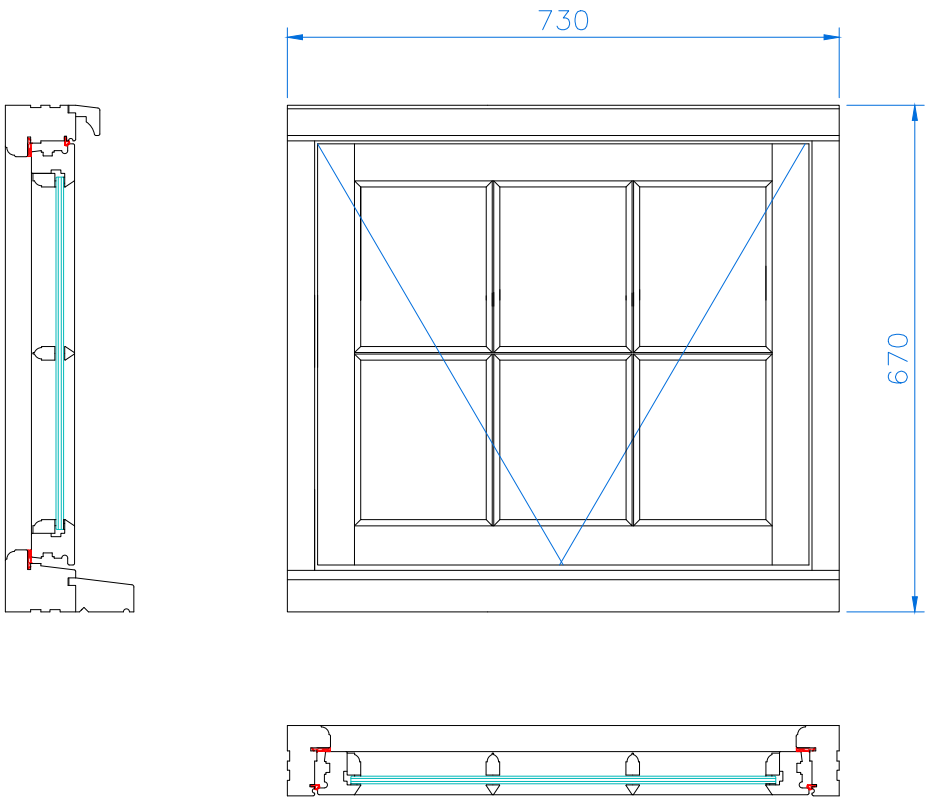

VIEW FROM OUTSIDE

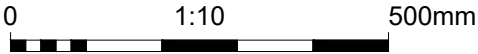

Description:	
Proposed products	
	44 Mill Road Cambridge CB1 2AS info@schnauber.co.uk www.schnauber.co.uk
Client: Mr James Layton 83 High Street, Barkway, Royston, SG8 8ED	
Drawing number: 001627-L6	
Revision: sch - L5	
Scale:1:10 @ A3	Date: 18 05 2026