




Proposed Elevations 1:100

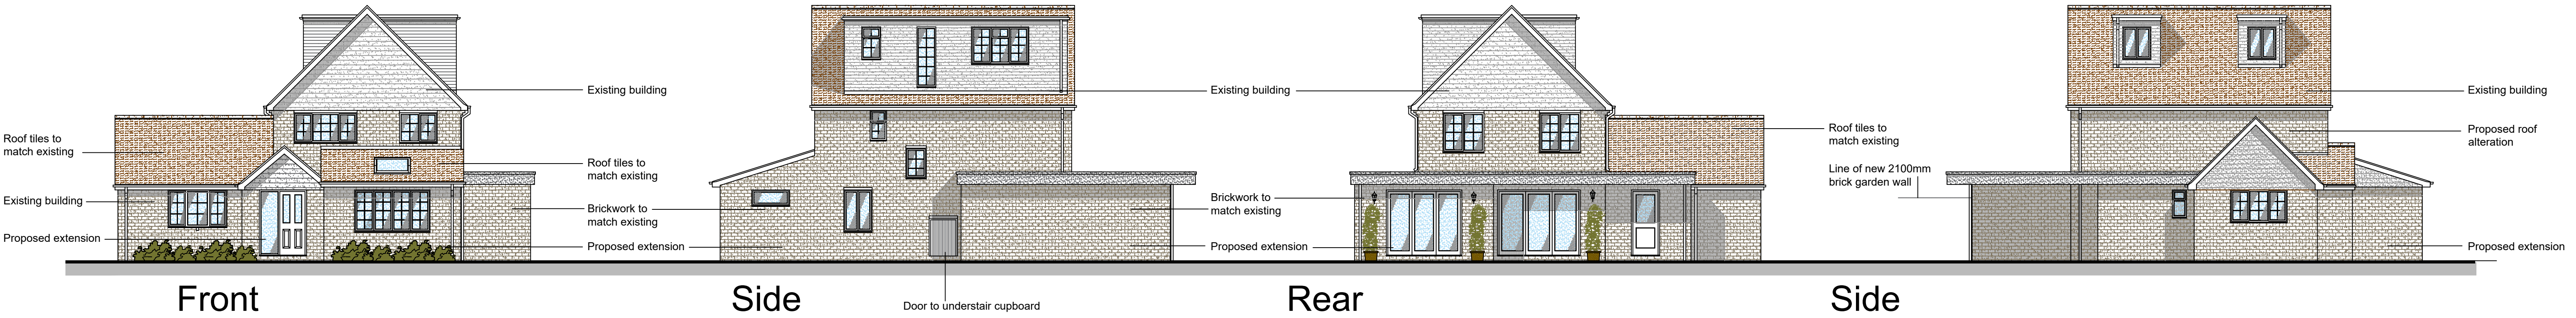


Existing Elevations 1:100

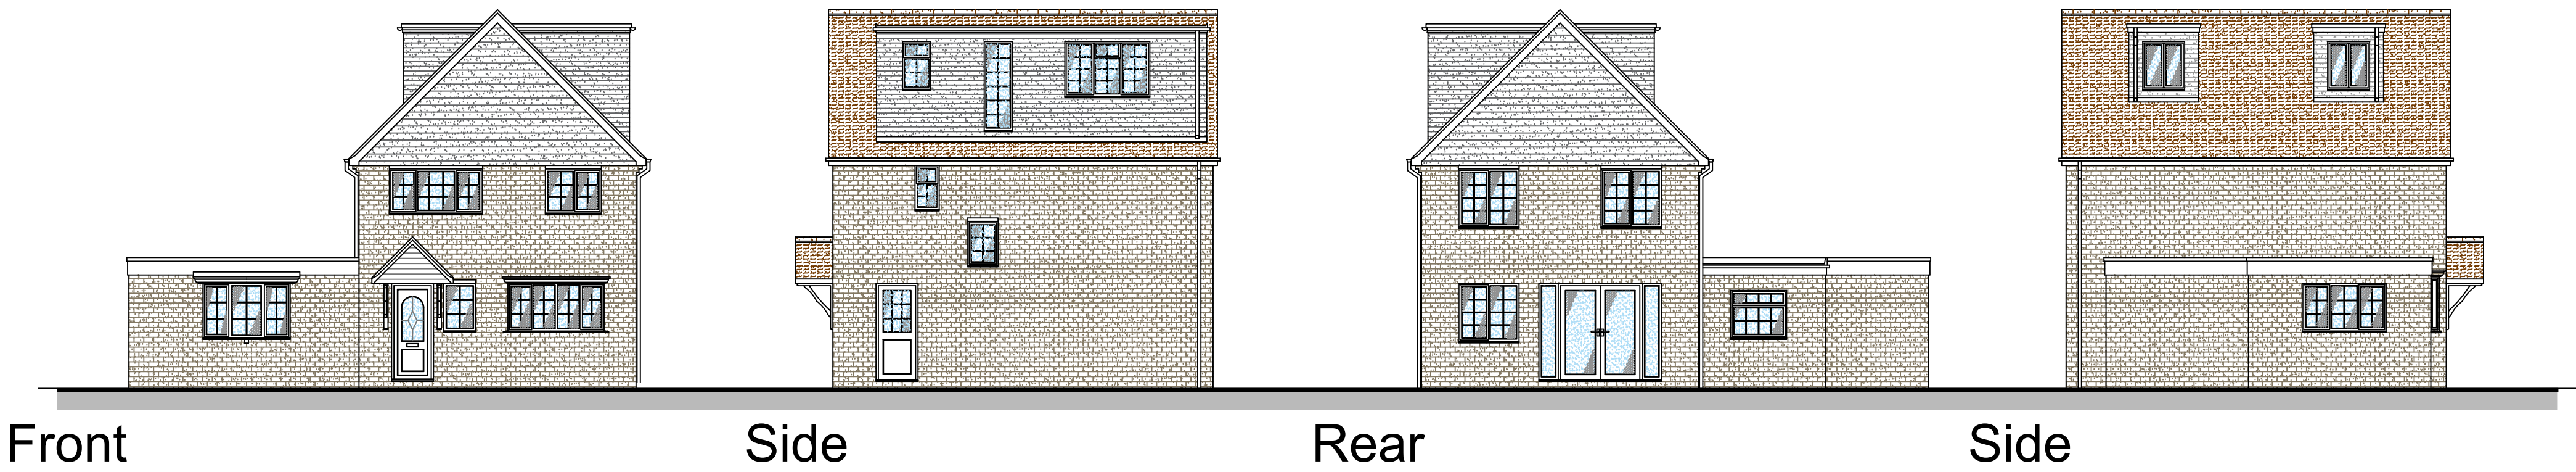

Proposed Side Street Scene Elevation 1:100

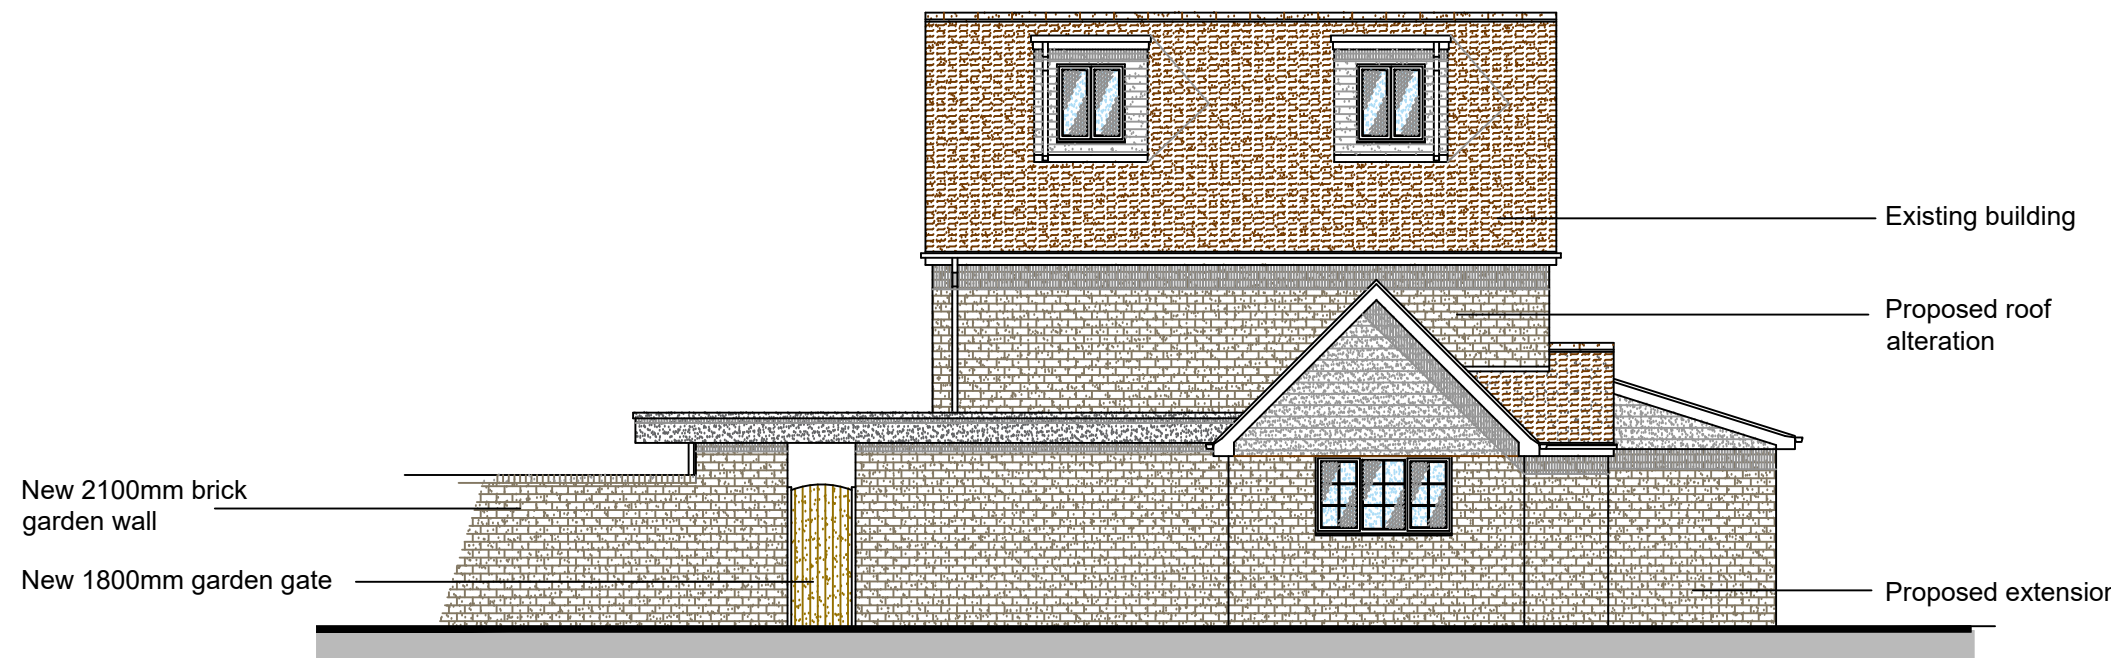

Existing Ground Floor Plan 1:100

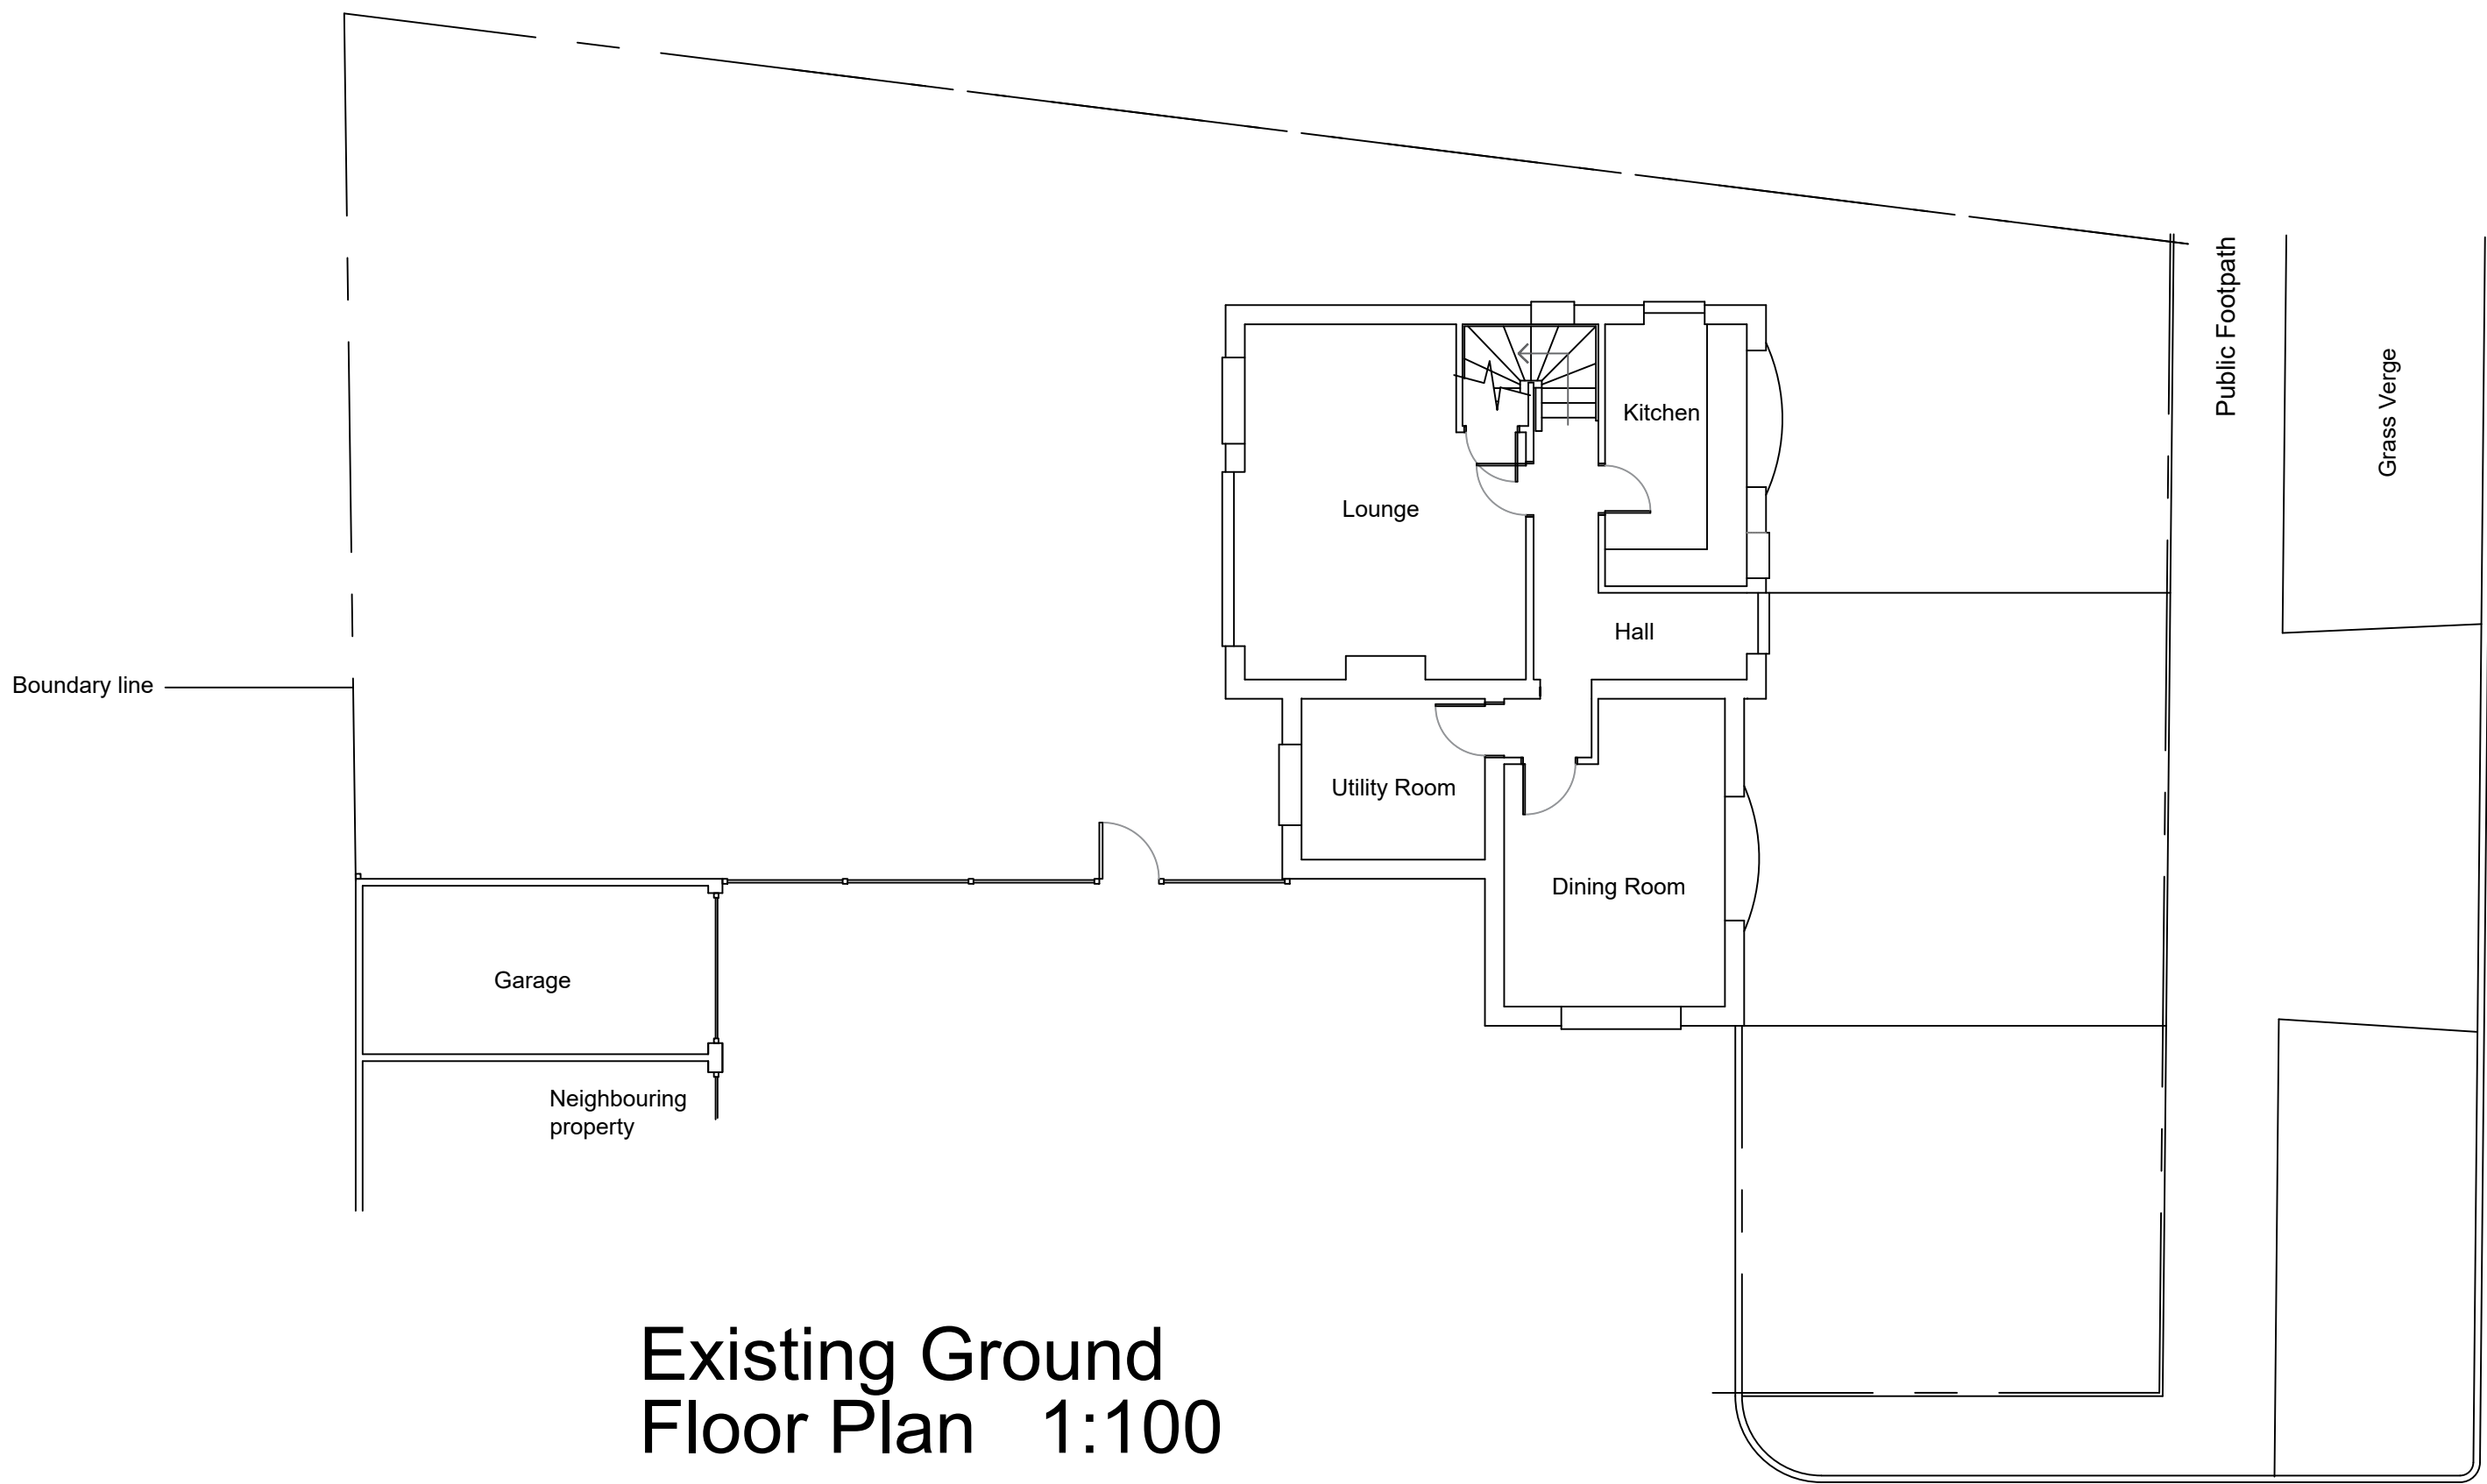

Kings Hedges

1:100 Scale Bar 0 2.0m 4.0m

A Planning Revisions

Architech Limited

Architectural and Building Consultants
Tel. 01462 634293 / 07768 123899

Project

106 King Hedges, Hitchin,
Hertfordshire

Title

Proposed Single Storey Front &
Rear Extension and Roof Alterations

Date

May 2025

Scale

Not to Scale

Status

Planning

2025 / 10 / 02

A

A1

© THIS DRAWING IS COPYRIGHT