


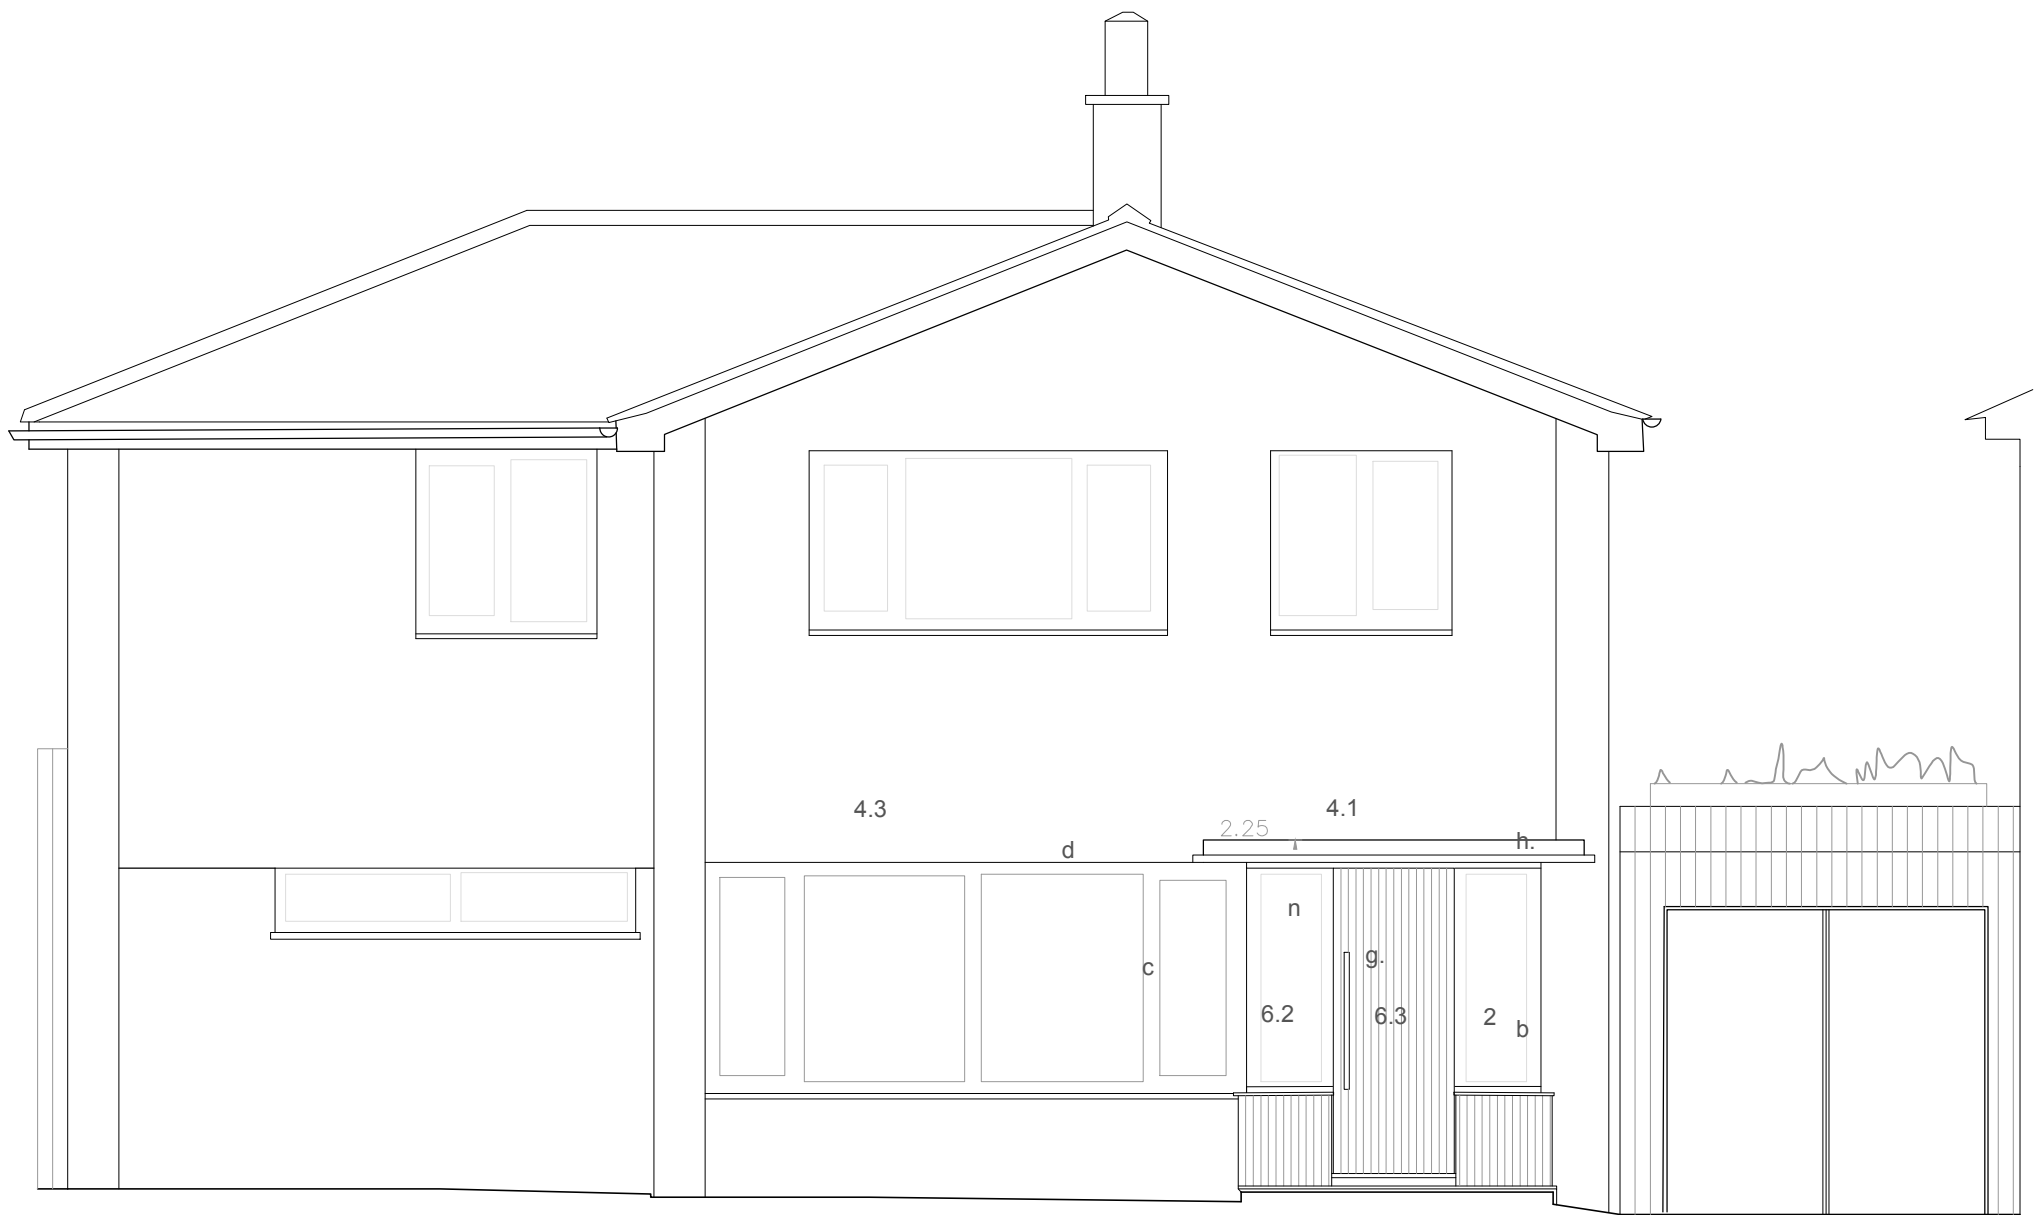

- Notes:
- a. New timber framed rooflight
 - b. Iroko/European oak cladding
 - c. Existing windows retained
 - d. New aluminium capped iroko pergola
 - e. iroko clad chimney flute
 - f. Aluminium framed slimline glazing
 - g. Iroko/european oak door
 - h. Aluminium powder coated roof black
 - i. Aluminium framed glazed door
 - j. Timber framed projecting bay window
 - k. Iroko/European oak fins
 - l. Extensive wildflower roof
 - m. Aluminum capped iroko pergola

- n. European Oak windows
- o. Aluninium capping



Suite 4a, 30 Bancroft
Hitchin, SG5 1LE
01462 236866
michael@michaelcollinsarchitects.com
www.michaelcollinsarchitects.com

Note: This drawing is copyright

Note: to be read in conjunction with Structural Engineers
Information, specification and drawings

All setting out dimensions to be checked on site by
contractor and any discrepancies to be noted ASAP.
Windows, steelwork, to be site sized.

All sundry work not shown to be undertaken in accordance
with the British Standards.

Note: This drawing is not a deed plan.

Michael Collins Architect LLP

4 Freewaters Close, Ickleford

Job No. 198 Front Elevation as
Proposed

Stage: -
Status: -

023

REVISION: Scale
1:50@A3

a