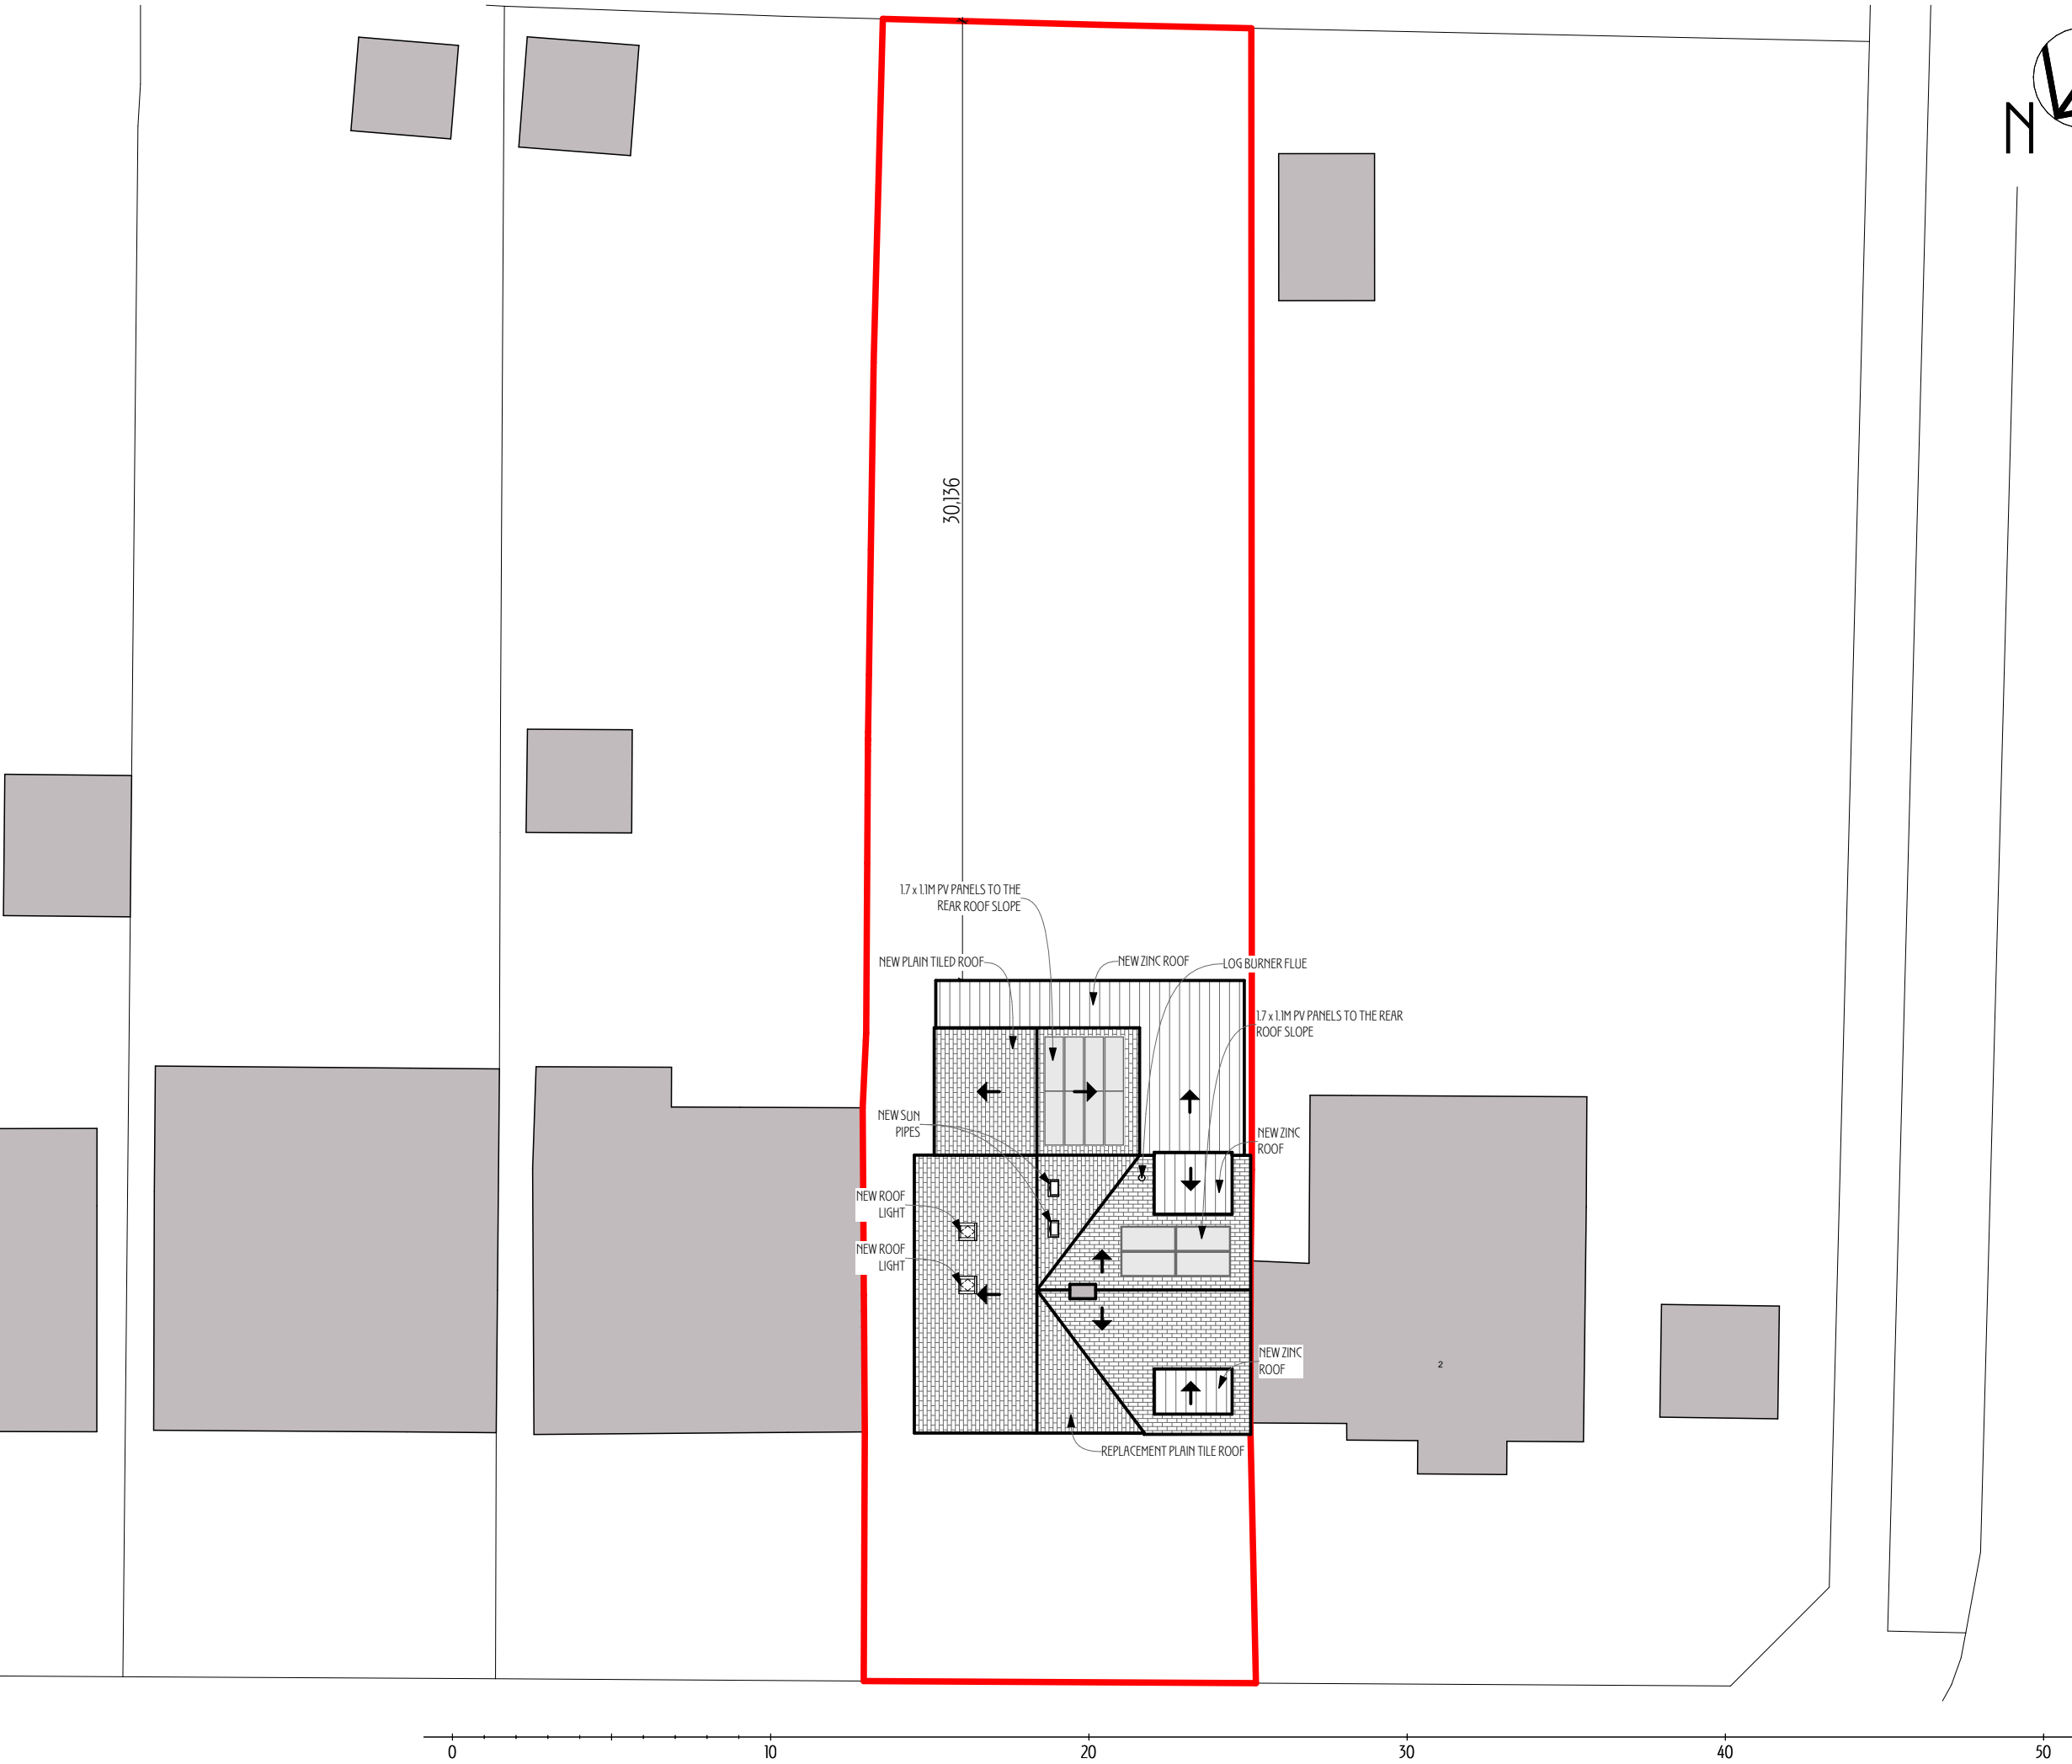


- NOTES
- This is a planning drawing and should not be used for construction.
 - This document and its design content is copyright ©.
 - It shall be read in conjunction with all other associated project information and consultants documents.
 - 3D images are an illustration only, and are not accurate representations.
 - Refer to scale bar and title sheet to check printing scale.

PLANNING ISSUE

Rev	Issued By	Details	Issue Date
-	BB	ISSUED TO CLIENT	11/02/25
A	BB	REVISED FOLLOWING CLIENT COMMENTS	08/04/25
B	BB	DRAWING UPDATE	03/07/25
C	BB	LHF UPDATE	04/07/25
D	BB	DRAWING UPDATE	23/07/25

PROJECT TITLE
4 Hawthorn Hill, Letchworth

DRAWING TITLE
Proposed Block Plan (A3)

SCALE
1:200 @ A3

DATE
July 25
DRAWN/CHKD
BB AG

DRAWING No.
2418/PD/201
REV
D

**NORTON STUDIO ARCHITECTS**
HISTORIC AND SUSTAINABLE BUILDING SPECIALIST
ARCHITECT ACCREDITED IN BUILDING CONSERVATION
5 Croft Lane - Norton - Letchworth Garden City - Herts - SG6 1AS
t - 01462 374035
w - www.nortonstudio.co.uk