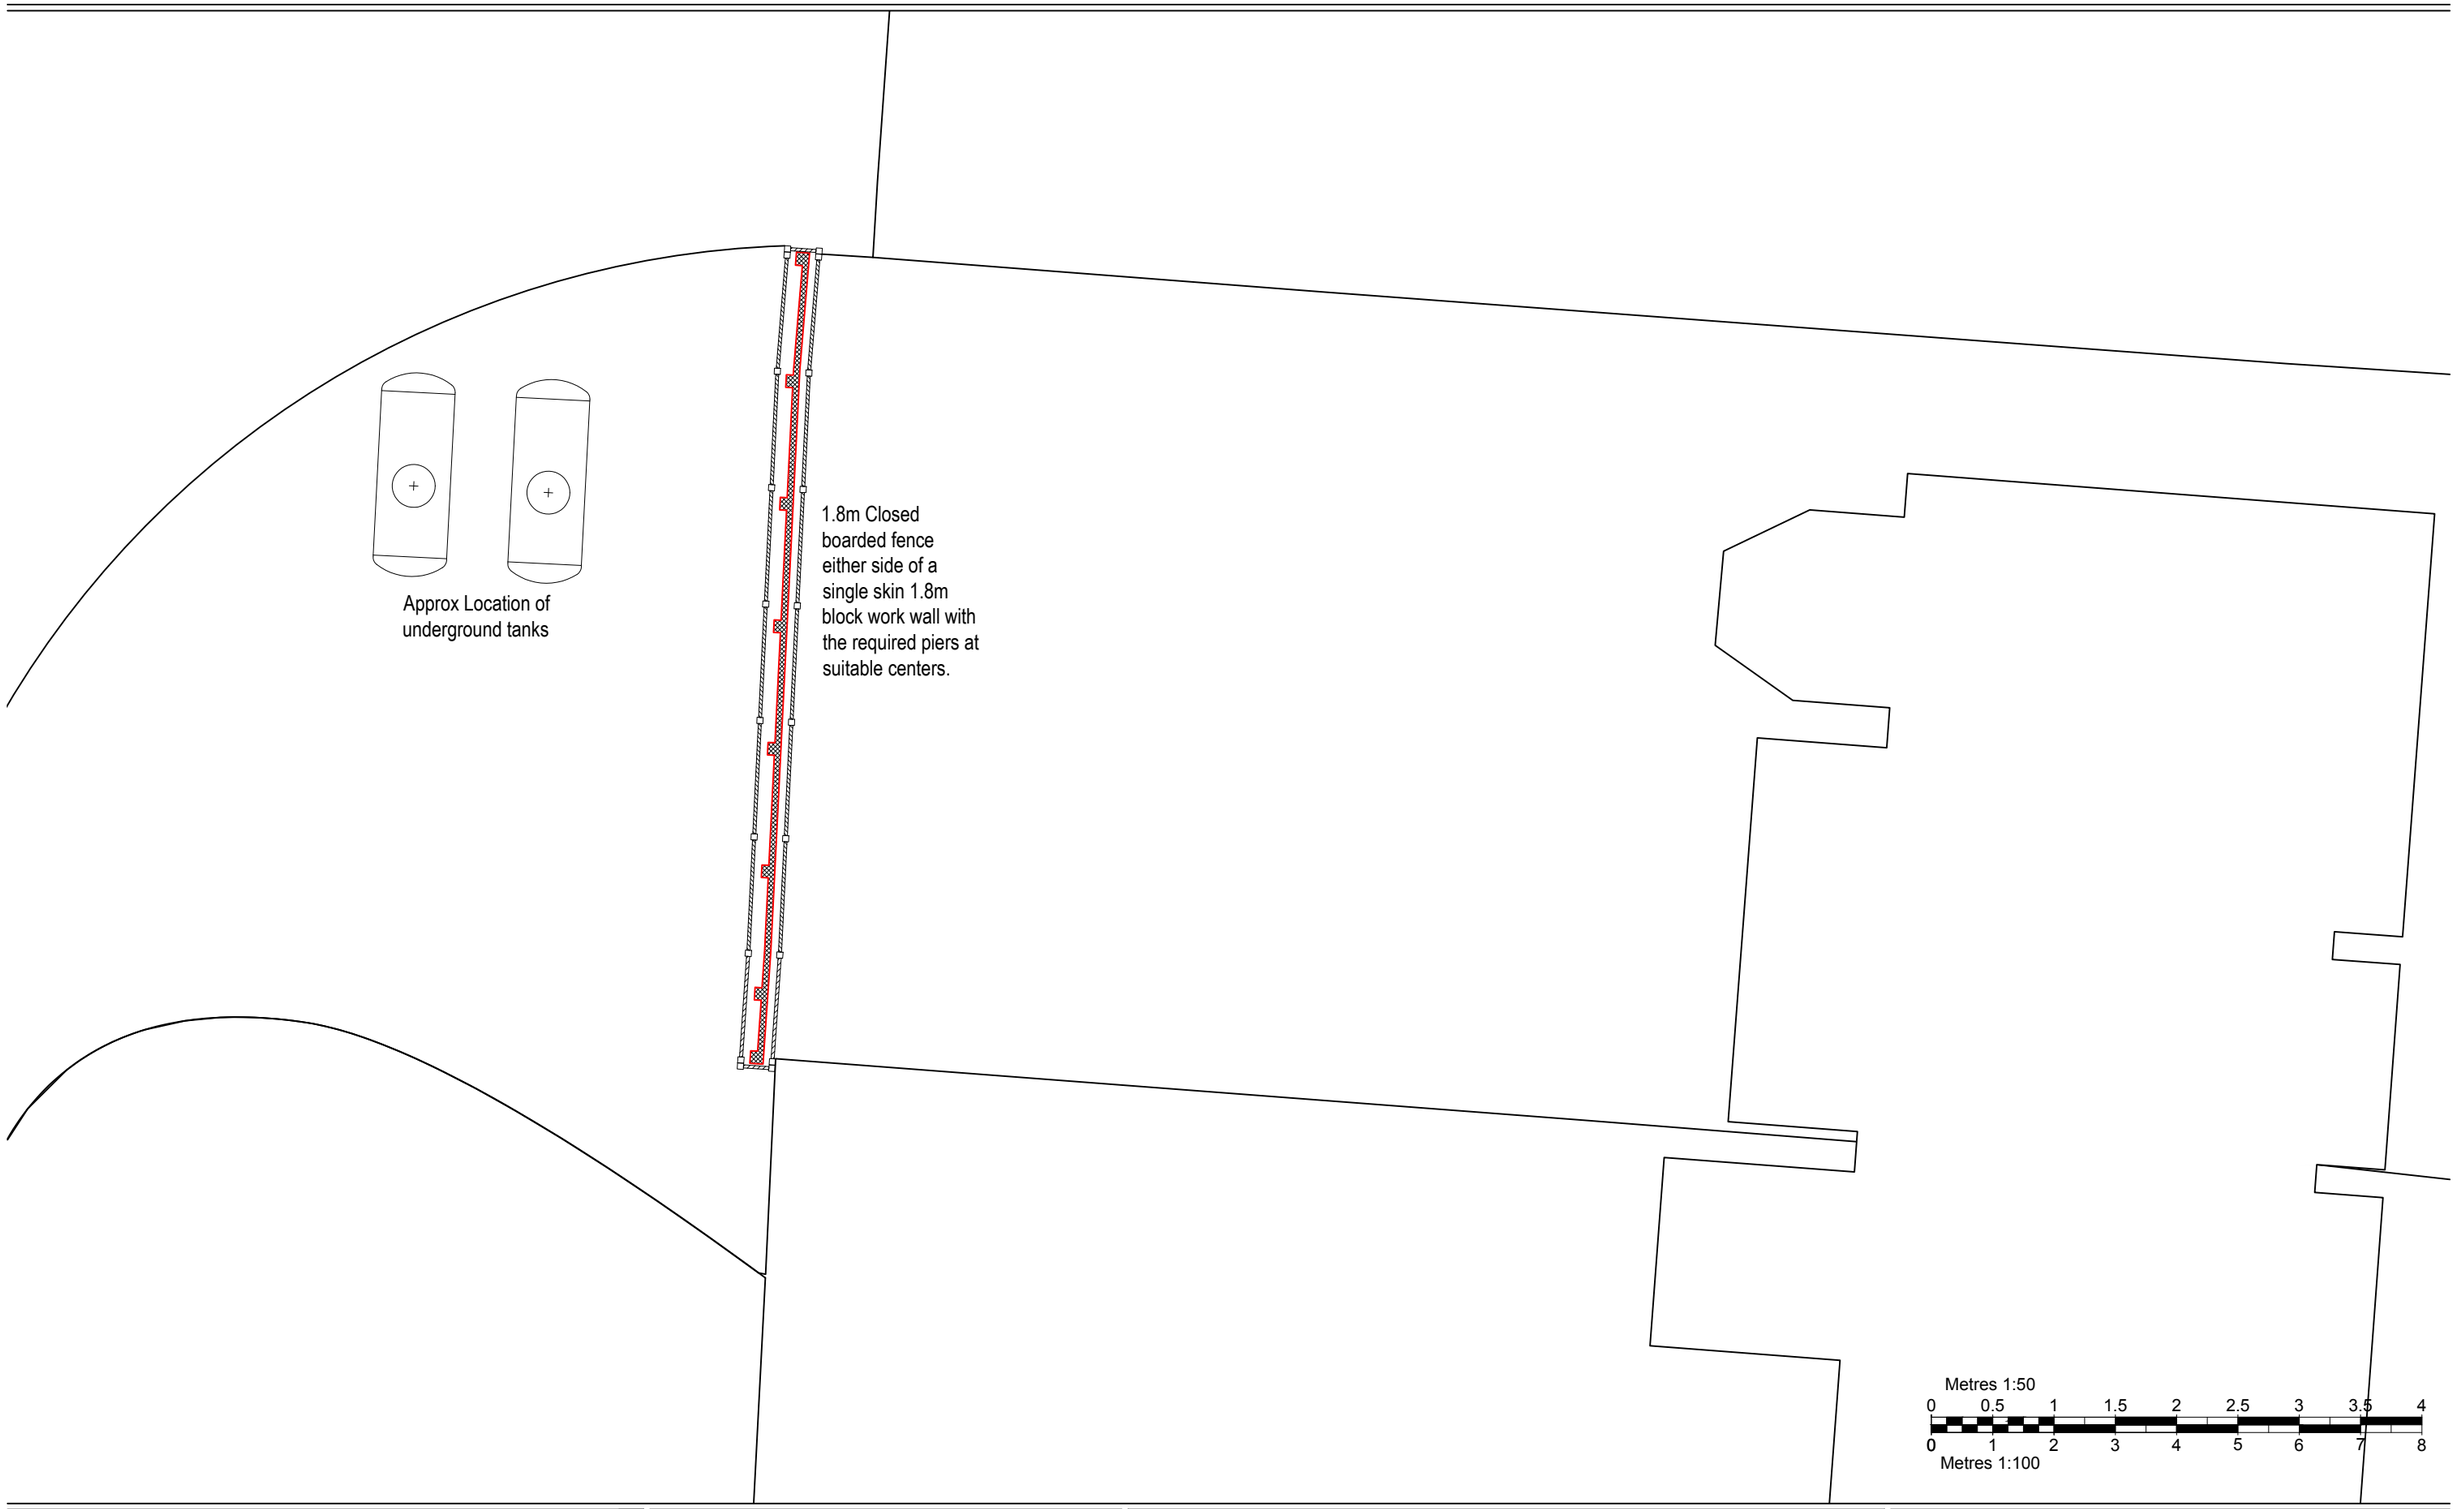

Local Authority BUILDING CONTROL Partner

ACCREDITED elmhurst ENERGY ASSESSOR

THE CODE FOR SUSTAINABLE HOMES

Corporate Building Engineers

This drawing and design remain the property of BRD TECH LTD and should not be reproduced or altered in any way without their consent.

All dimensions, levels and information indicated is to be verified on site prior to the commencement of any work on site. Any discrepancies are to be reported to BRD Tech Limited directly.

REVISIONS

-	-	-
-	-	-
-	-	-
-	-	-
-	-	-

Project: **REDEVELOPMENT BRICKYARD LANE REED, ROYSTON SG8 8BE**

Title: **PROPOSED NEW WALL**

Drn By	Date	Scale @ A3	Ref
TC	MAR 18	1:100	BRD/16/049/950

1A Church Street
Sawbridgeworth
Hertfordshire
CM21 9AX

T: 01279 600110

enquiries@brdtech.co.uk
www.brdtech.co.uk

brd TECH
SUSTAINABLE ARCHITECTURE

SCALE FROM THIS DRAWING AT YOUR OWN RISK.