

2m 0 2m 4m 6m 8m 10m


SCALE: 1:100

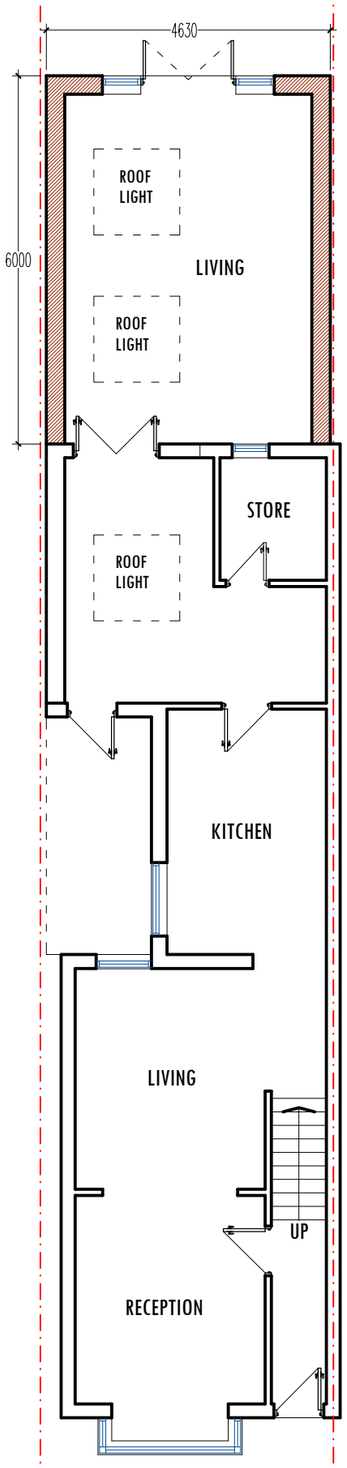


PROPOSED G.F PLAN

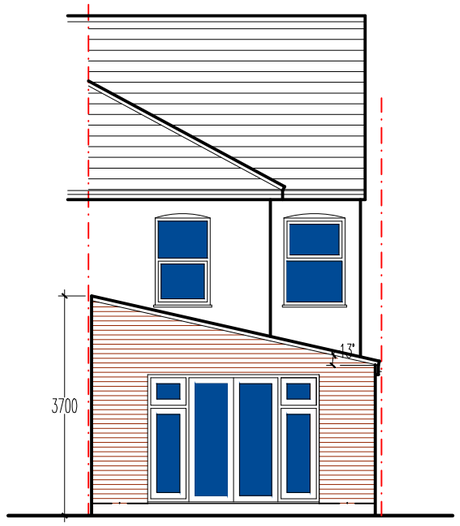

PROPOSED REAR ELEVATION

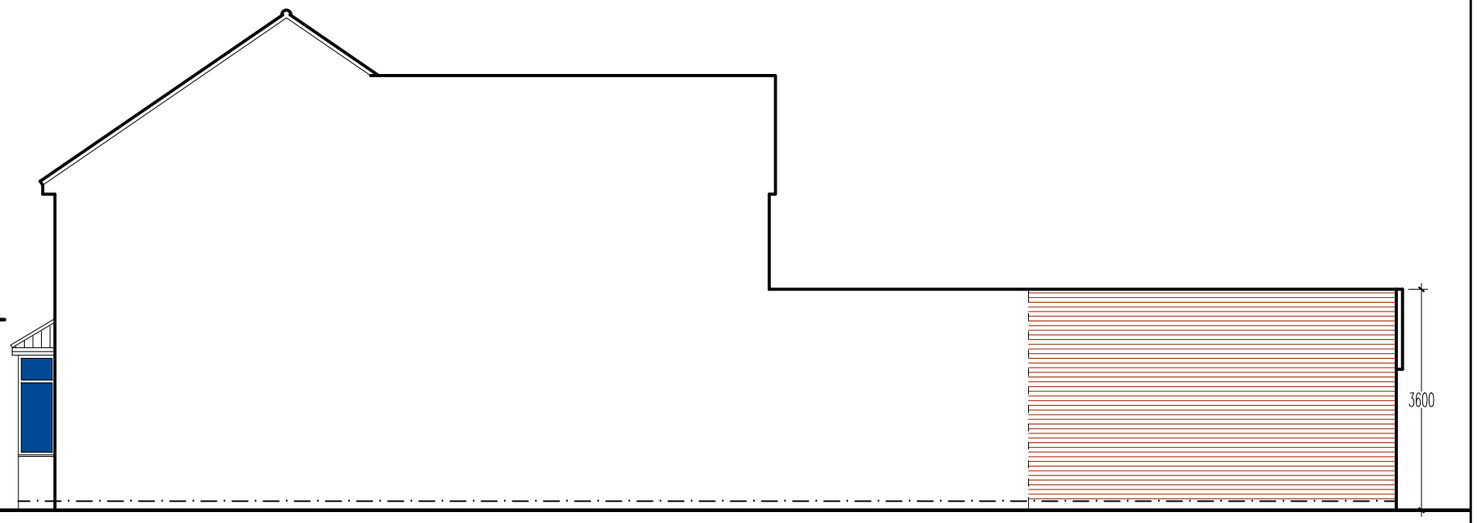

PROPOSED SIDE ELEVATION

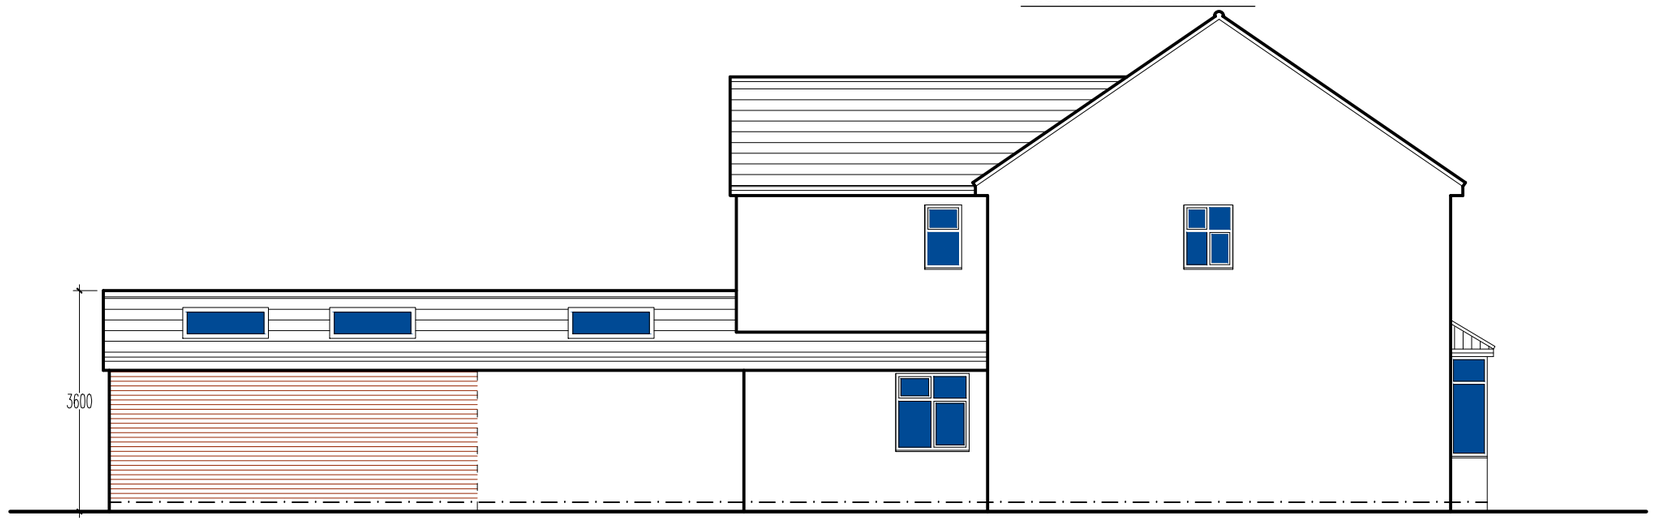

PROPOSED SIDE ELEVATION

ADDRESS: 09 BALIOL ROAD. SG5 1TT

PROJECT: SINGLE STOREY REAR EXTENSION

DATE	TITLE	SCALE	DWG NO.
02 MAR 18	PROPOSED PLAN & ELEVATIONS	1:100	02/03

PH. 07816611144