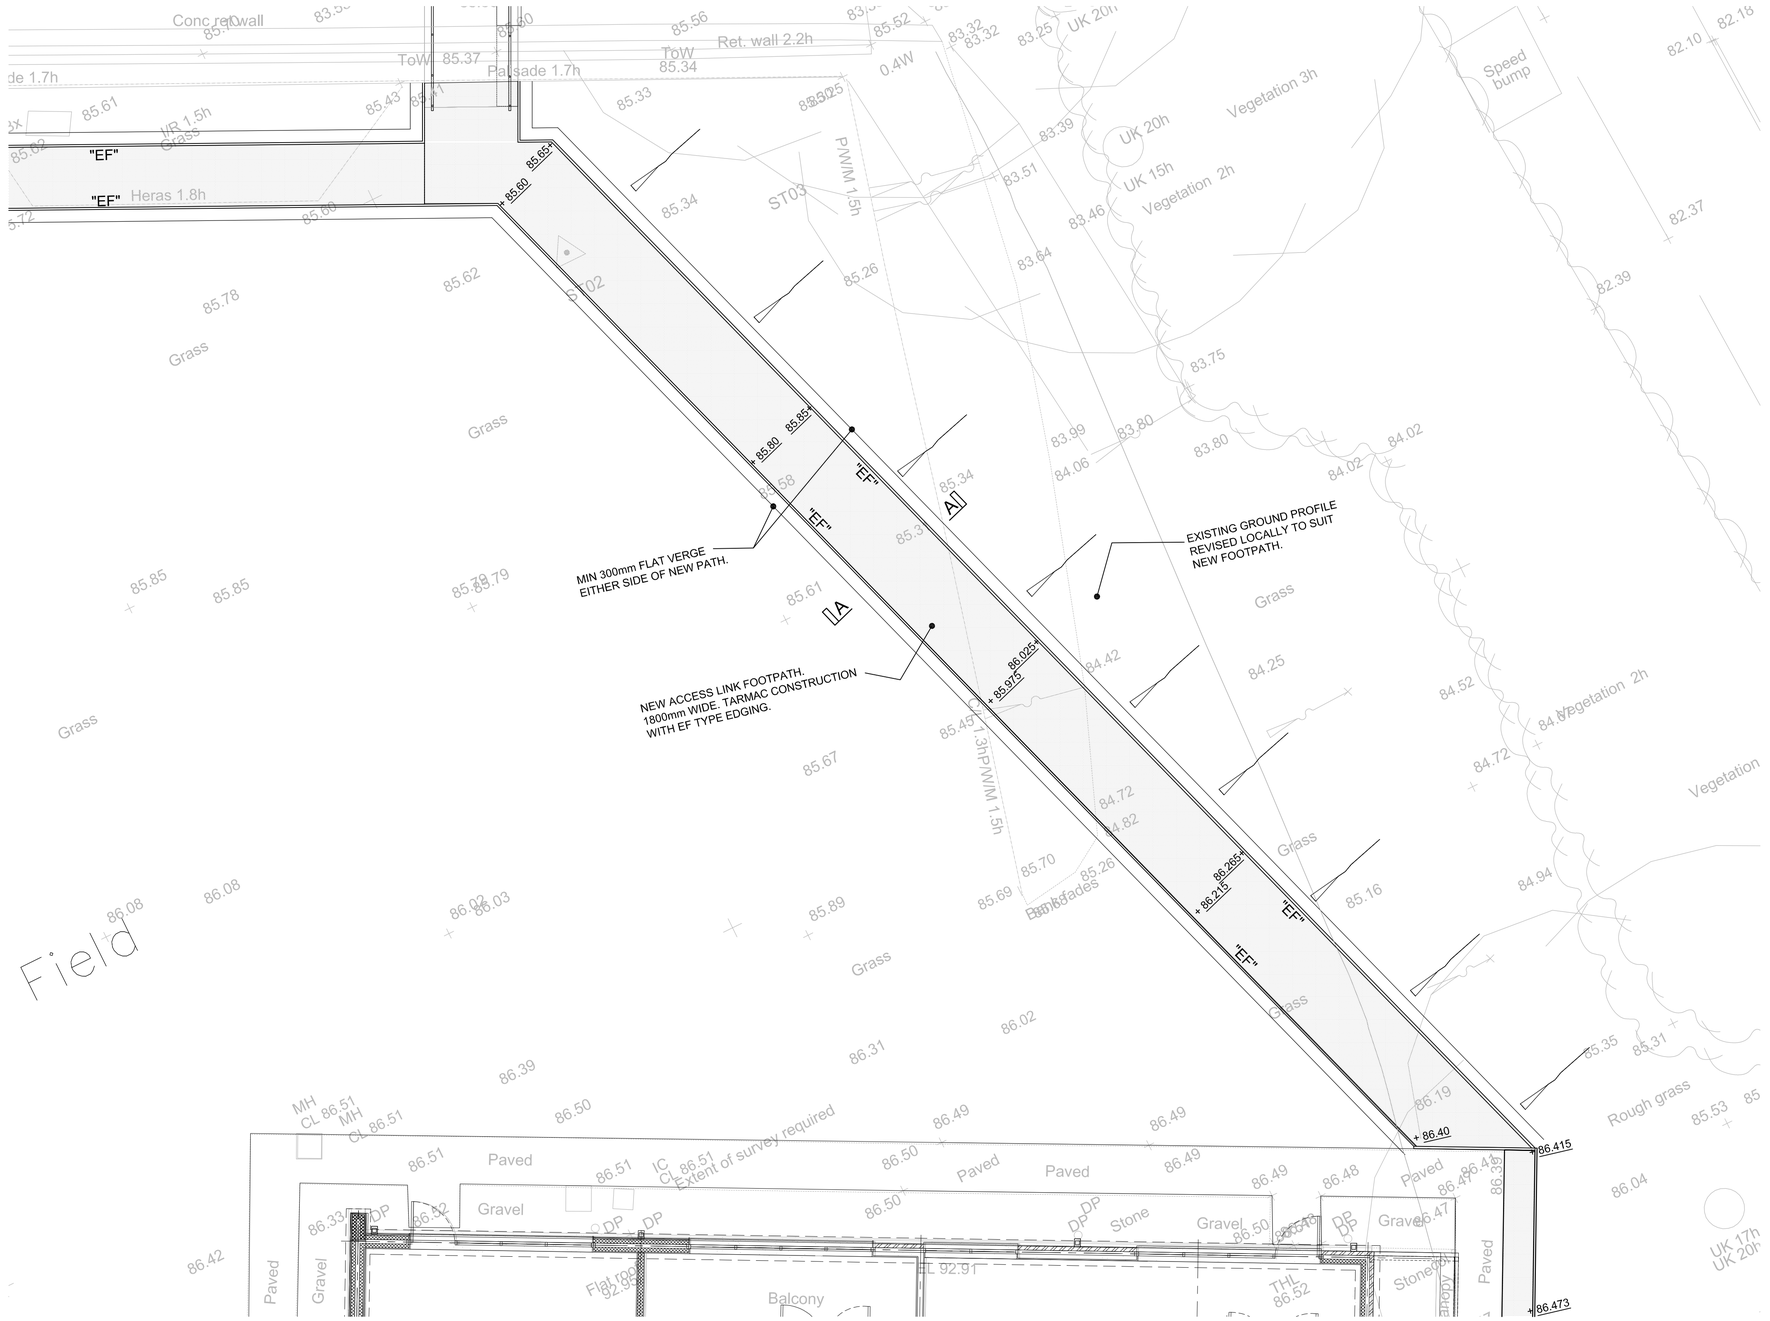

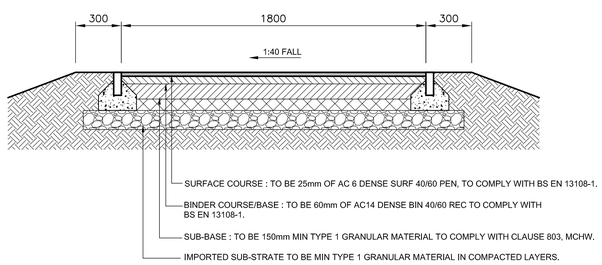

TYP SECTION A–A 1800m WIDE LINK FOOTPATH CONSTRUCTION.

NOTES

1. DO NOT SCALE FROM THIS DRAWING. USE FIGURED DIMENSIONS ONLY.
2. ALL WORKS ARE TO BE IN ACCORDANCE WITH LOCAL AUTHORITIES DEVELOPMENT MANAGEMENT CONSTRUCTION MANUAL.
3. SEE DRAWING 401 FOR DETAILS. ON PLAN.

EXTENT OF TARMAC FOOTPATH CONSTRUCTION.

+ 24.300 EXISTING LEVELS

+ 24.300 PROPOSED ROAD LEVELS

FALL DIRECTION

ALL KERBS TO EDGINGS TO ADOPTABLE FOOTPATH TO BE TYPE "EF" UNLESS NOTED OTHERWISE

B	CLIENTS COMMENTS ADDED. STAIR POSITION REVISED.	AS	KAR	21.11.17
A	CLIENTS COMMENTS ADDED.	AS	KAR	24.10.17
	REVISIONS.	BY.	CHKD.	DATE.

KEN RUSH ASSOCIATES
STRUCTURAL & CIVIL ENGINEERS
Bowman House, 191 South Street,
Braintree, Essex, CM7 3QB.
Tel: (01376) 326789

ARCHITECT / CLIENT

LYSTER GRILLET & HARDING/ GOVERNORS OF HITCHIN SCHOOL.

PROJECT

HCC Sec2 EXPANSION.
TO HITCHIN GIRLS SCHOOL,
HIGHBURY ROAD, HITCHIN,
SG4 9RS.

TITLE

PLAN AND DETAILS FOR ACCESS LINK PATH
SHEET 1 OF 2.

SCALE	1:75, 1:20 @ A1
DRAWN: AS	DATE: OCT' 2017
DESIGNED: RW	CHECKED: KAR
JOB No.: 17-6088	DRG. No.: 501
REVISION: A B	

© COPYRIGHT RESERVED AND NOT TO BE USED WITHOUT AUTHORS CONSENT.