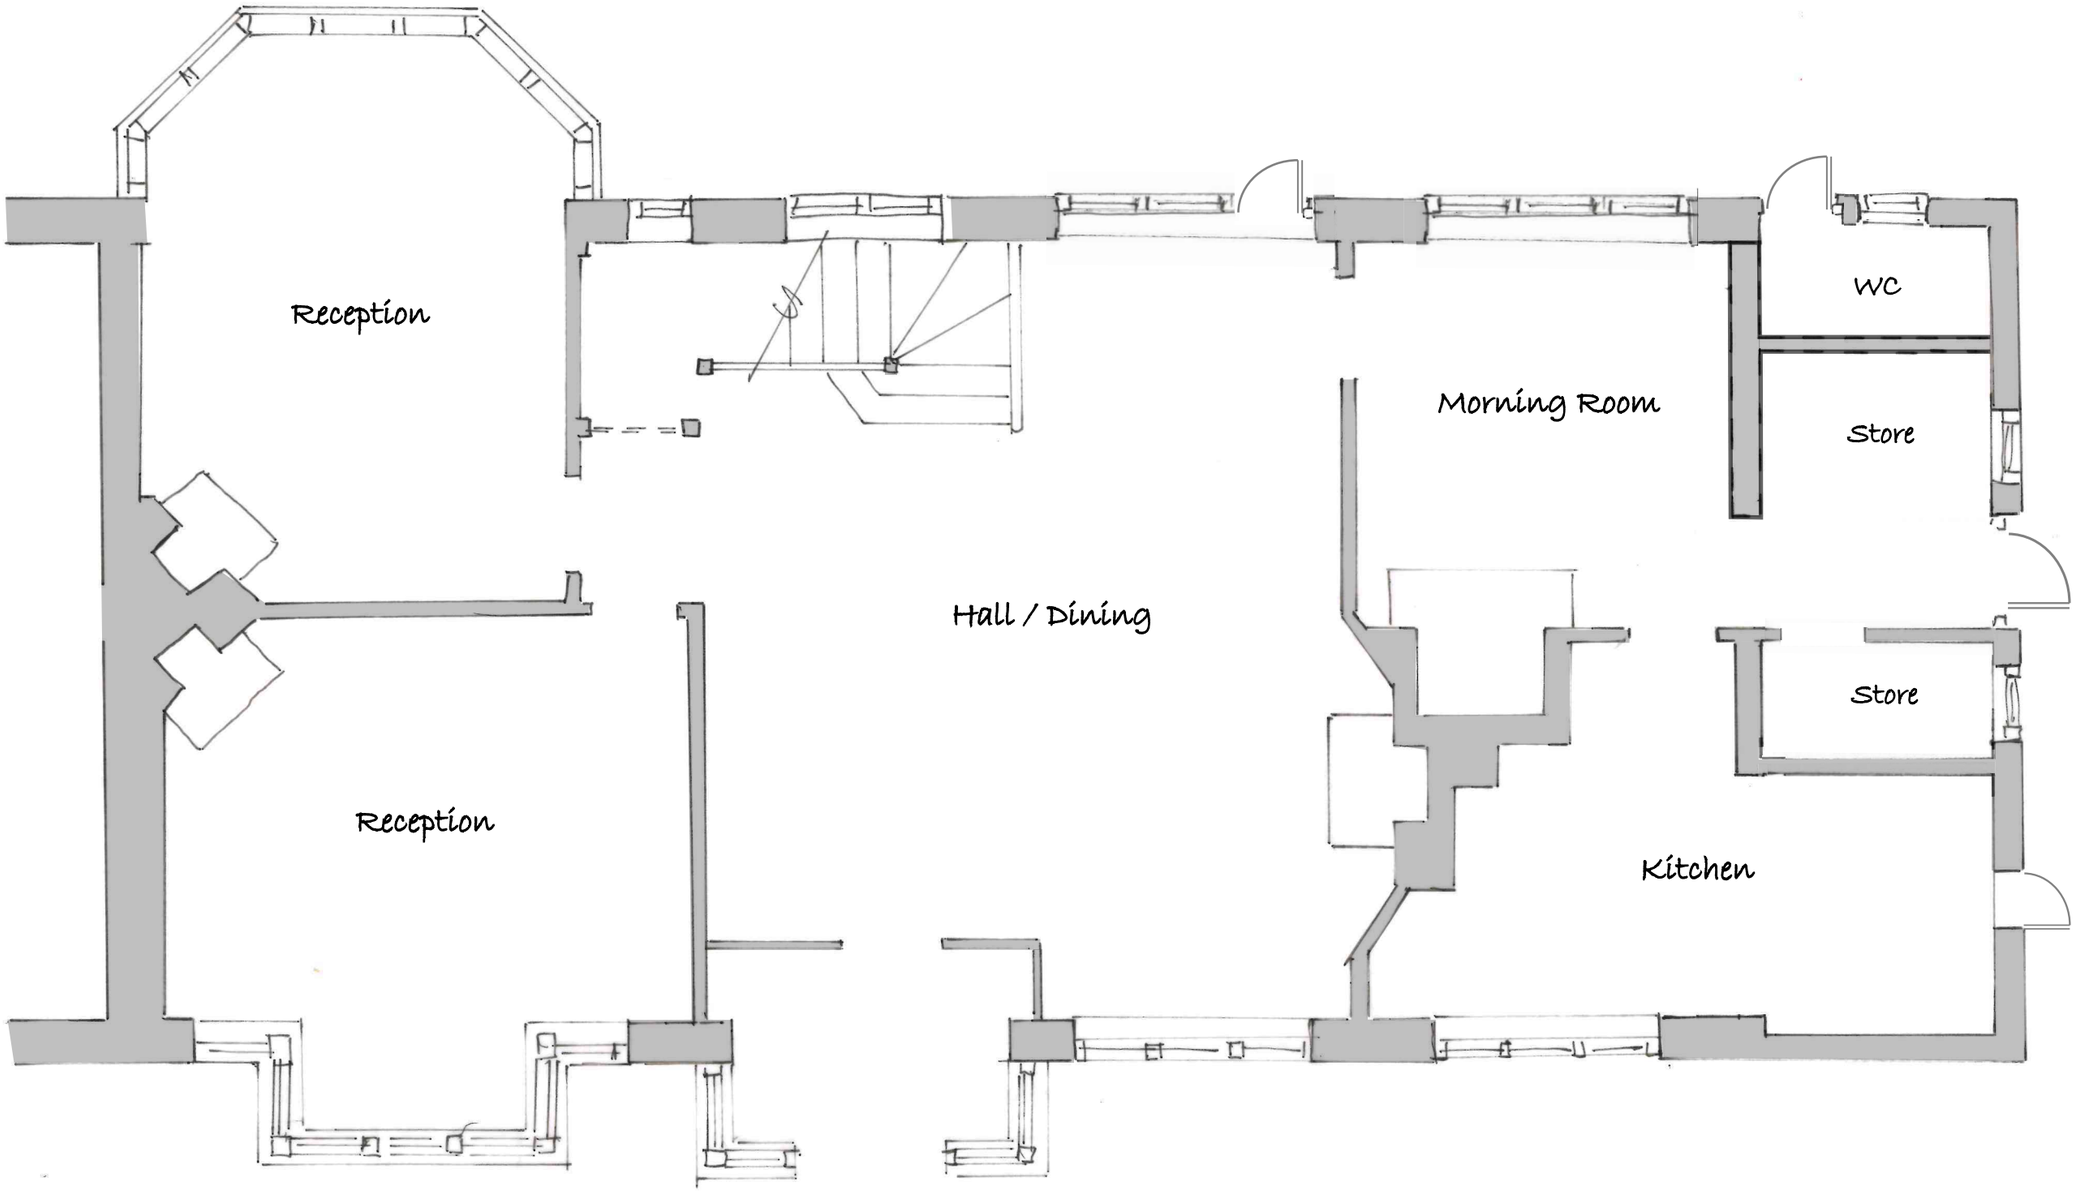

0 1 2 3 4 5

35 BALDCOK ROAD
LETCHWORTH

EXISTING GROUND FLOOR

November 2017 **1:50 @A3**