


ADJACENT GARDEN NO 27

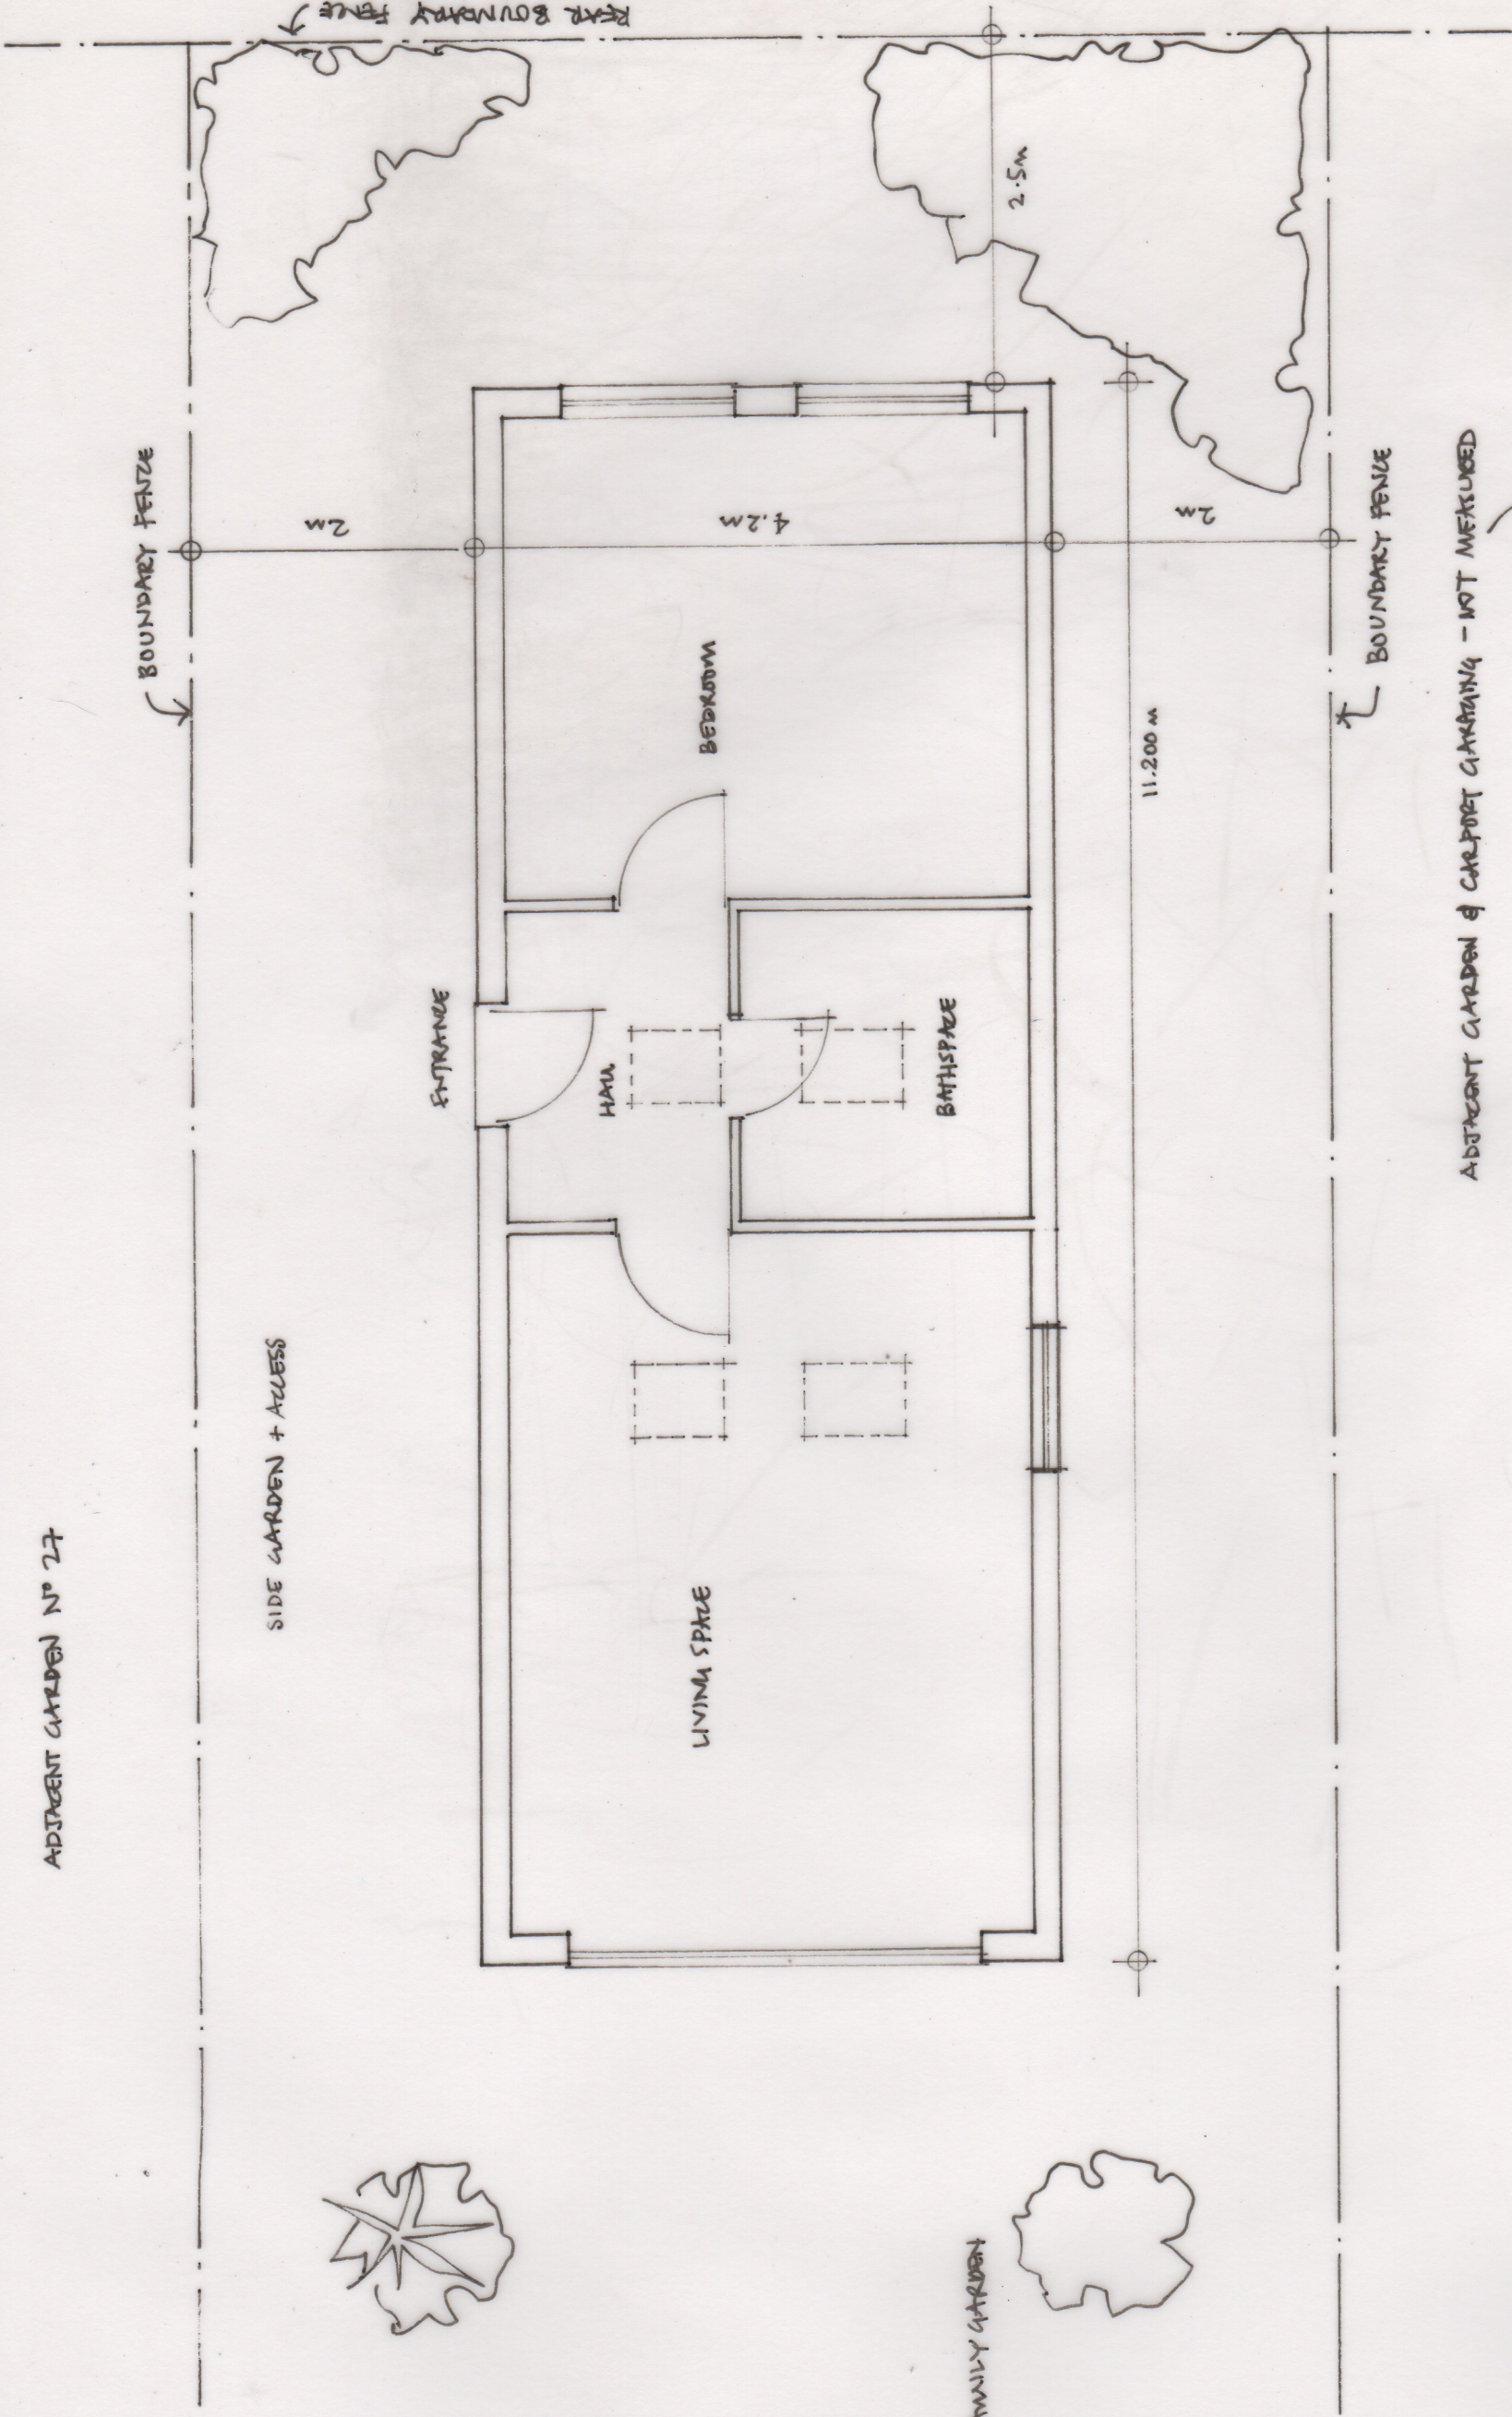

GRASS VERGE

REAR BOUNDARY FENCE

BOUNDARY FENCE

SIDE GARDEN + ACCESS

ENTRANCE

HALL

LIVING SPACE

BEDROOM

BATHSPACE

FAMILY GARDEN

11.200 m

4.2 m

2.5 m

2 m

BOUNDARY FENCE

ADJACENT GARDEN & CARPORT GARAGING - NOT MEASURED

0 1 2m

JEREMY WILLIAMS LEROY
RIBA CHARTERED ARCHITECT

NO 1 THE LIMES HITCHIN HERTS SG5 2AY
TEL/FAX 01462 624740

29 WESTON WAY
BALDOCK
GARDEN ANNEXE & FRONT HOUSE
EXTENSION

PROPOSED ANNEXE PLAN
JAN 2026 1.50@A3

P3