© 2018 Mason Navarro Pledge

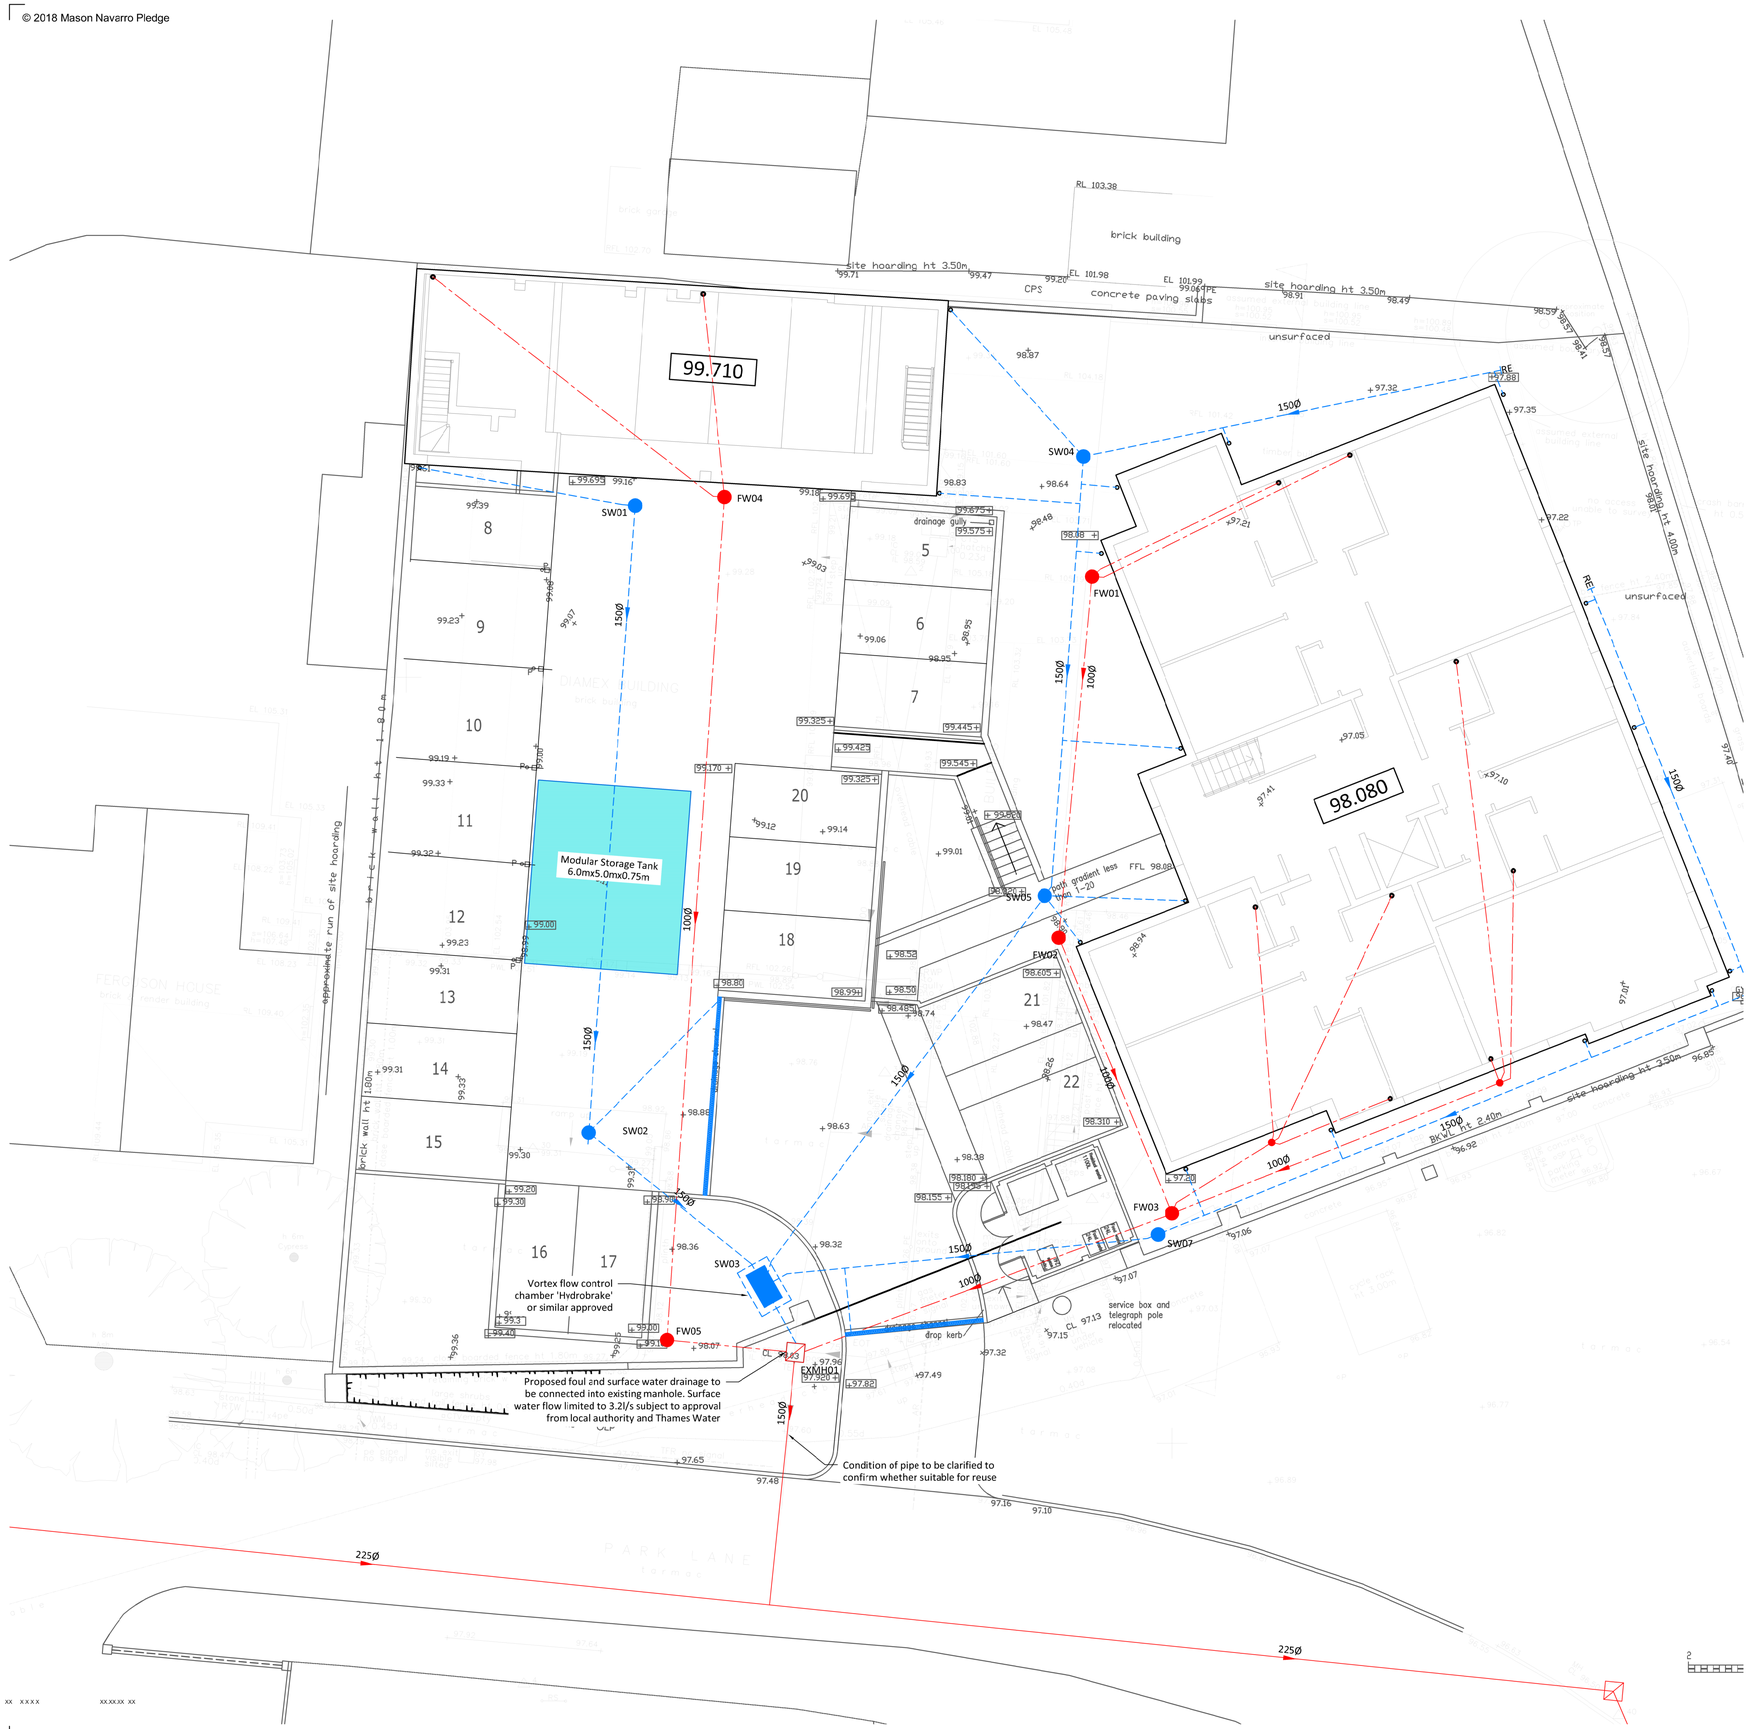

SURFACE WATER MANHOLE SCHEDULE

POINTS	COVER LEVEL	INVERT LEVEL	DEPTH (MM)	CHAMBER SIZE
SW01	99.650	98.600	1350	450Ø
SW02	98.900	97.370	1830	450Ø
SW03	98.030	97.300	700	1200 X 675
SW04	98.080	97.530	550	450Ø
SW05	98.300	97.425	875	450Ø
SW06	98.080	97.630	450	450Ø
SW07	98.080	97.530	550	450Ø

FOUL WATER MANHOLE SCHEDULE

POINTS	COVER LEVEL	INVERT LEVEL	DEPTH (MM)	CHAMBER SIZE
FW01	98.080	97.600	480	450Ø
FW02	98.080	97.495	585	450Ø
FW03	98.080	97.400	680	450Ø
FW04	99.695	99.095	600	450Ø
FW05	98.120	97.470	670	450Ø
EXMH01	98.030	97.280	750	EXISTING

General

1.1 This drawing is to be read in conjunction with all Architect's, Engineer's and Services Engineer's drawings and specifications.
1.2 Do not scale from any of the structural drawings. All dimensions to be verified on site and any discrepancies should be highlighted.
1.3 The contractor is responsible for the stability of the building and adjoining structures during construction and shall design, instal, adapt and maintain all necessary propping and temporary works. A method statement for the temporary works must be submitted to the contractor administrator for comment before work begins.
1.4 Fire protection to all structural elements to Architect's details.
1.5 All waterproofing to the Architect's details.
1.6 All materials to comply with the relevant British Standard.

Legend

Surface Water	Description
	New surface water drain
	New surface water manhole (Refer to manhole schedule for size)
RE	New surface water rodding eye
	New rain water down pipe
	Linear drainage channel incorporating in-built falls
	Permeable Surfacing
	New private cellular storage

Foul	Description
	New foul drain
	New foul manhole (Refer to manhole schedule for size
	New foul connection
	Existing foul sewer
	Existing foul sewer manhole

REV	COMMENTS	DATE	CHK
P1	PRELIMINARY ISSUE	13.07.18	RJ

STATUS

PRELIMINARY

mnp
mason navarro pledge
Consulting Civil and Structural Engineers
Bancroft Court
Hitchin
Hertfordshire, SG5 1LH
Telephone: 01462 632012
Email: office@mnp.co.uk
www.mnp.co.uk

CLIENT

NLD LONDON

PROJECT

2 PARK LANE
KNEBWORTH
SG3 6PJ

DRAWING TITLE

DRAINAGE STRATEGY

SCALE	DRAWN BY	DATE
1:100 @ A1	TRM	13.07.18

DRAWING No. — REV

217414-C-902 — **P1**