THE RED HOUSE · BARKWAY

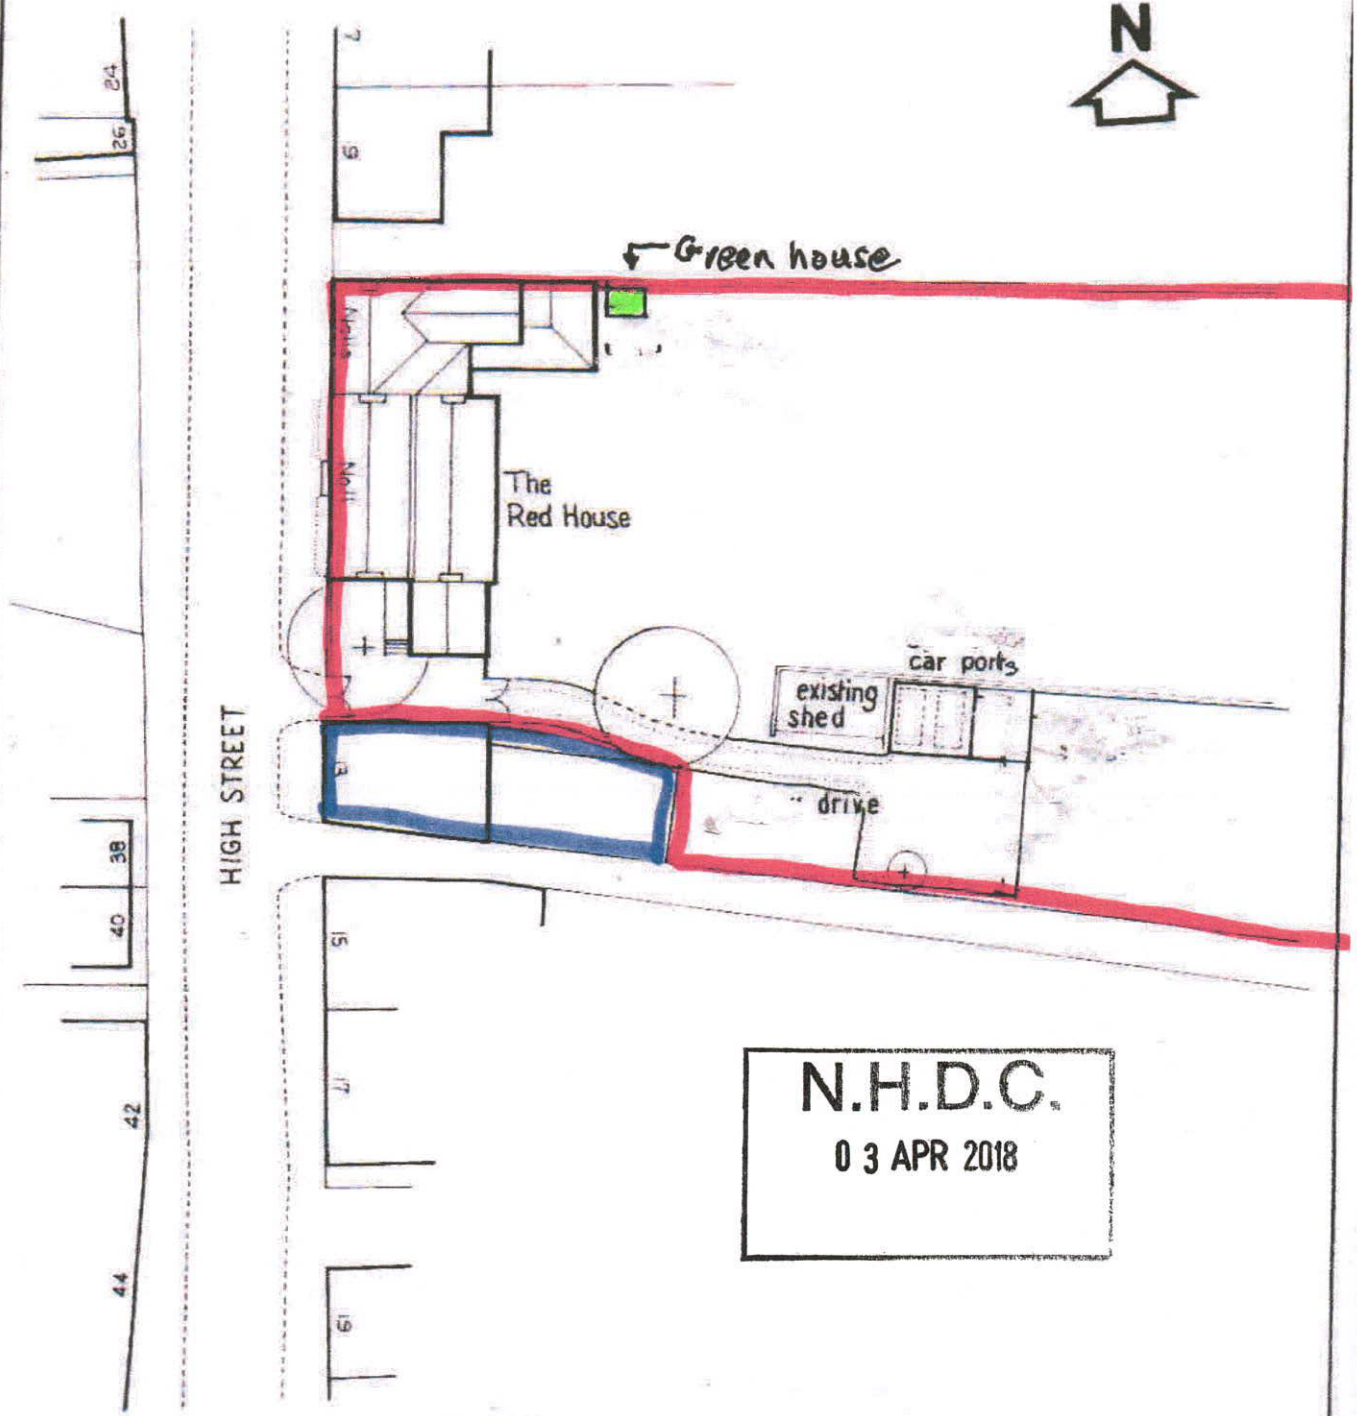

N.H.D.C.
03 APR 2018

Key

= position of existing and proposed greenhouse

BIDWELLS chartered surveyors

Trumpington Road · Cambridge · Tel: Cambridge (0223) 841841

Scale: 1:500 SITE PLAN	
Drawn By: K.J. Mumford	Drawing Number: A.5028.