




1 - Proposed Sectional Elevation 1A
1 : 200

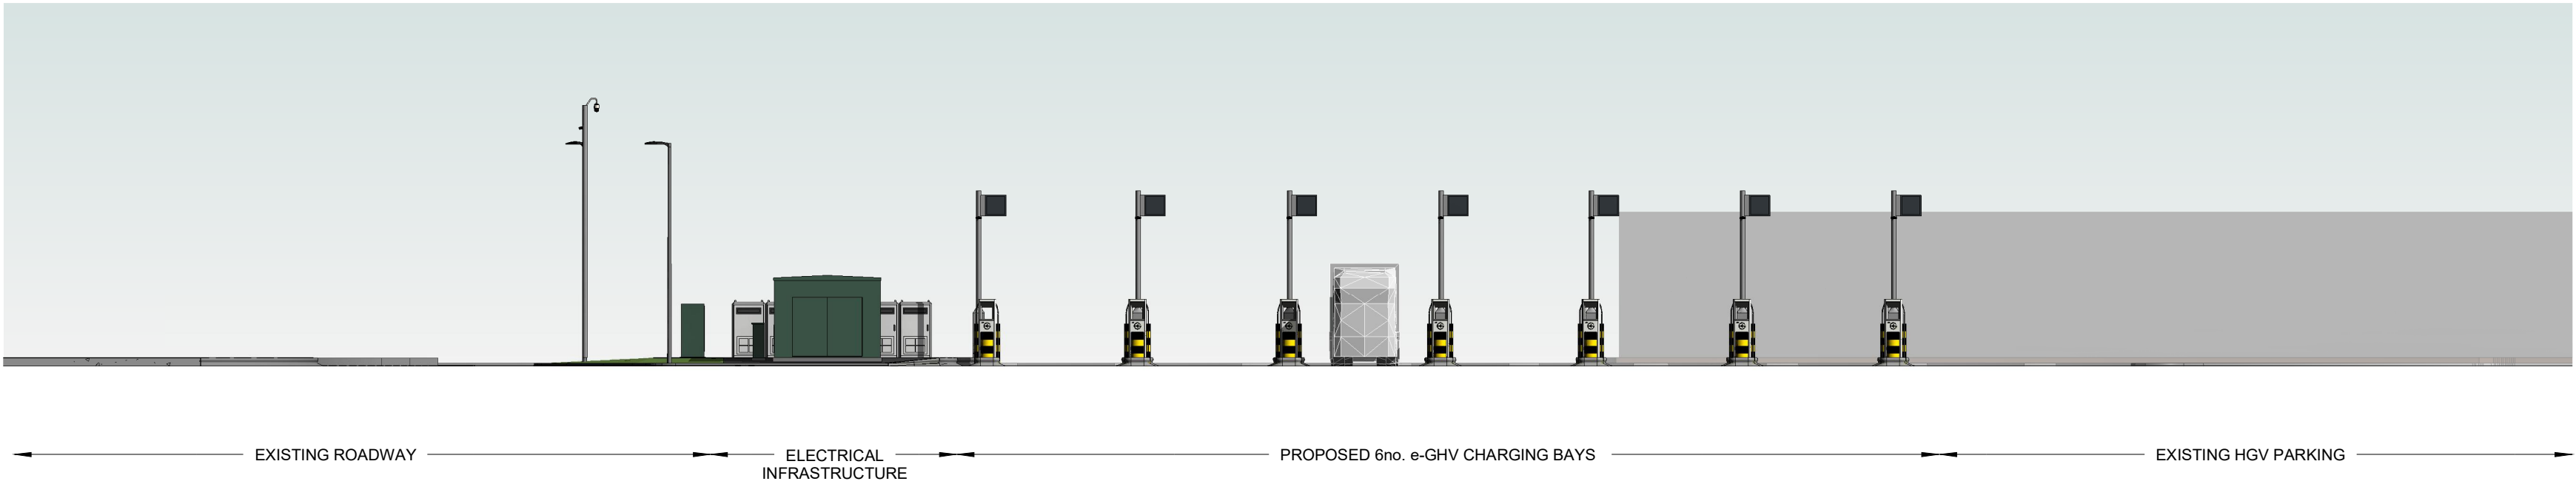


2 - Proposed Sectional Elevation 2
1 : 200

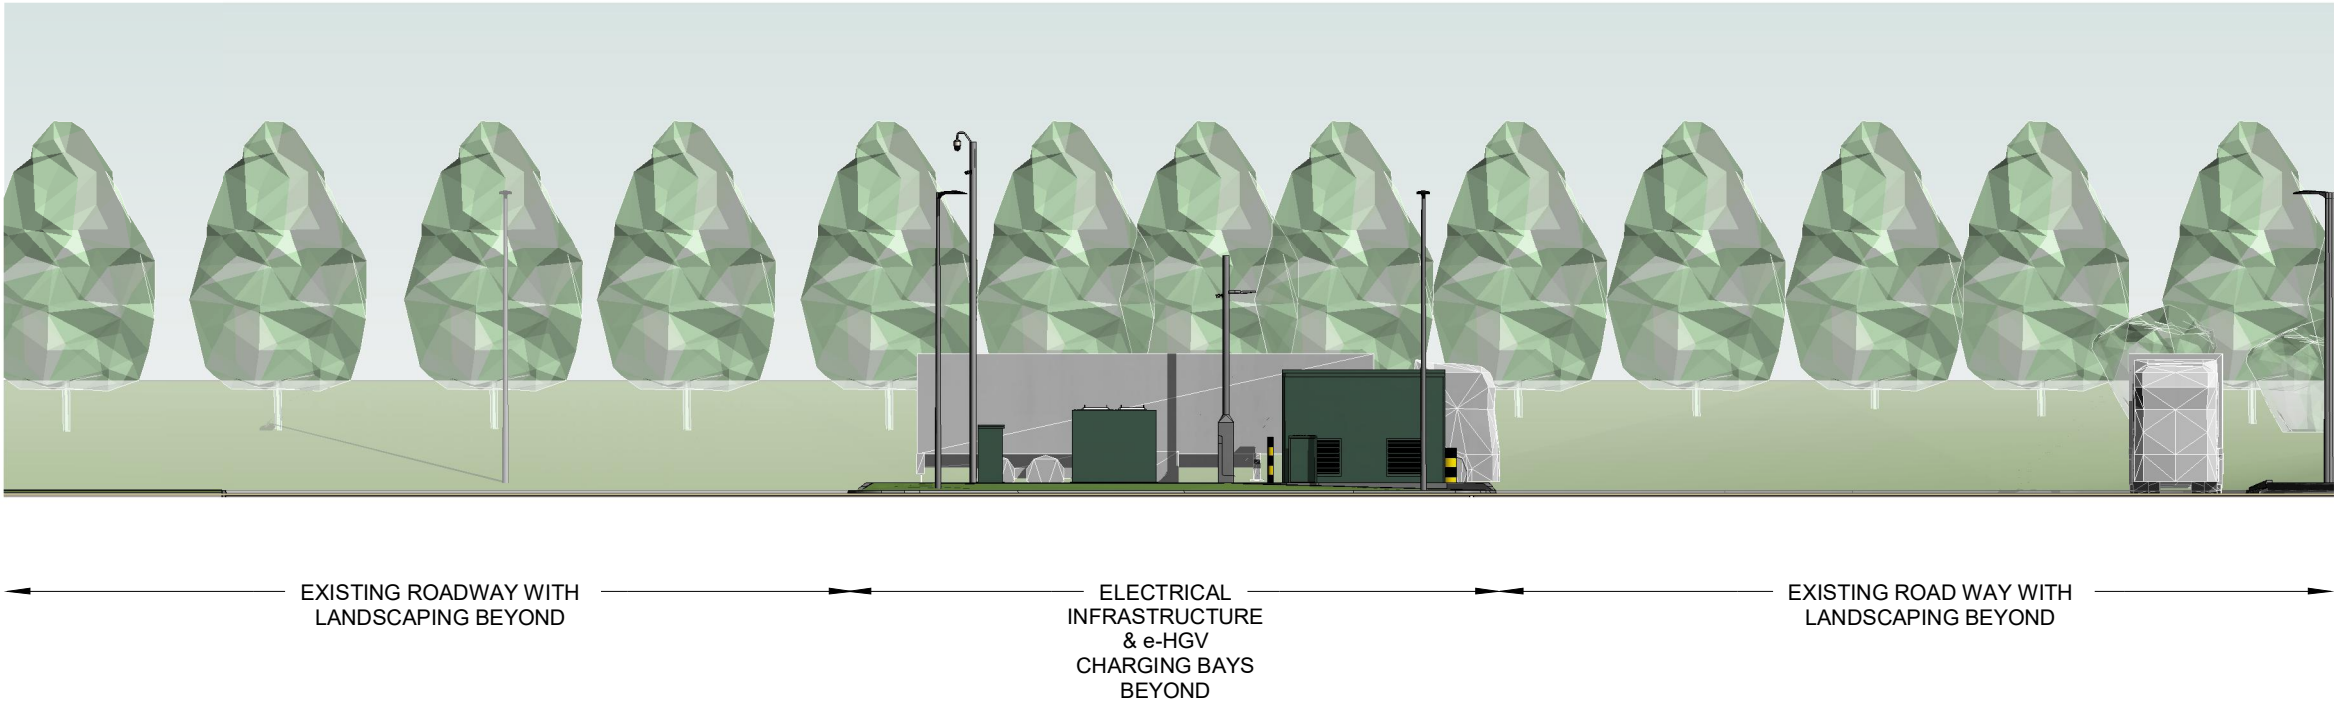


3 - Proposed Sectional Elevation 3
1 : 200

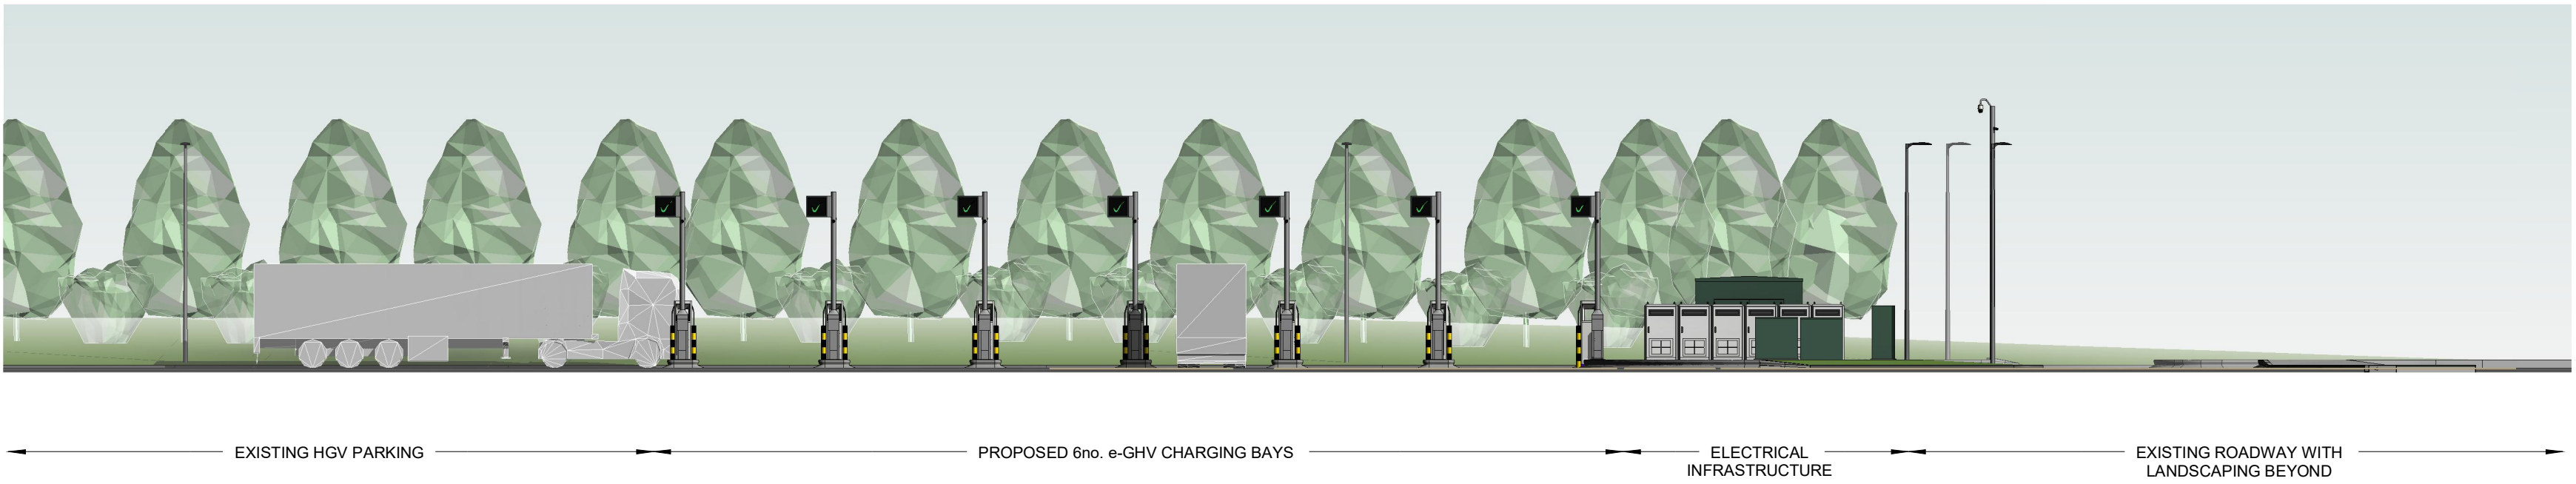


4 - Proposed Sectional Elevation 4
1 : 200

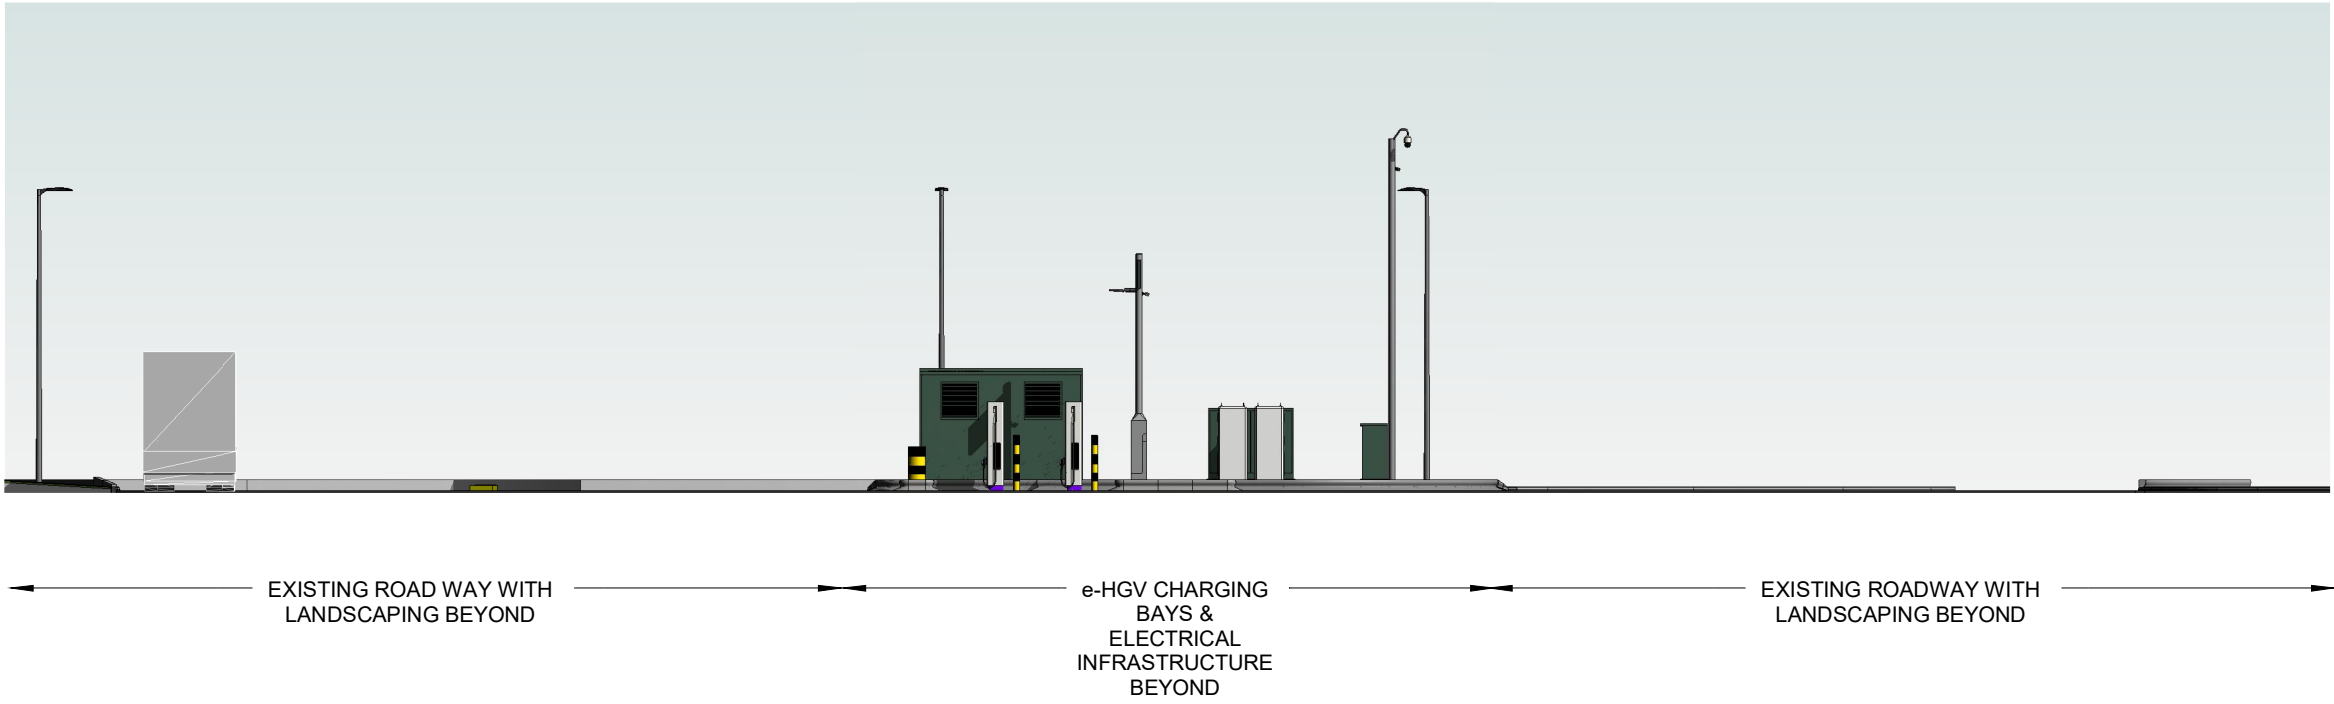

5 - Proposed Sectional Elevation 5 Infrastructure
1 : 200

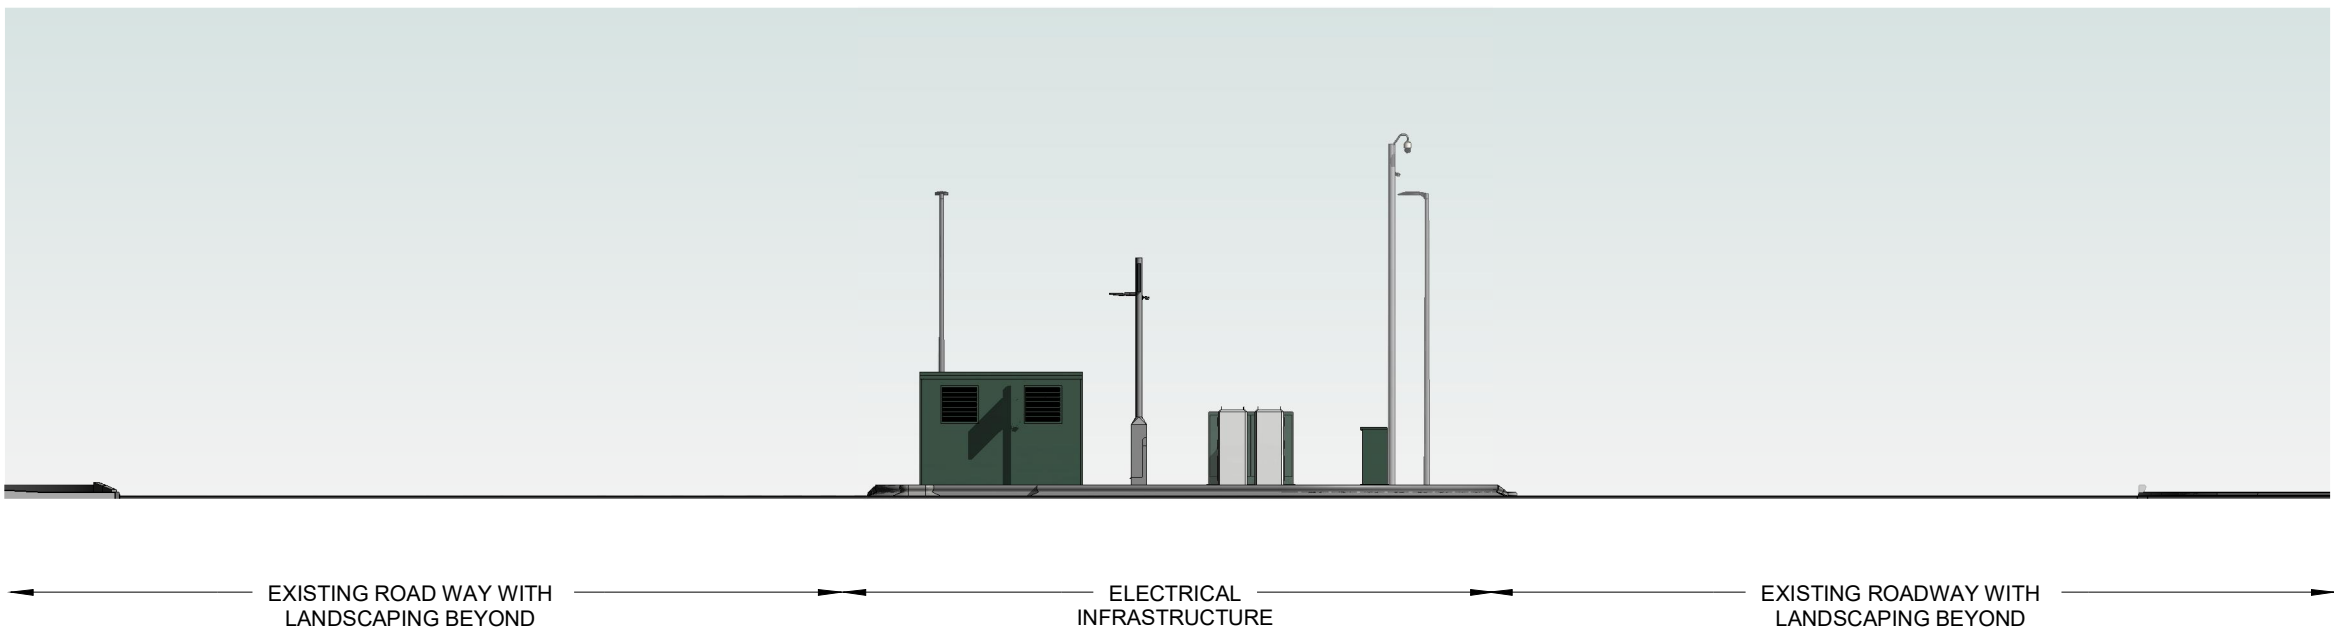

06 - Proposed Section Key
1 : 500

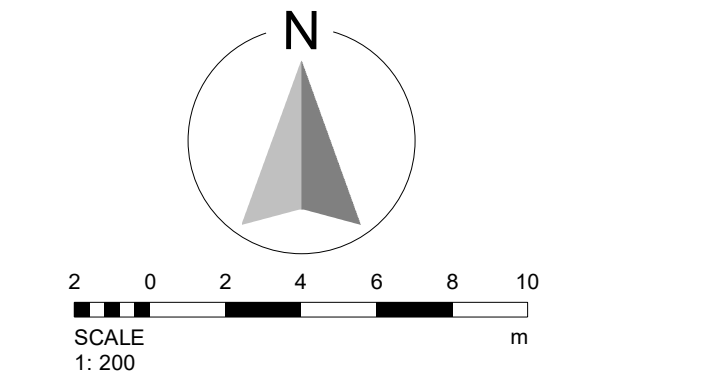

P3	Infrastructure fencing removed	21.03.25	SH	SJH
P2	Infrastructure layout updated and fencing enclosure added	13.03.25	SH	SJH
P1	Additional sectional elevation 5 illustrating the infrastructure added.	02.12.24	SH	SJH

Revision	Date	By	Chk
----------	------	----	-----

All dimensions to be verified on site, and the Architect informed of any discrepancy. All drawings and specifications should be read in conjunction with the Health and Safety Plan; all conflicts should be reported to the appointed Principal Designer.



GRIDSERVE
e-HGV Hub - Baldock
A1(M),10, Radwell, Baldock, SG7 5TR

Sheet Name: Proposed Site Sections

Purpose of issue: Planning Status:

Date: 05/09/24 Checked by: SJH

Drawn by: RS Scale @ A1: As indicated

Project No: 1032 Revision: P3

Drawing No : 1032-BOW-A0-00-DR-A-0107