



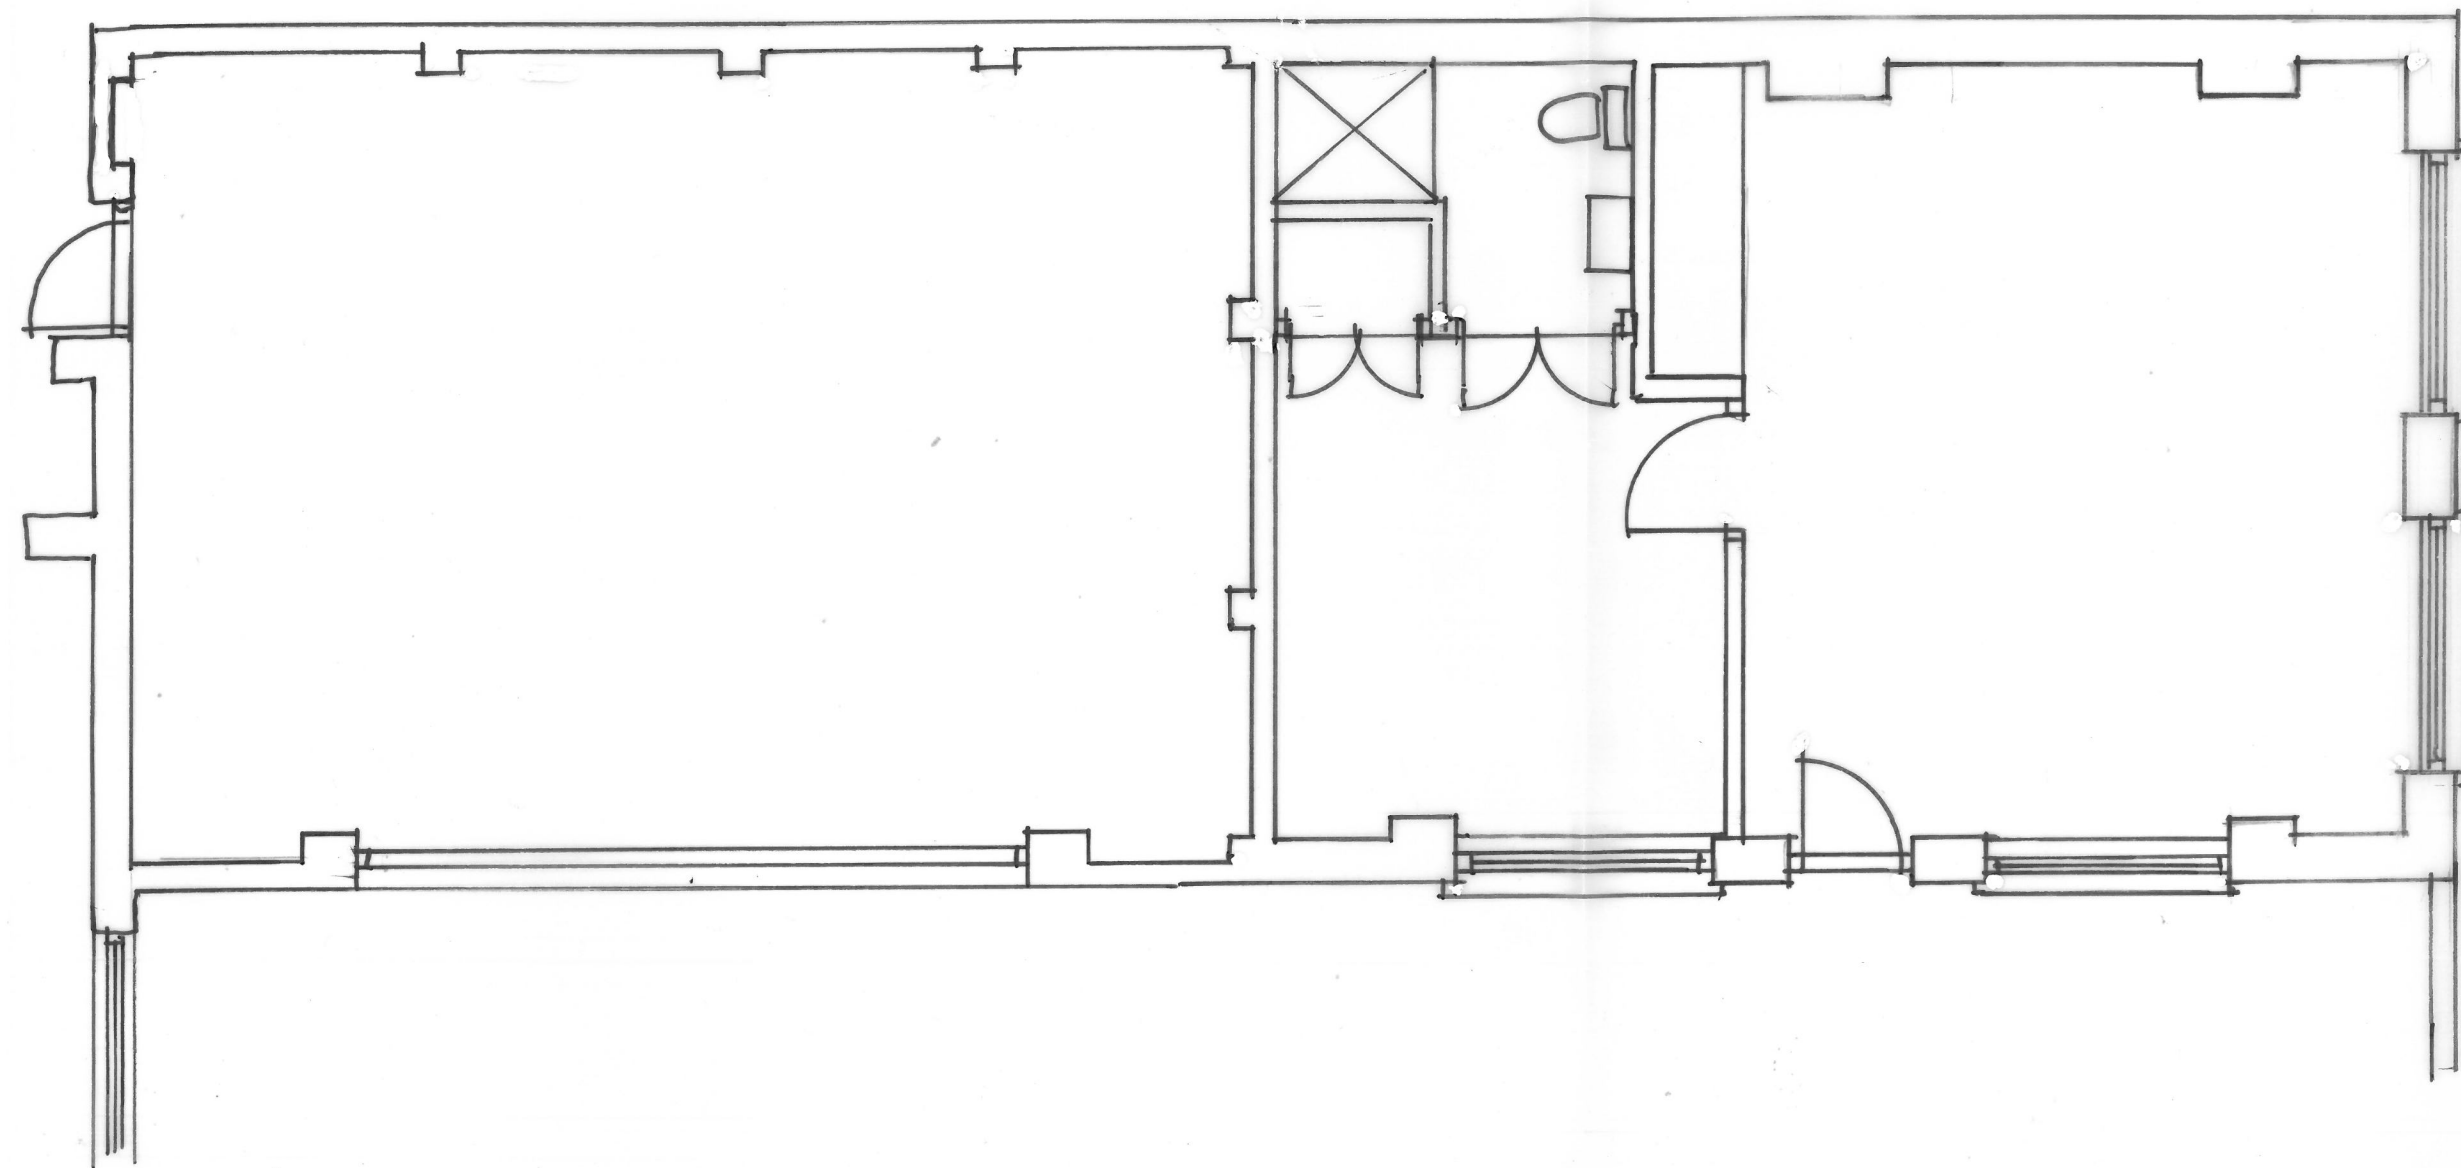

EXISTING ANNEX / GARAGE PLAN

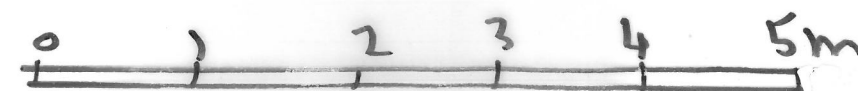

6 THE DRIVE, BRACKMERE END WINDHAMPSSTEAD 1:50