


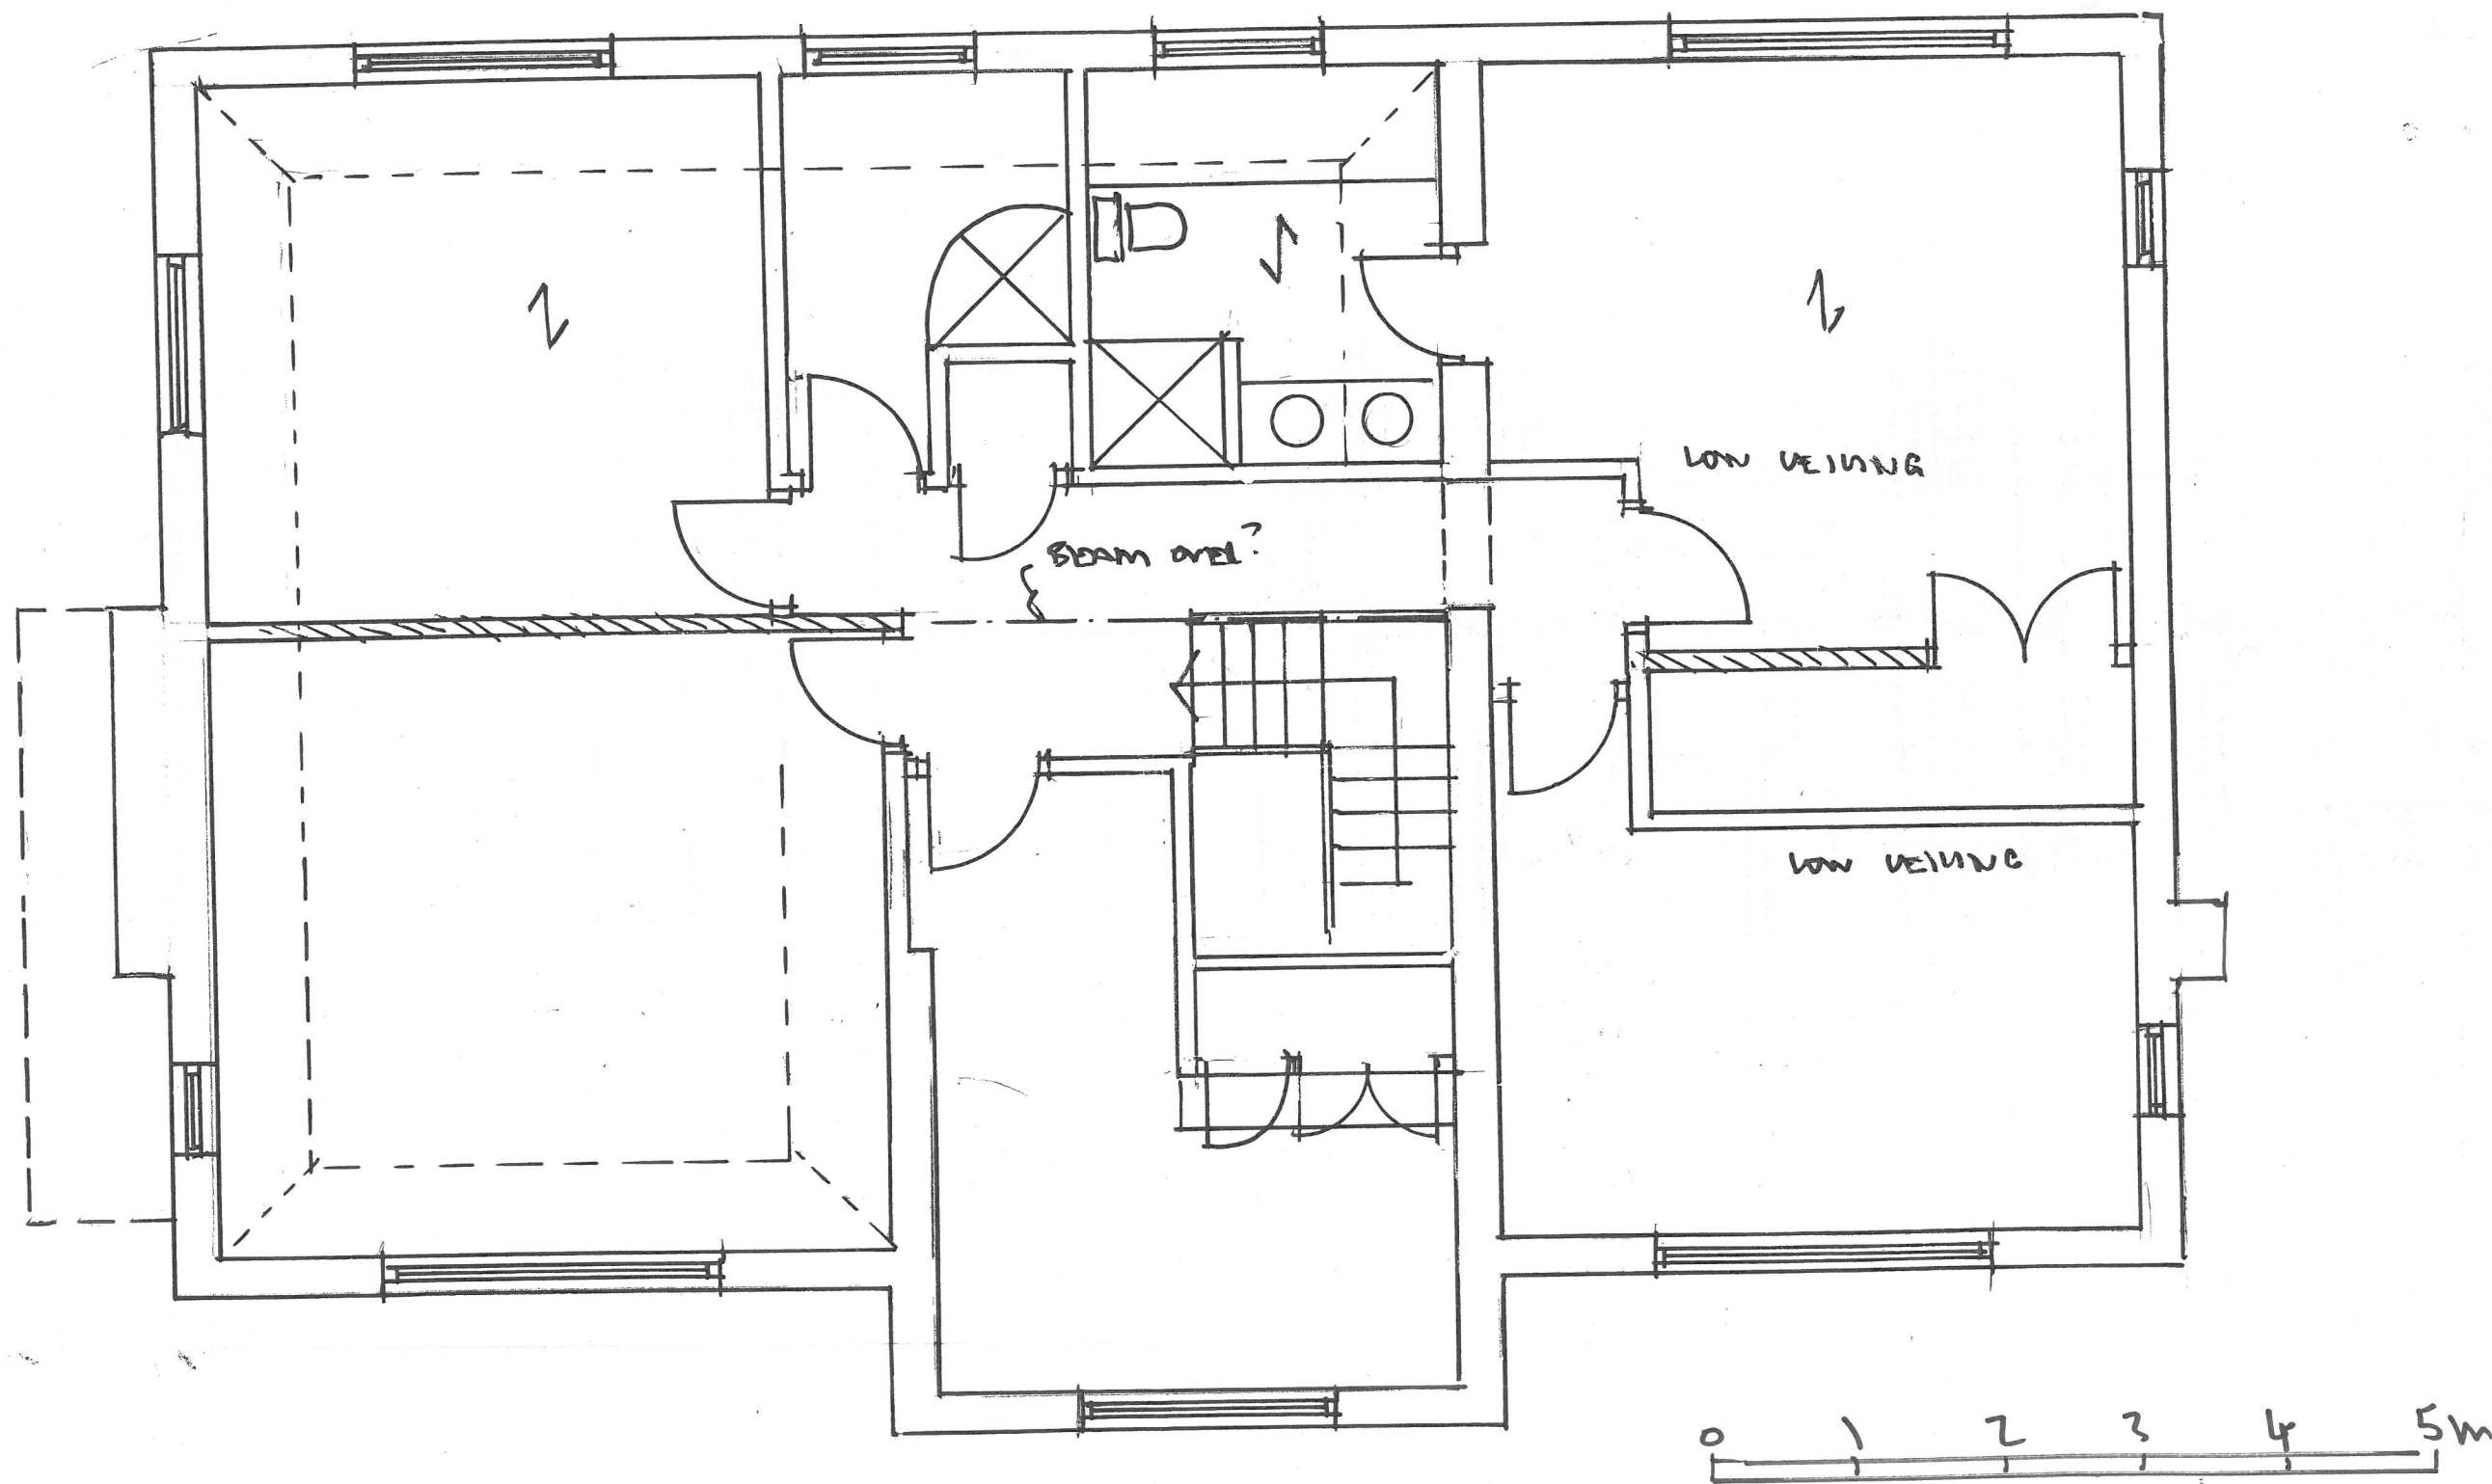

6 THE DRIVE, BLACKMORE END, WIDENHAMPTON EXISTING FIRST FLOOR PLAN 1:50