


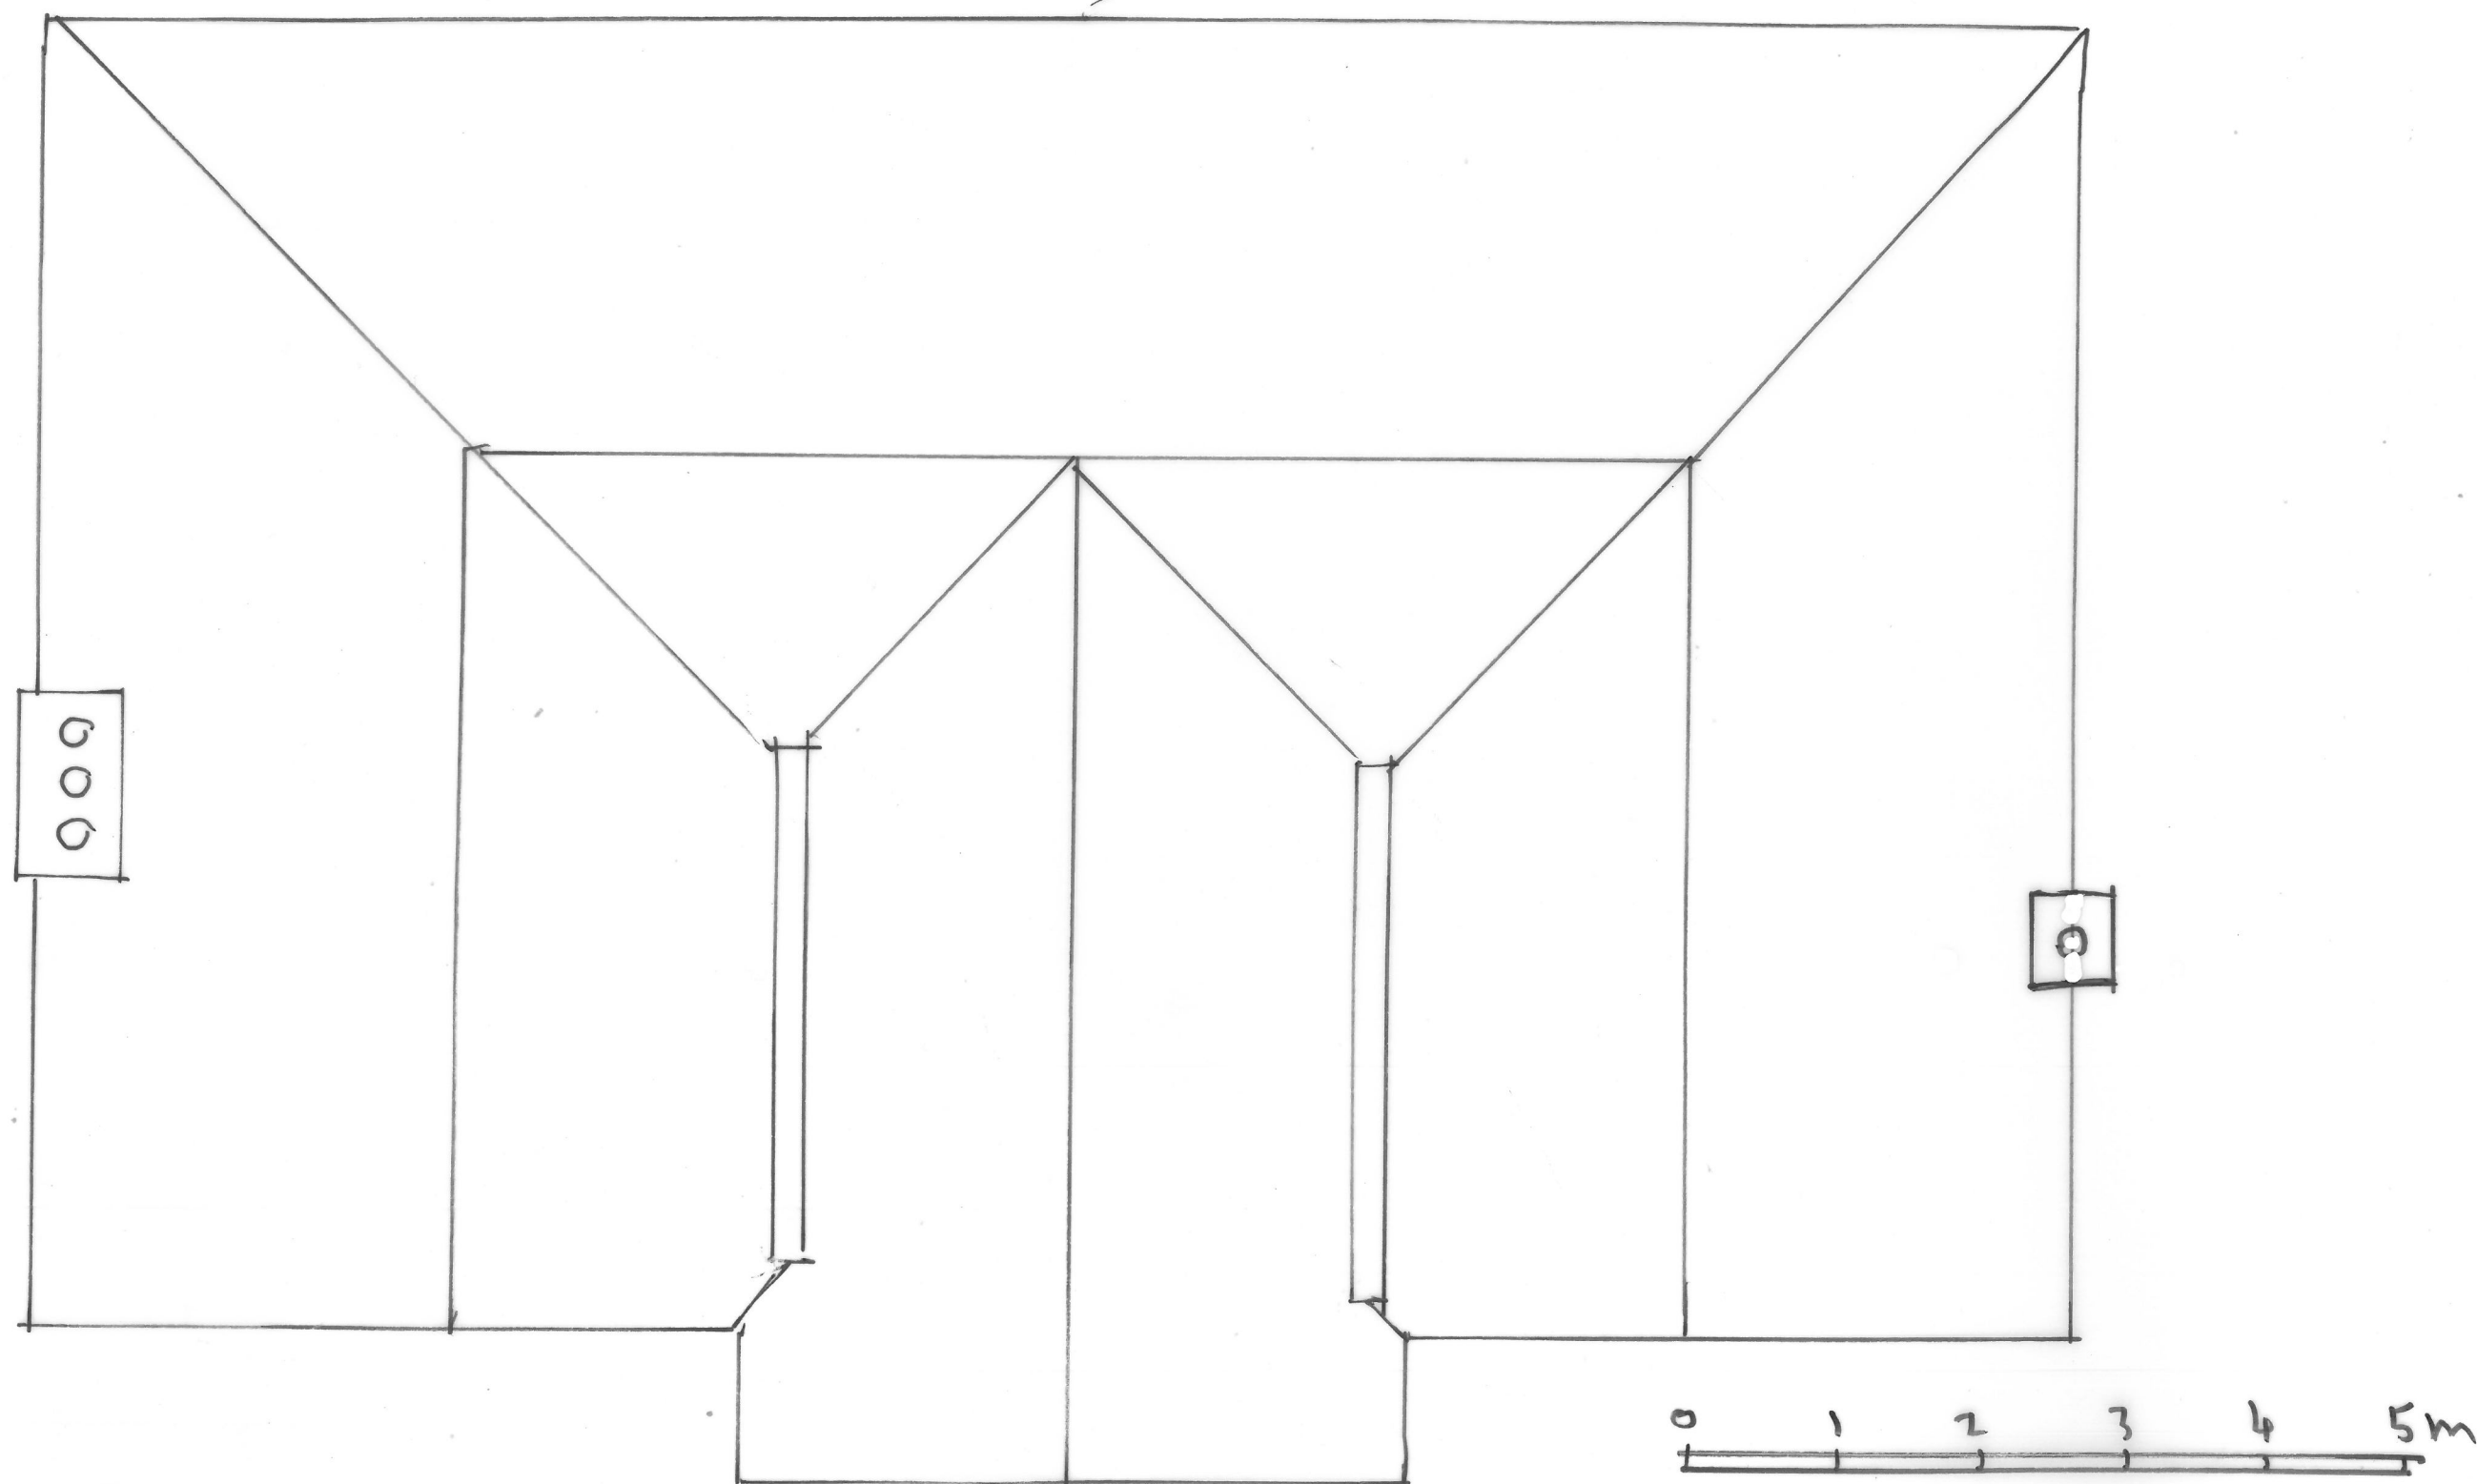

6 THE DRIVE, BRIDGMORE END, WINTERBURN STENO EXISTING ROOF PLAN 1:50