


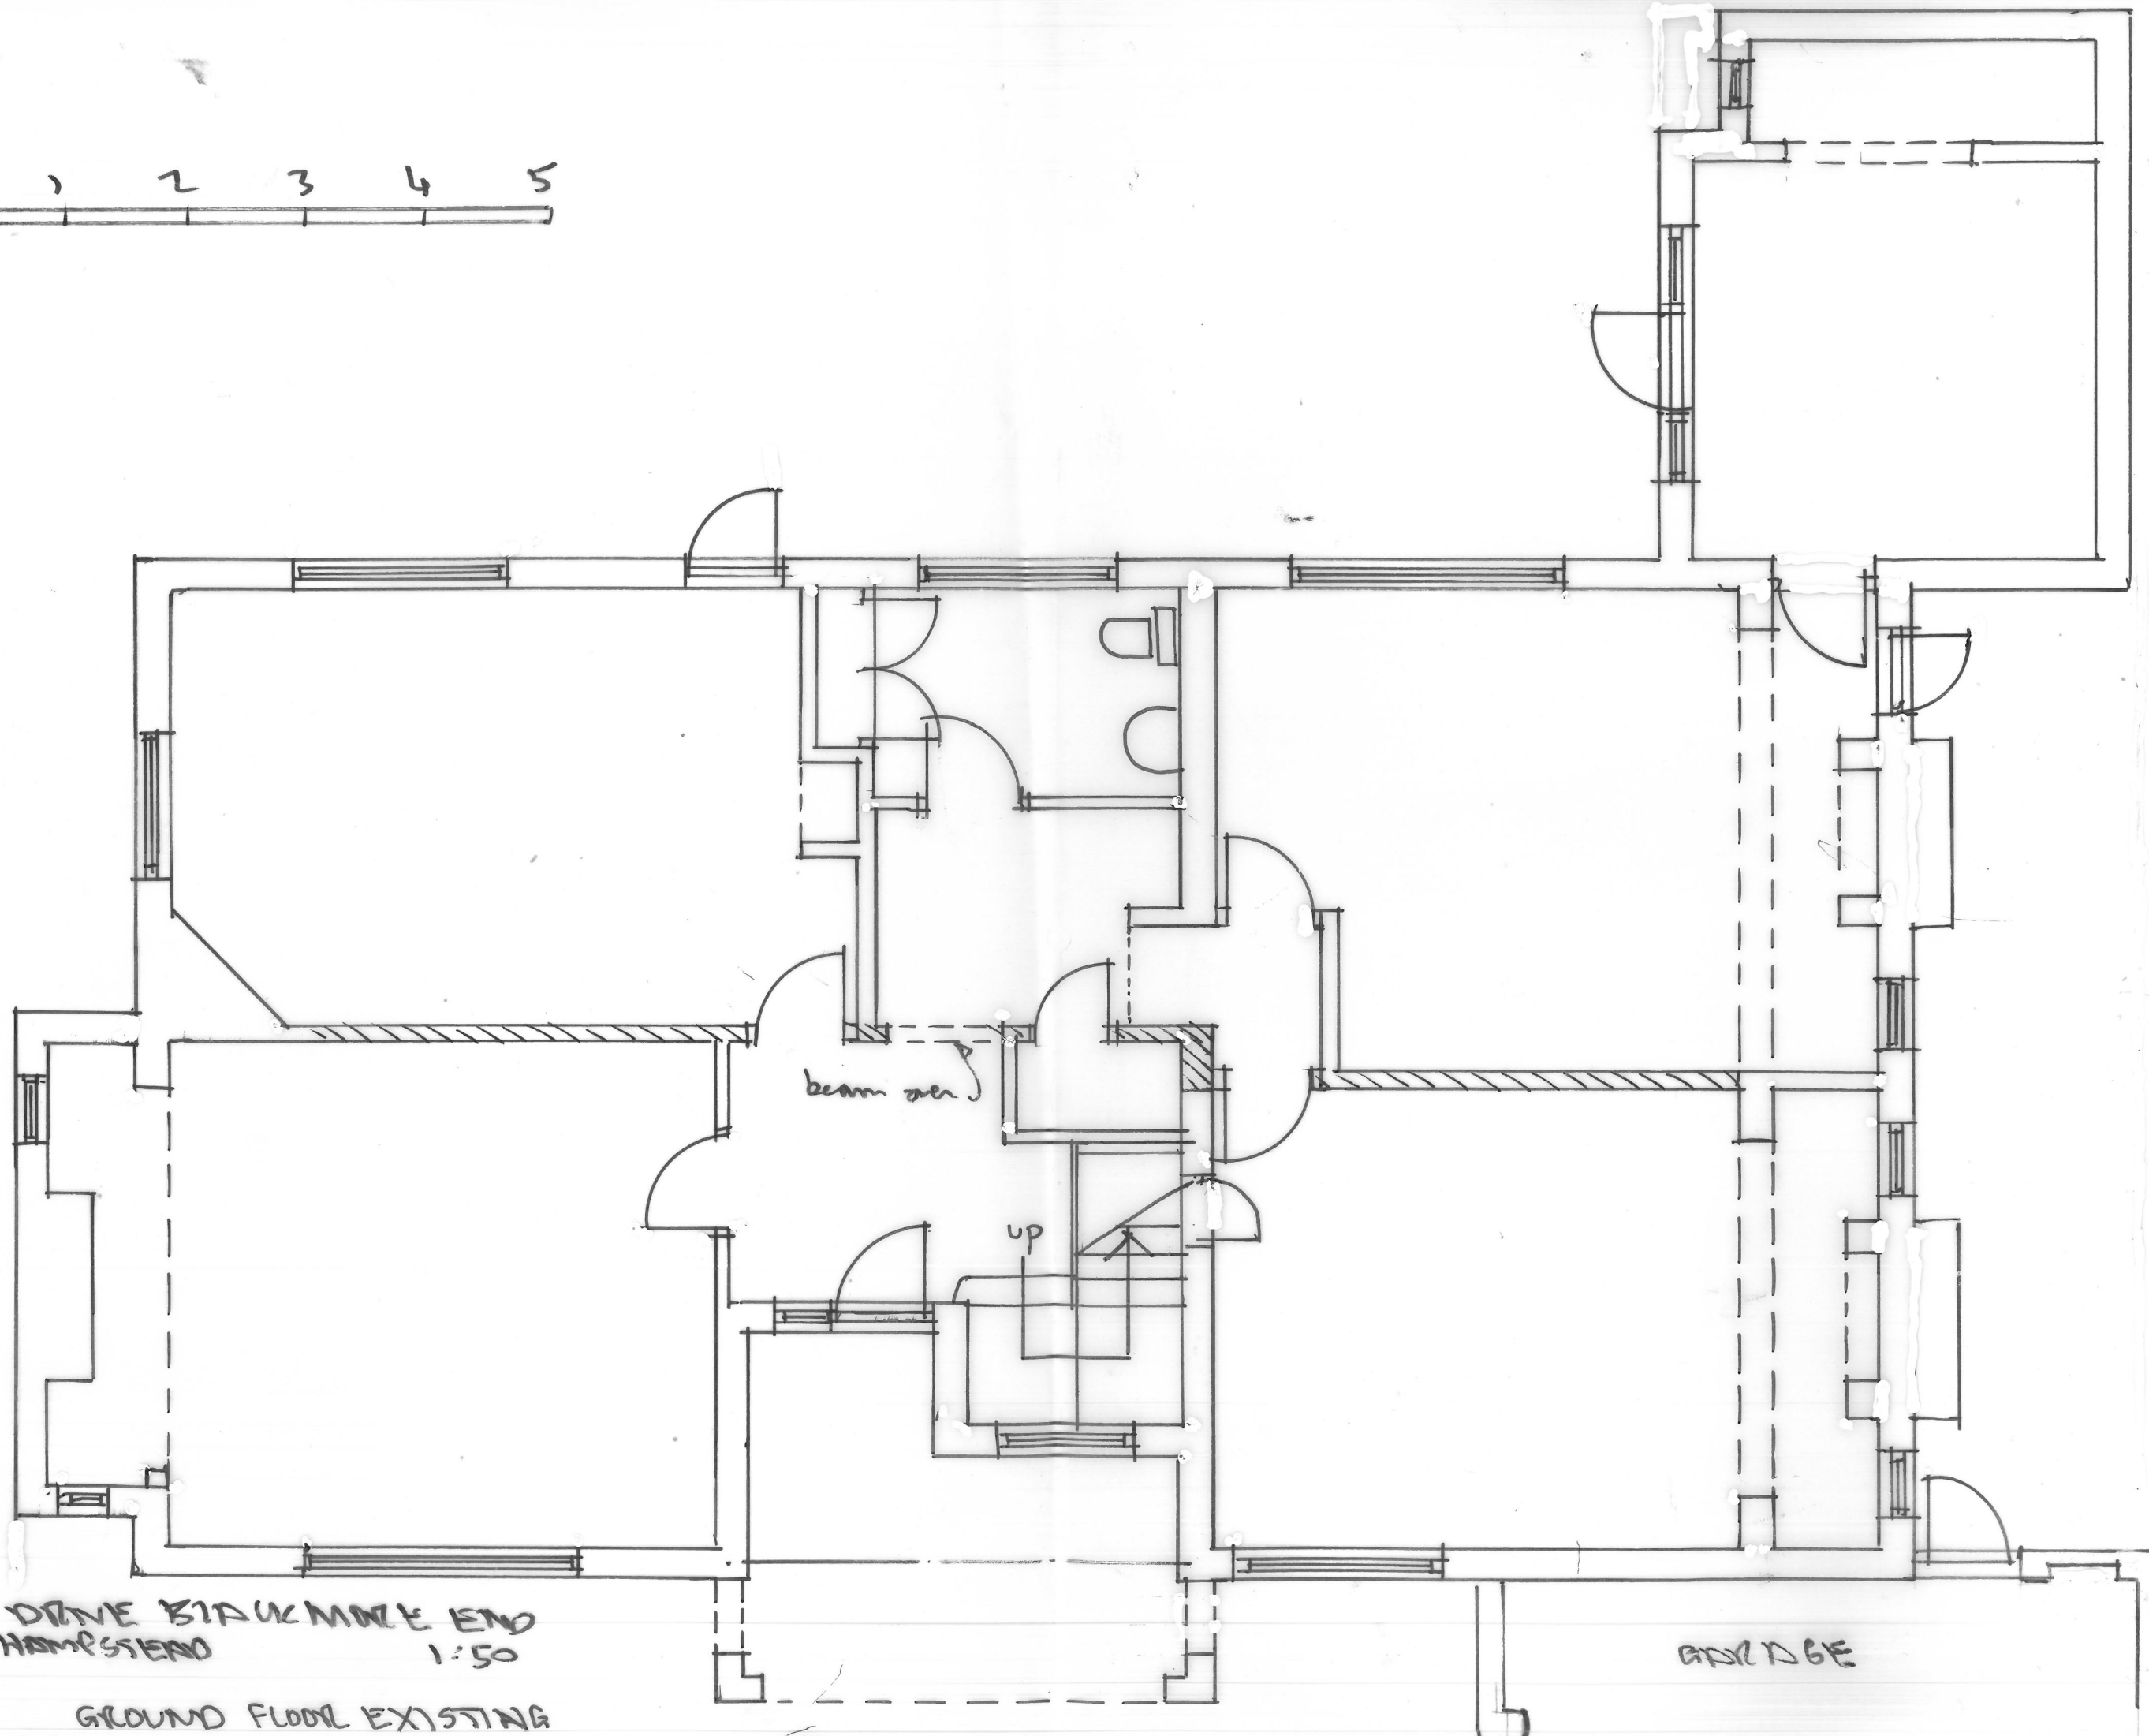

6 THE DRIVE BLACKMORE END
WREATHAMPSSEND 1:50

GROUND FLOOR EXISTING

GARAGE