




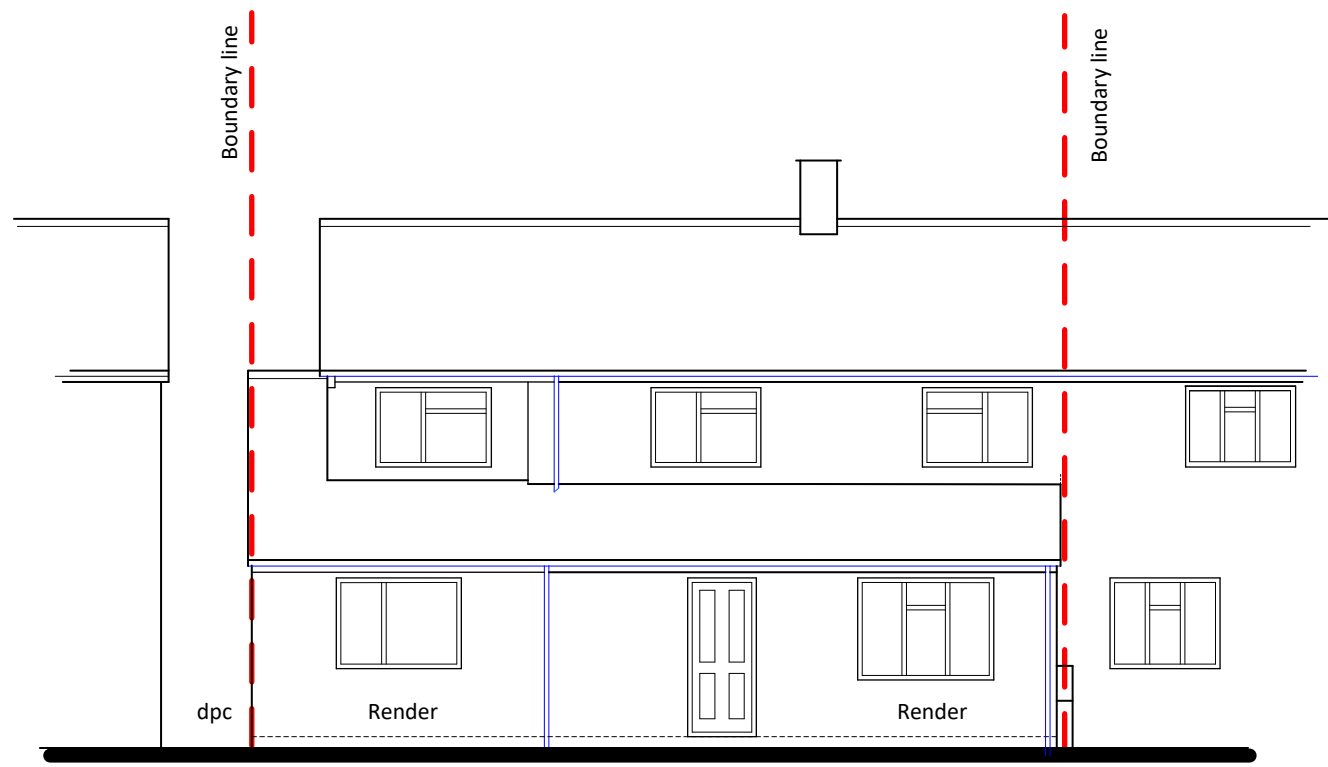


FRONT

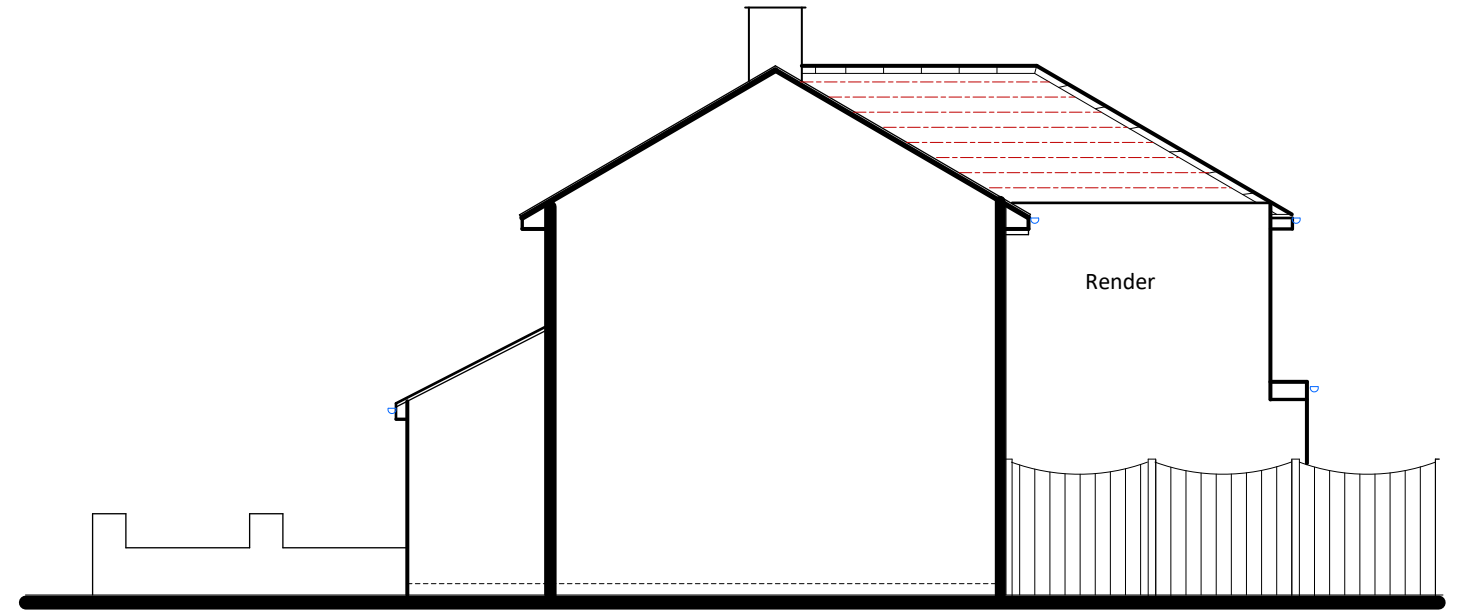


SIDE

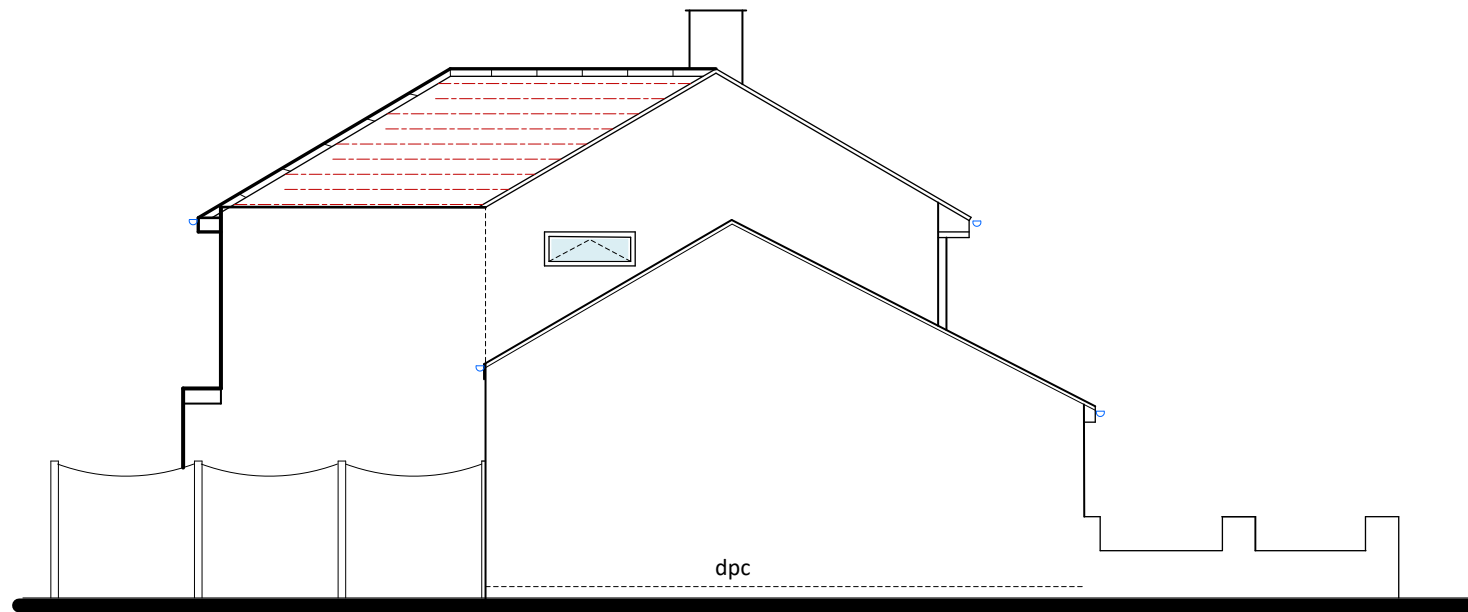

SIDE

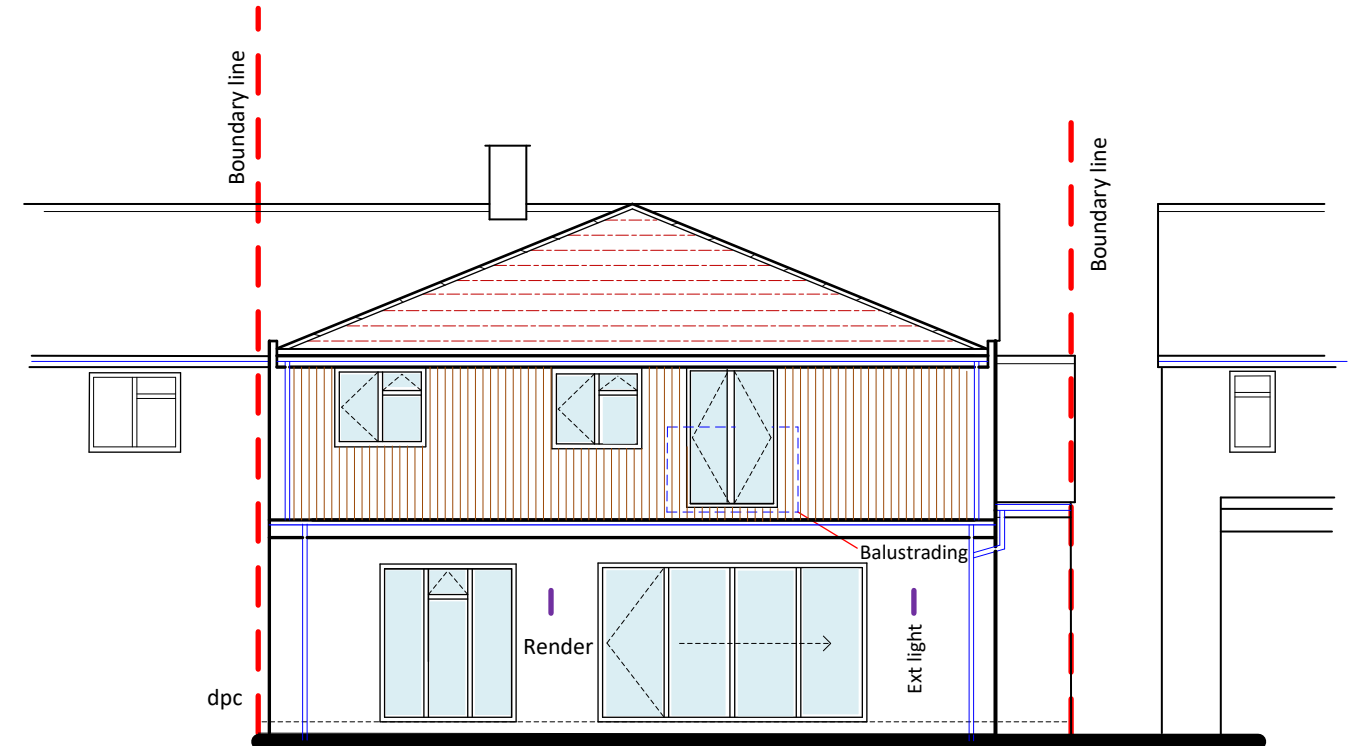

REAR

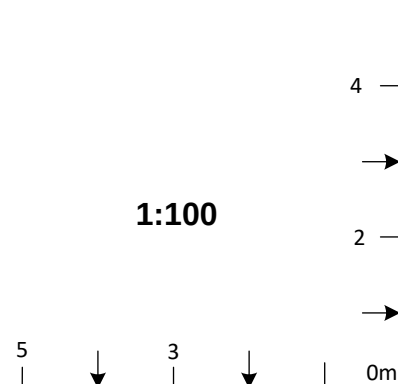

ROSEBURY
Design · Planning · Project Management

8 WOODLAND WAY, BALDOCK, HERTFORDSHIRE, SG7 6LR

T: 07970 277106

E: Rosebury21@gmail.com

Contract

102 Gaunts Way, Letchworth GC

Title

Proposed Elevations

Scale

1:100

Date

05.2023

Drawing No.

007/AE/23

Rev

D

A3

This drawing is copyright ©