
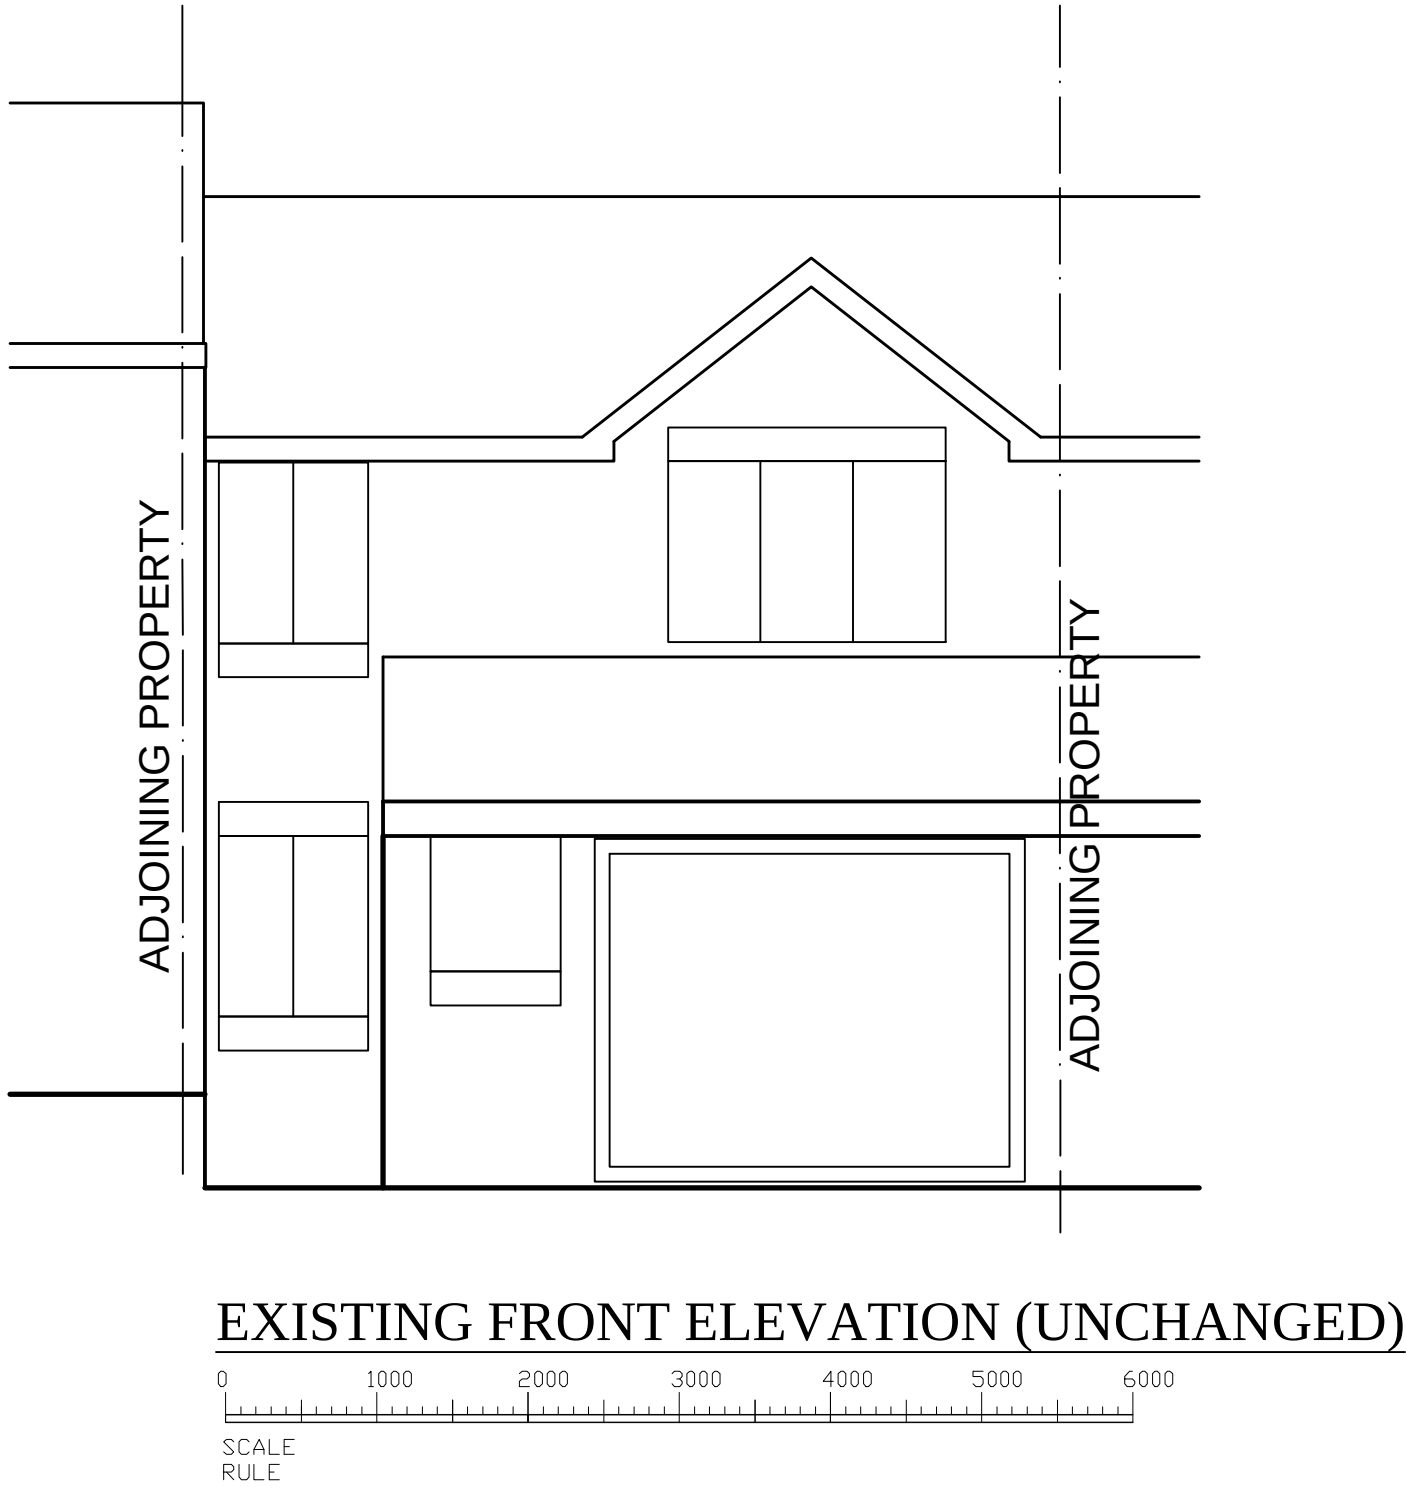
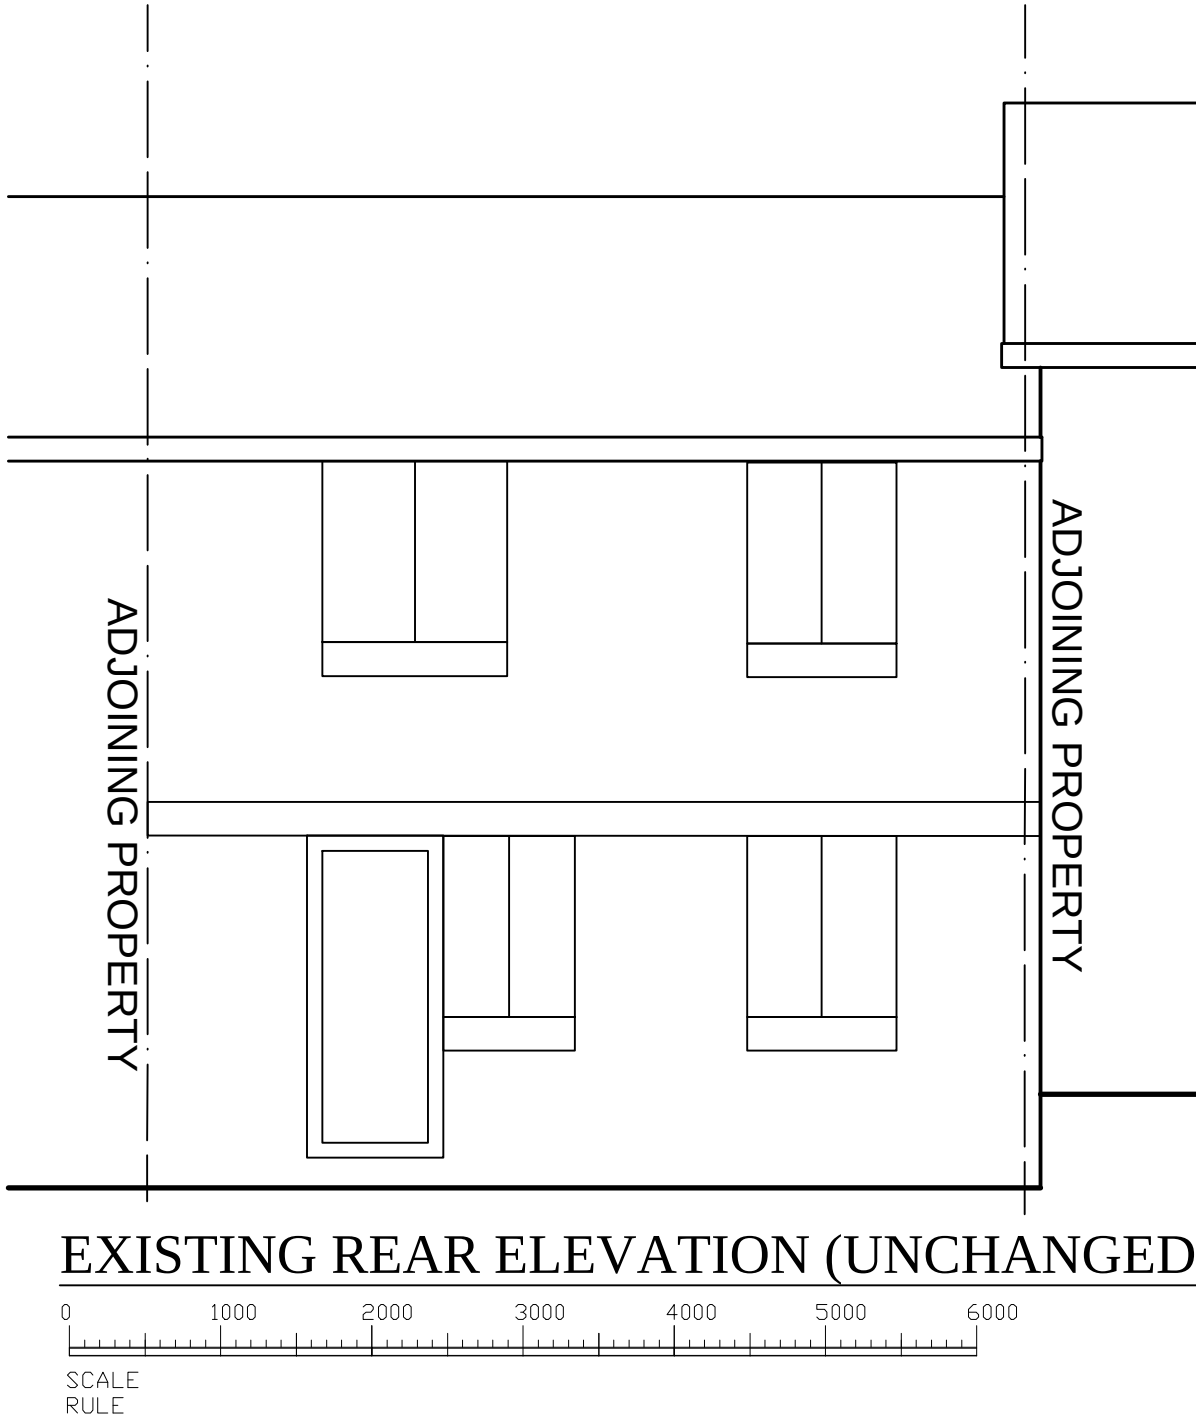
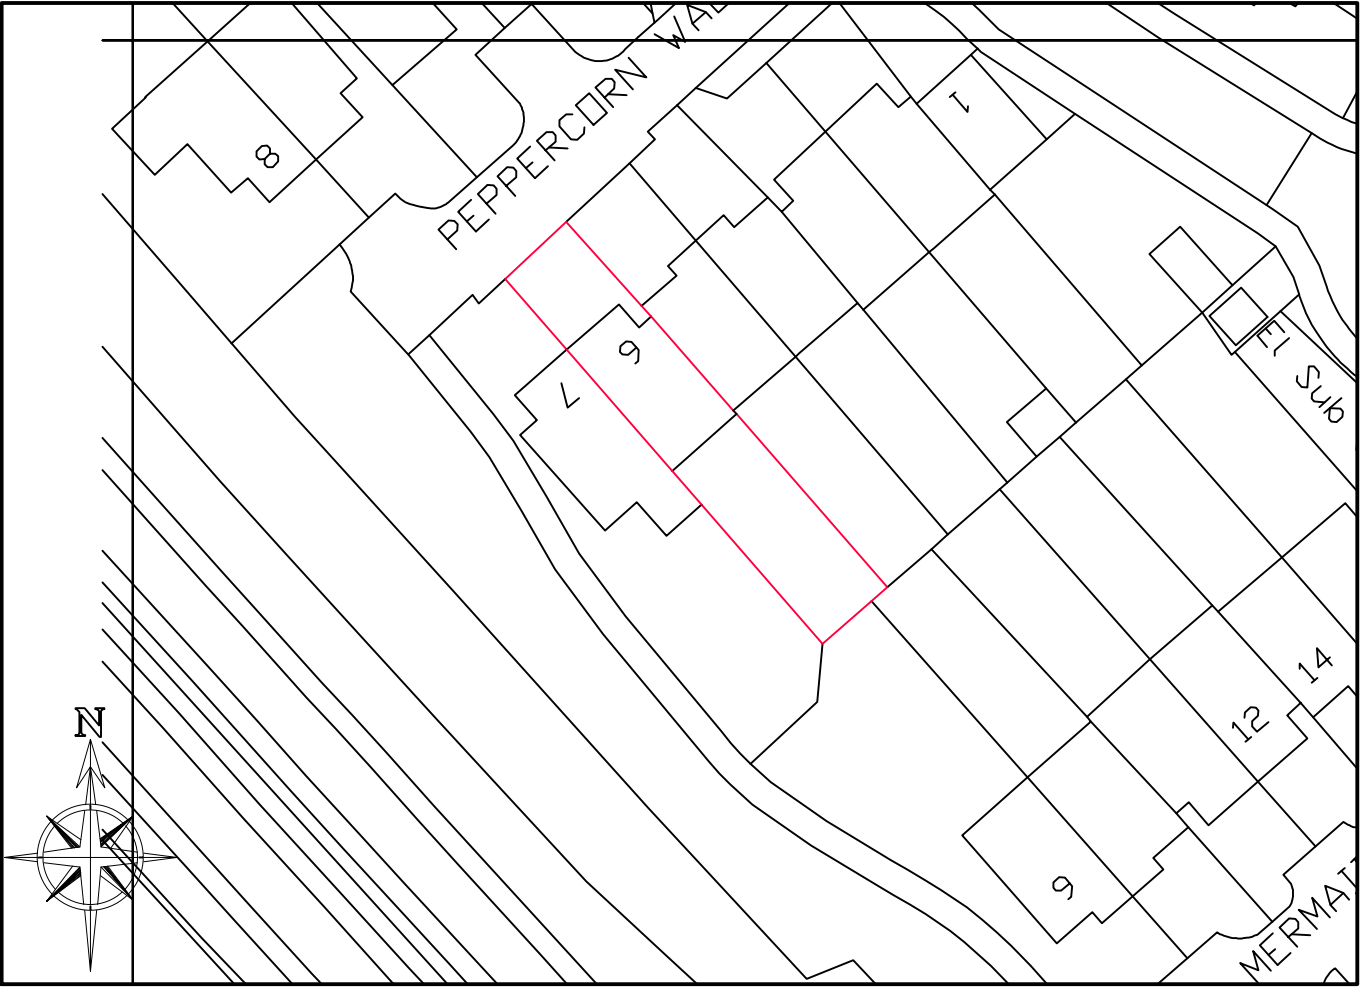
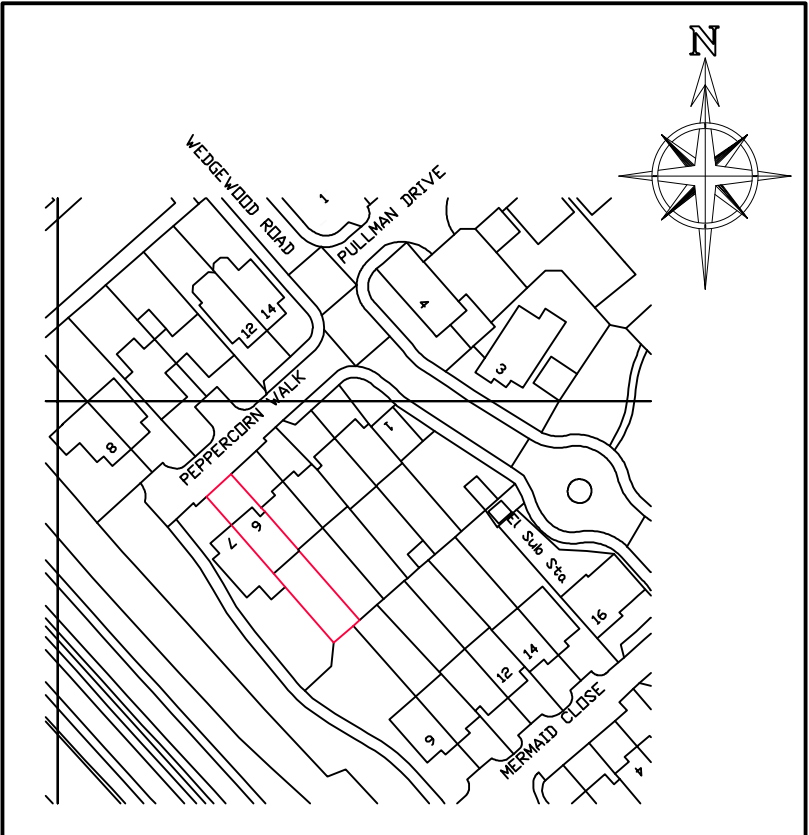
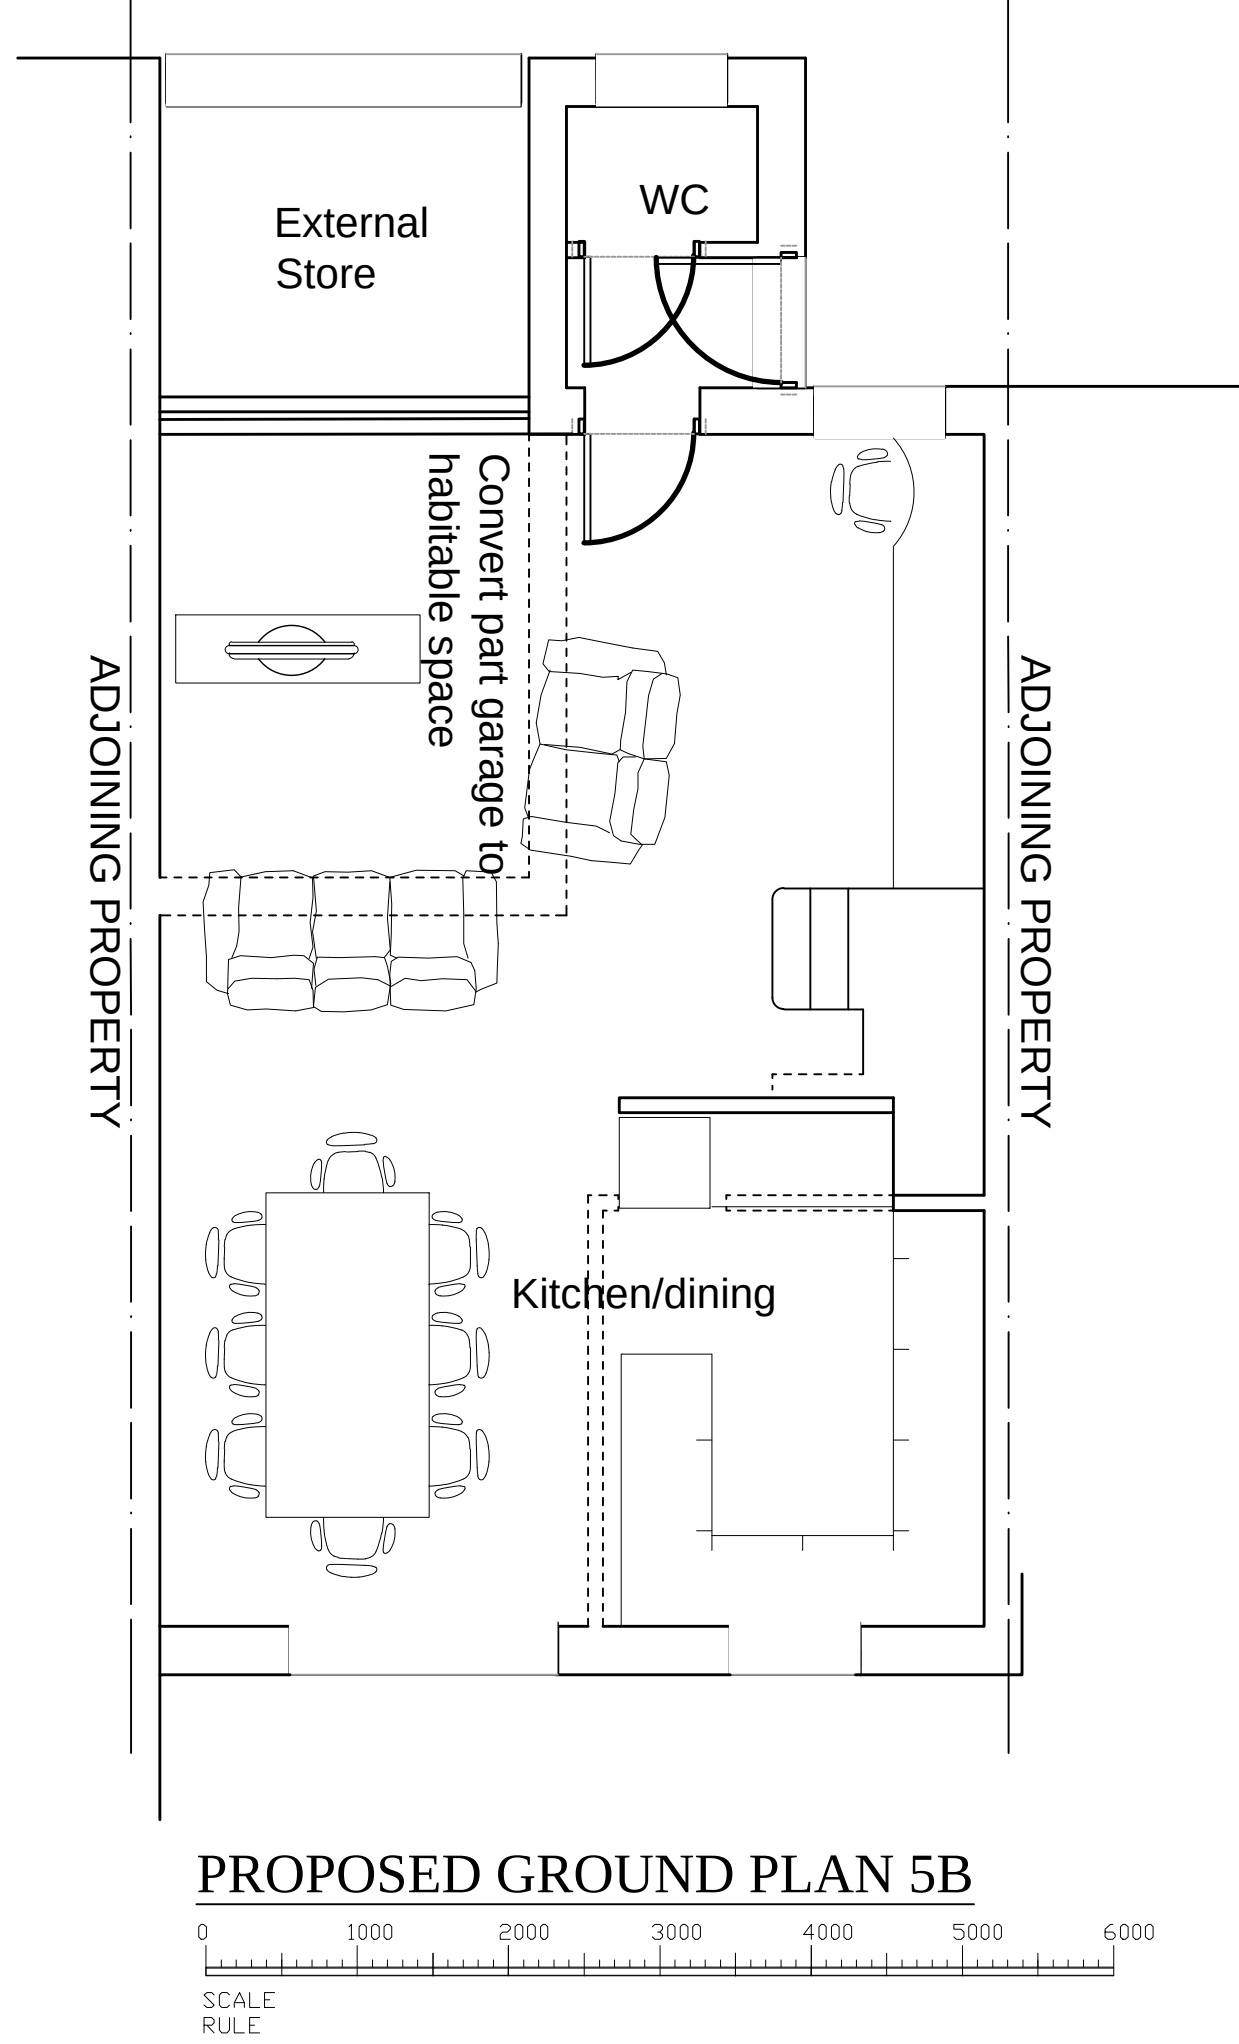


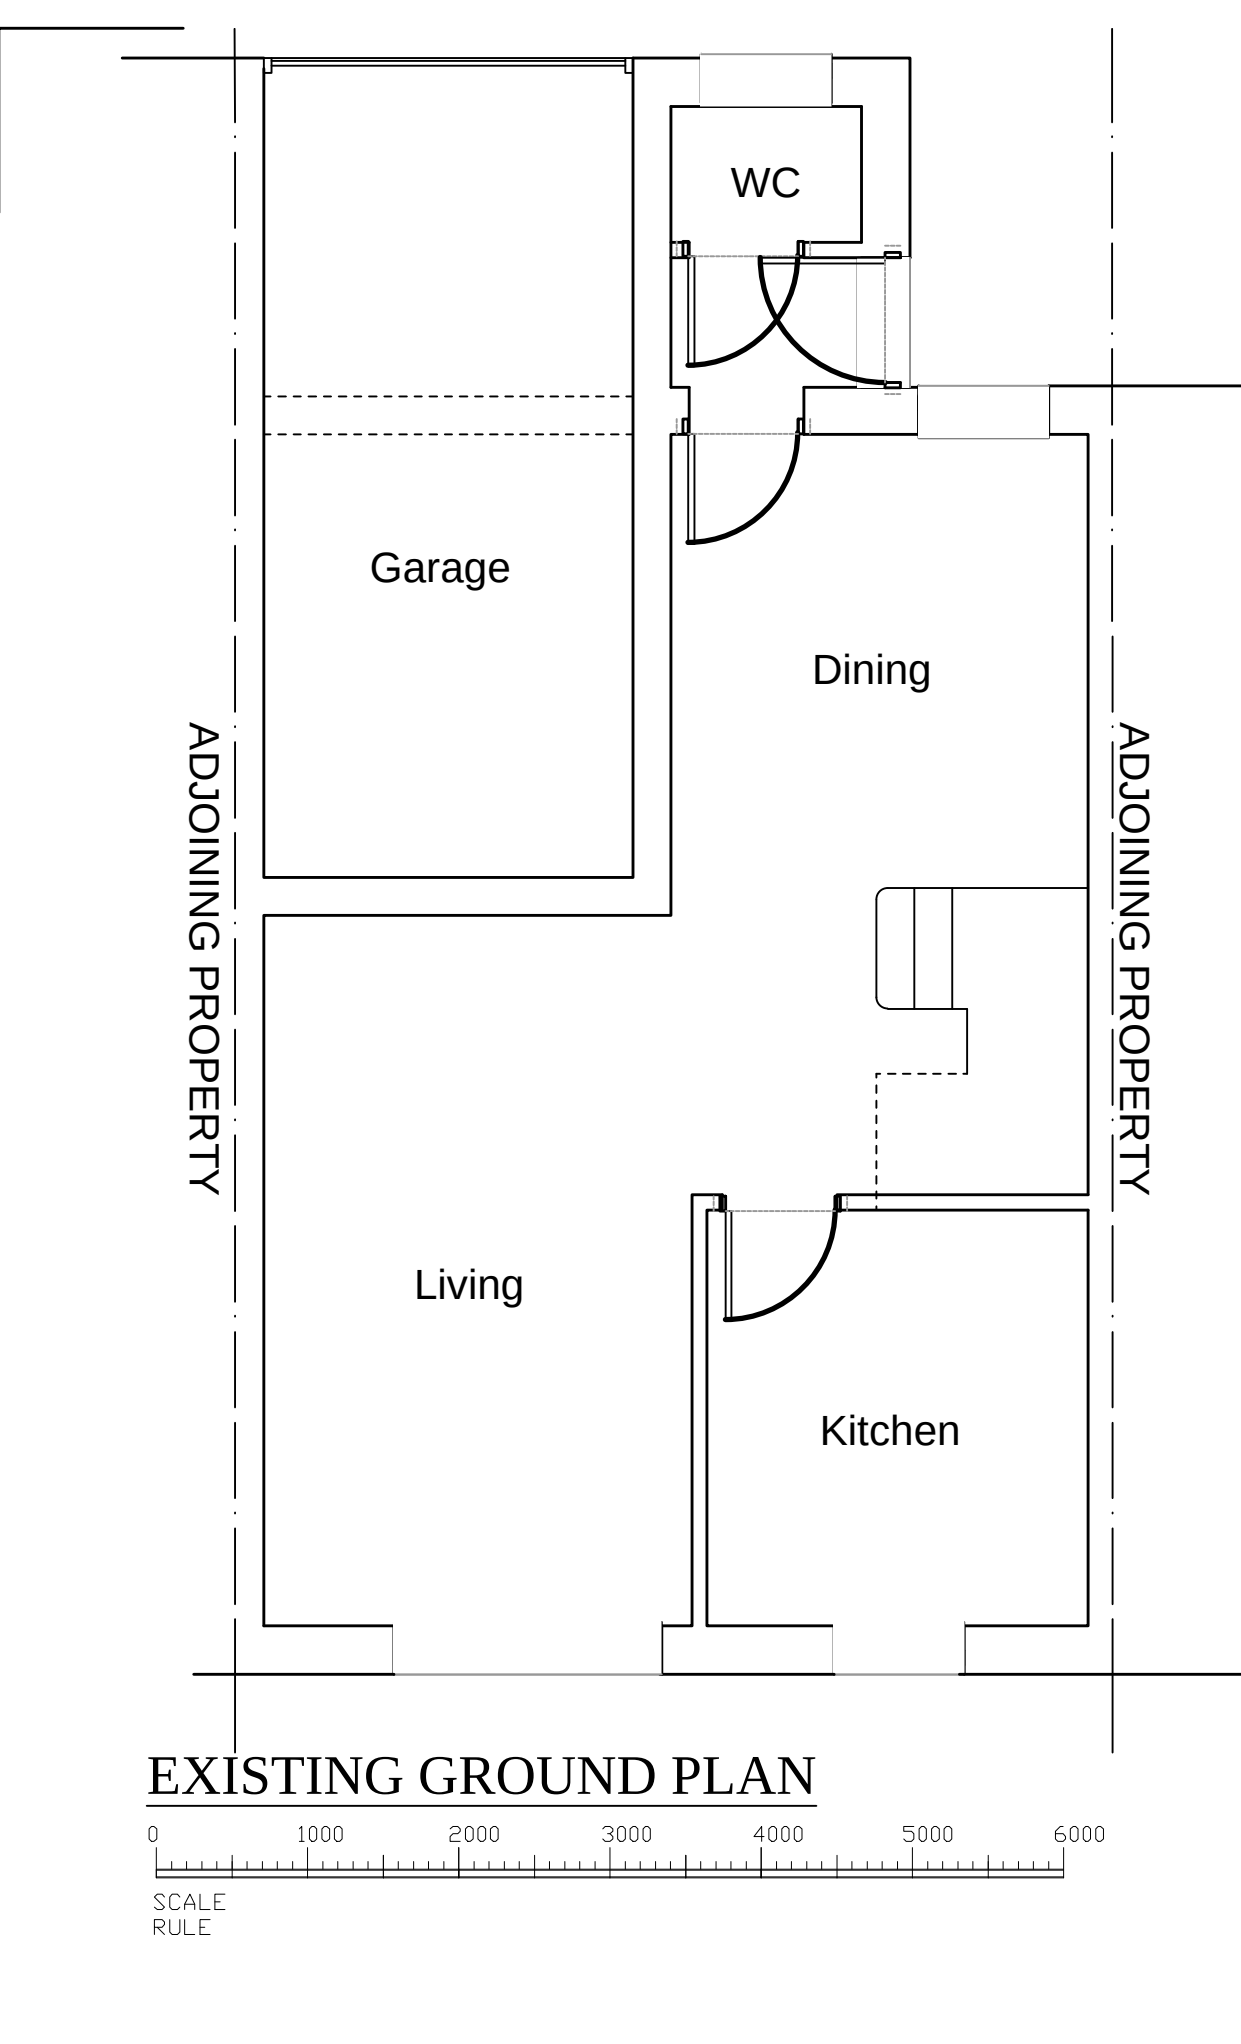

permitted development: partial conversion of garage to habitable space
All elevations remain unchanged

	INITIAL ISSUE	NOV 25
No.	Revision/Issue	Date

Colin Wilson IEng IMIStructE

Tel: 01223 207 953

Project Name and Address
Sophie Robinson
permitted developemnt
garage conversion at
6 Peppercorn Walk Hitchin
HERTS

Project	1189	Drw No.	01
Date	Nov 25		
Scale	1:50		

ORIGINAL SIZE A1