



FFL + 6.17 ▽
FFL + 5.57 ▽

FFL + 3.15 ▽
FFL + 2.90 ▽
FFL + 2.40 ▽

FFL + 0.00 ▽

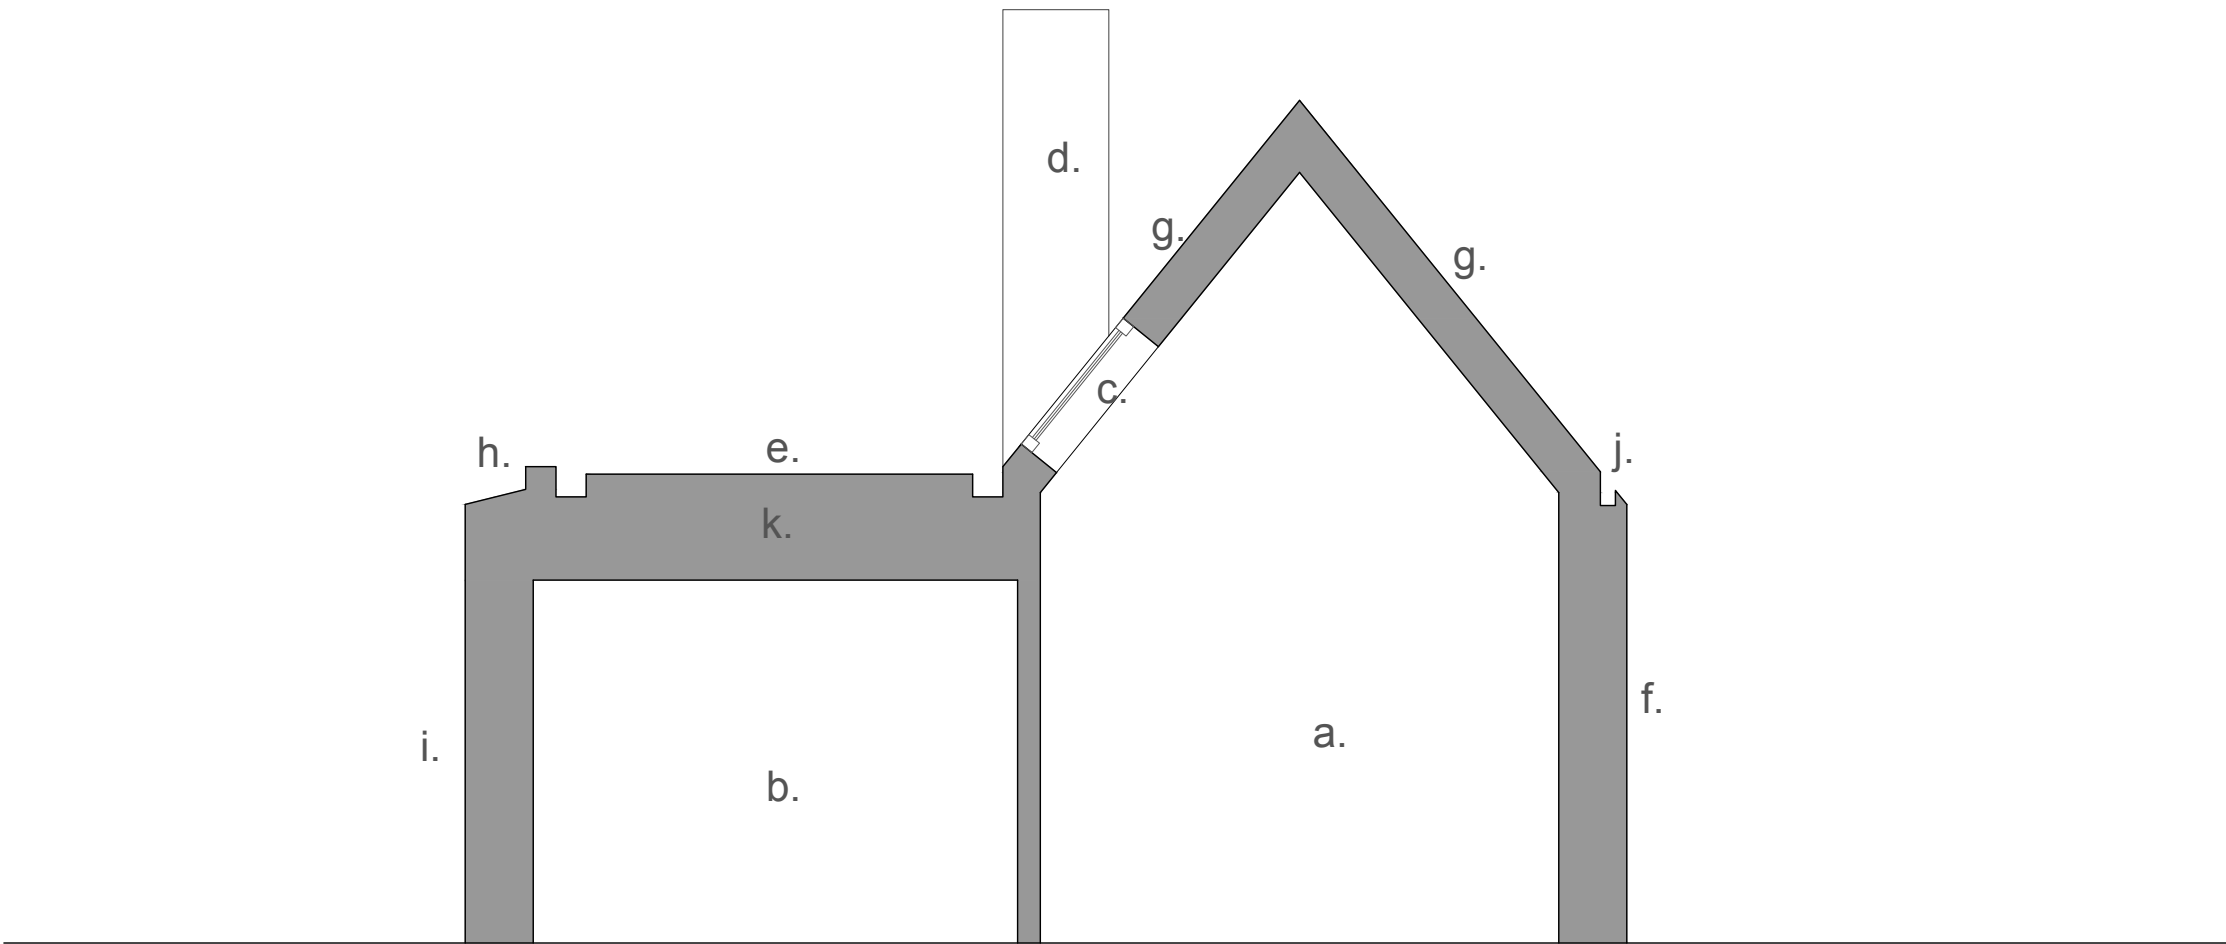

Section A-A'

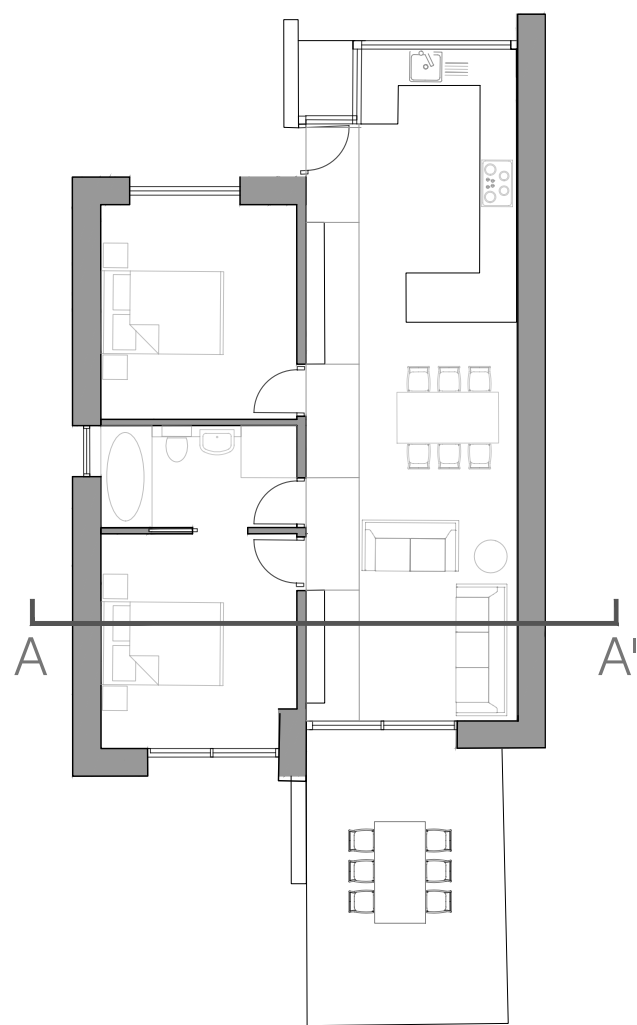

Notes:

- a. Living room
- b. Double bedroom
- c. Rooflight
- d. MVHR Chimney
- e. Wildflower blanket/seedum green
- f. Corrugated black aluminium or charred timber cladding
- g. Corrugated or standing seam black aluminium roofing
- h. Metal parapet cappings and flashings (black, to match cladding)
- i. Brickwork
- j. Concealed gutter
- k. Services zone



Suite 4a, 30 Bancroft
Hitchin, SG5 1LE
01462 236666
michael@michaelcollinsarchitects.com
www.michaelcollinsarchitects.com

Note: This drawing is copyright

Do not scale from this drawing
Note: to be read in conjunction with Structural Engineers
Information, specification and drawings

All setting out dimensions to be checked on site by
contractor and any discrepancies to be noted ASAP.
Windows, steelwork, to be site sized.

All sundry work not shown to be undertaken in accordance
with the British Standards.

Note: This drawing is not a deed plan.

Michael Collins Architect LLP

Burge End Lane

Job No. 234 Sections as proposed

Stage: Stage 3
Status: Planning

024

REVISION: Scale 1:50@A1