




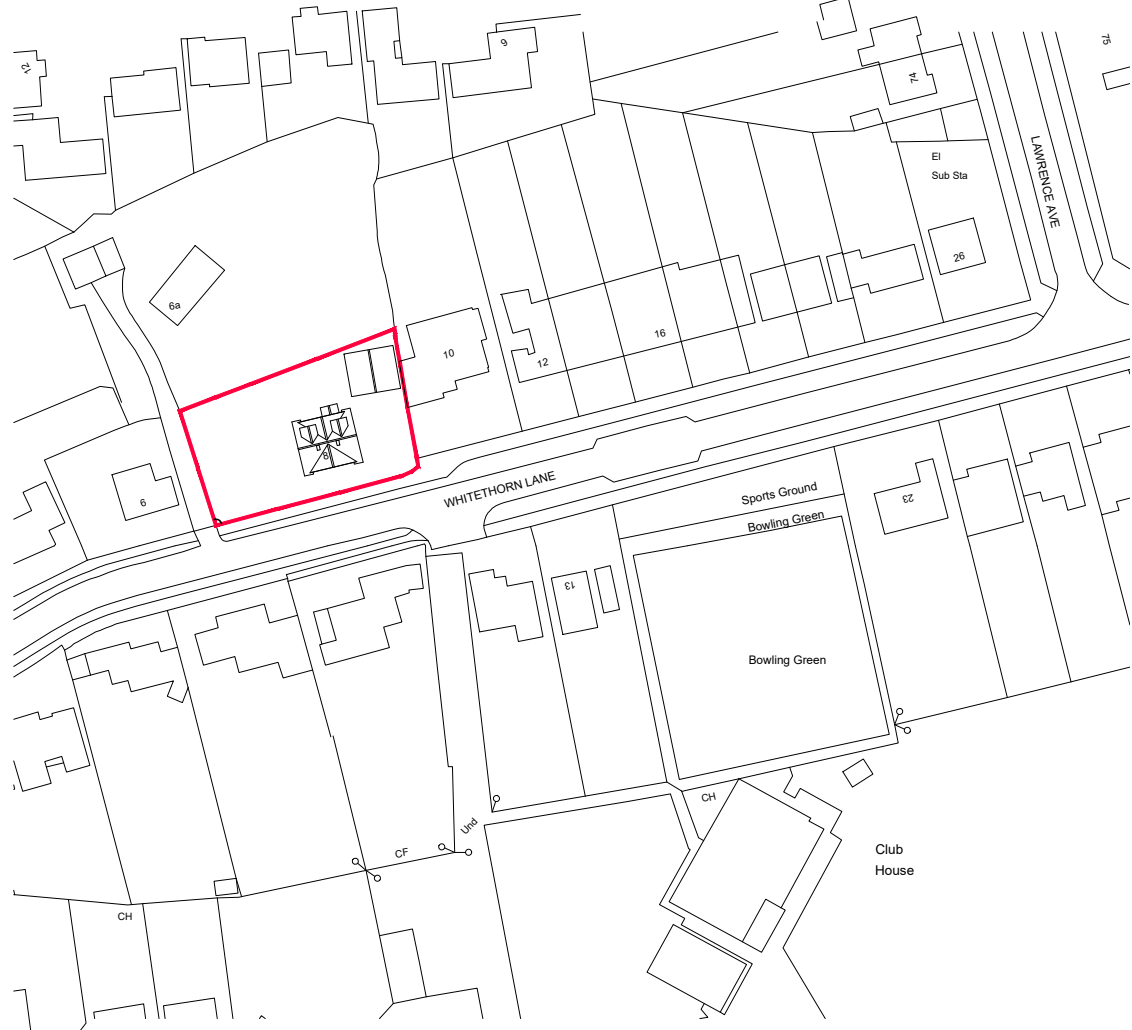

SITE LOCATION PLAN (1:1250)

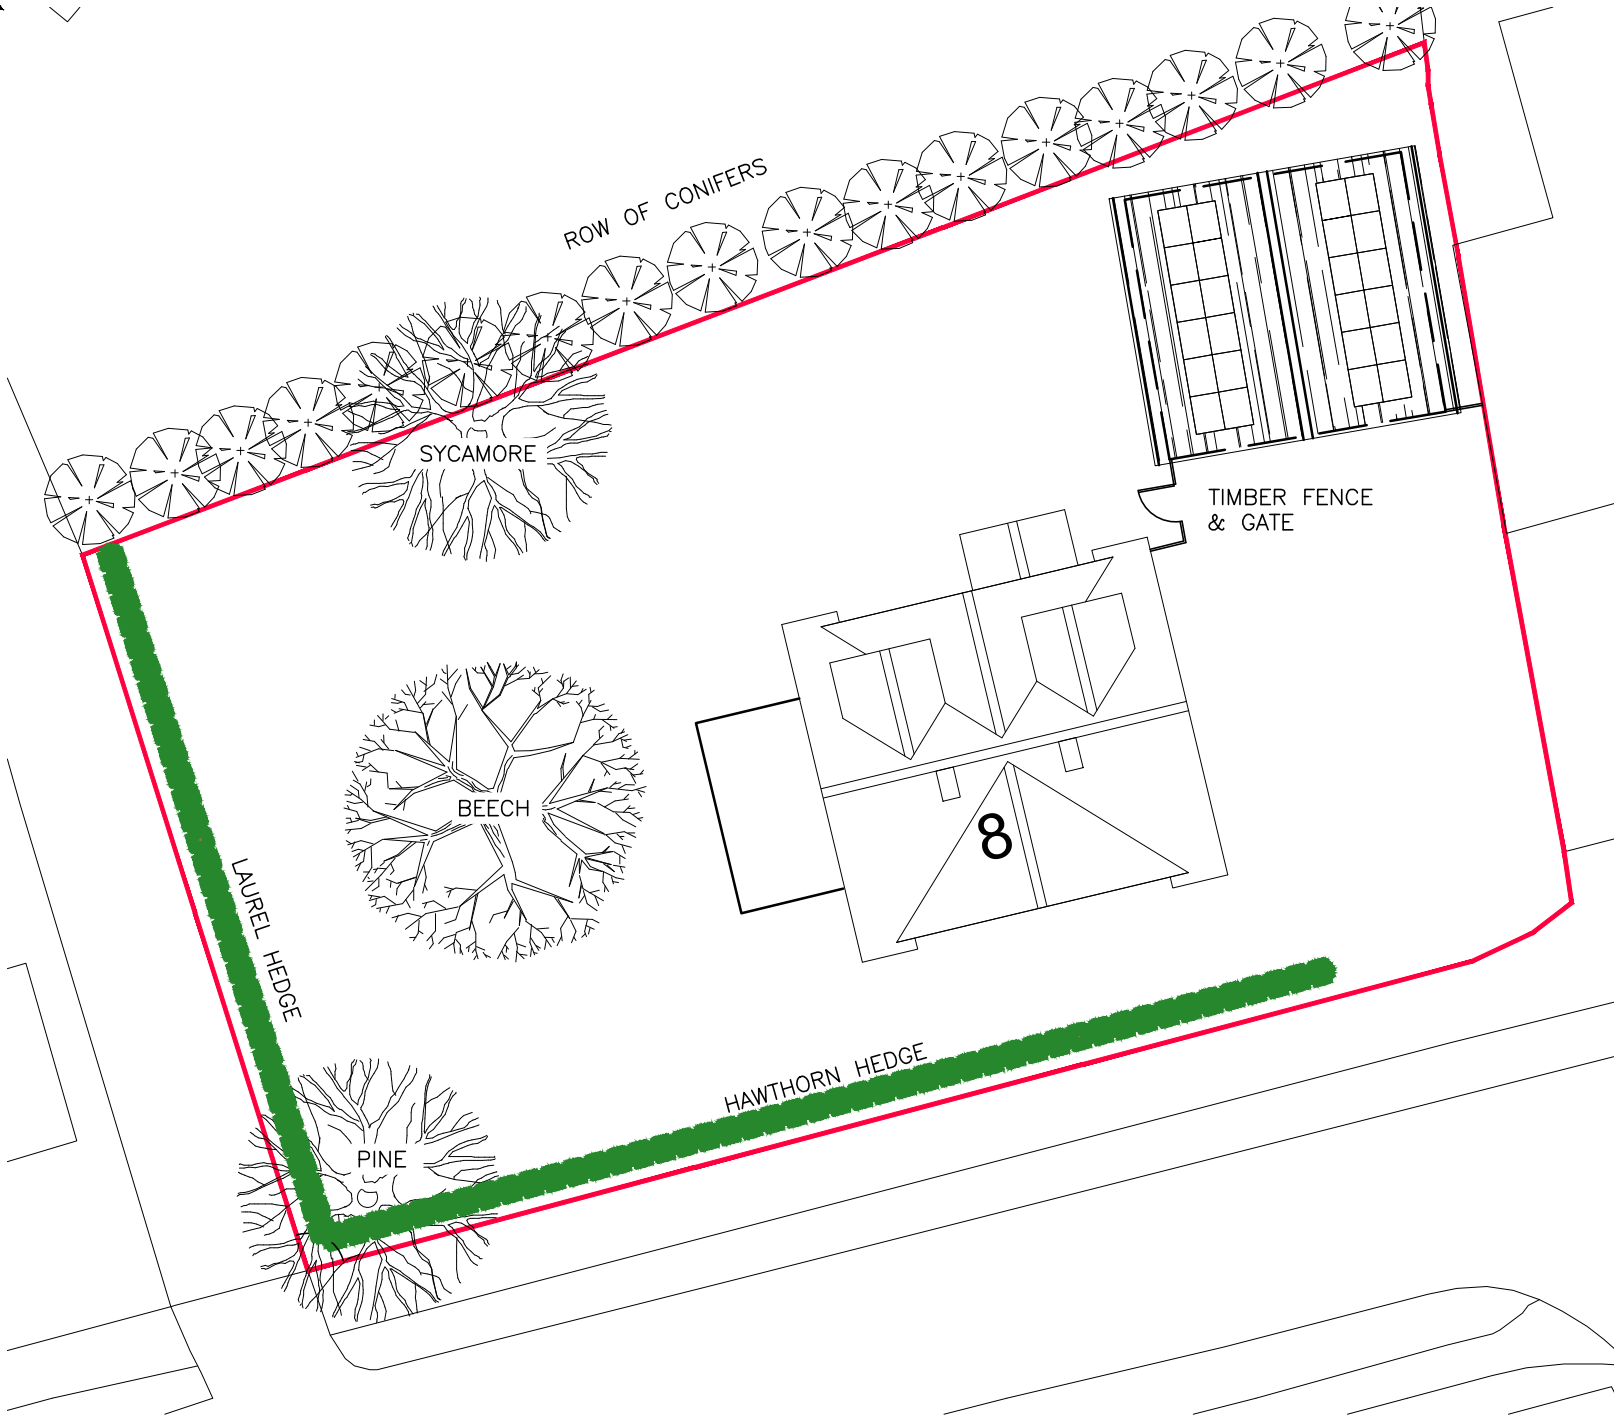

SITE BLOCK PLAN (1:200)

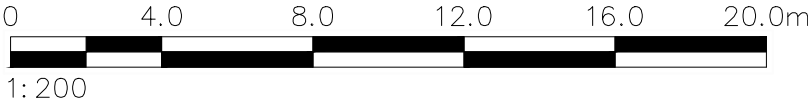

NOTES AND REVISIONS

All stated dimensions must be verified on site. Lobs Design must be advised of any discrepancies.
This drawing must be read together with the specification/Bill of Quantities and related drawings.

This drawing is for the purpose of obtaining Planning & Building Regulations Approval only. Should the contractor use them to build from then they assume full responsibility for the design.

C	TREES AND HEDGES INDICATED	ipl	10.11.25		
B	UPDATED TO CLIENTS COMMENTS	ipl	30.09.25	-	-
A	UPDATED TO CLIENTS COMMENTS	ipl	05.09.25	-	-
REV	DESCRIPTION	DRWN	DATE	REV	DESCRIPTION

020406080100mm

1:1


Client
8 Whitethorn Lane
Letchworth Garden City
SG6 2DN

Project
Replacement Detached Garage &
Single Story Side Extension

Drawing Title
Site Location & Block Plans

Proposed

Scale	Date	Drawn	Checked
As Shown	July 2025	ipl	
Project No	Drawing No	Revision	
LD780	P01	C	

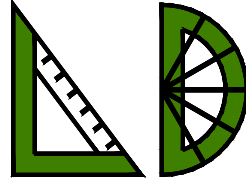

LGCHF Garden City
Heritage Awards
Winning Designer

Lobs Design

Architectural Services
Devonshire B.C.
Works Road,
Letchworth Garden City
Hertfordshire, SG6 1GJ
T: 01462 488212
M: 07960 006077
E: info@lobs-design.co.uk