

Rear elevation (South West)

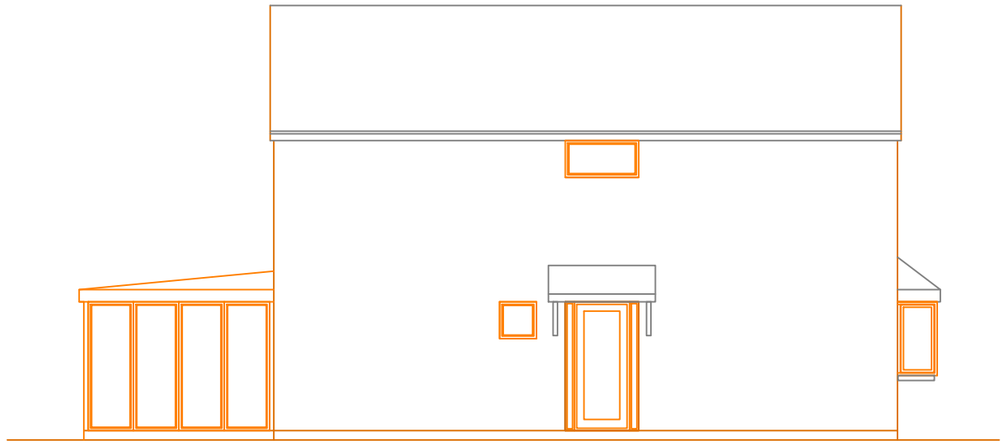

Side elevation (South East)

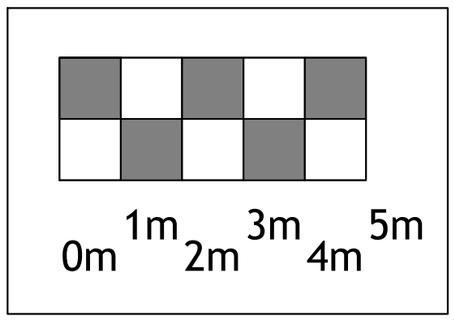

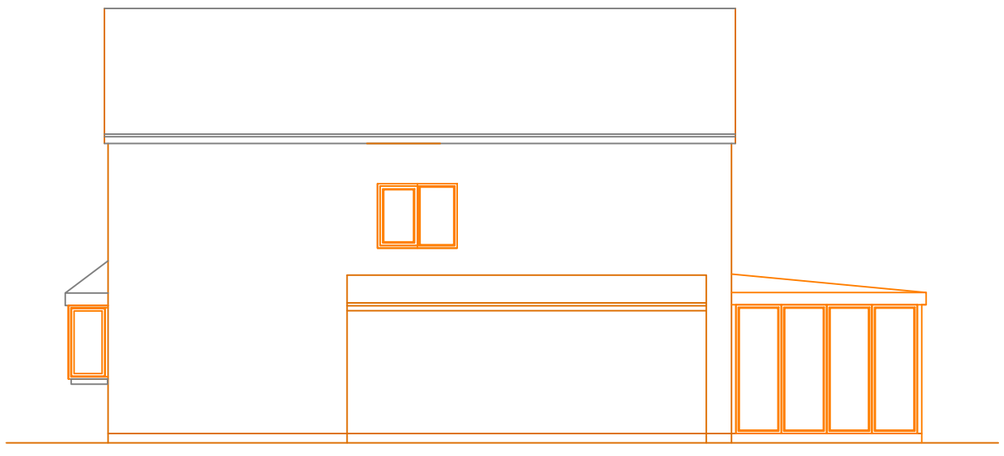

Side elevation (North West)



Front elevation (North East)

©William Ossitt

Contractor:DO NOT SC
Check all site dimensi
Use specified dimensi
If in doubt ask

Revision	Date	Description
x		x x x
	x	

WILLIAM OSSITT FCIC
Chartered Building Consultant

34 Daleside
Thornhill Edge
Dewsbury WF12 0PJ

e-mail: bill@williamossitt.co.u

Tel:
Mob: 07966 377393

Proposed Rear Single Storey Exte
144 Coleridge Close
Hitchin SG4 0QY
For

Mr & Mrs Granger

Existing Elevations

WO	Dwg No DAg01.
Date: April '18	Scale: 1:100