


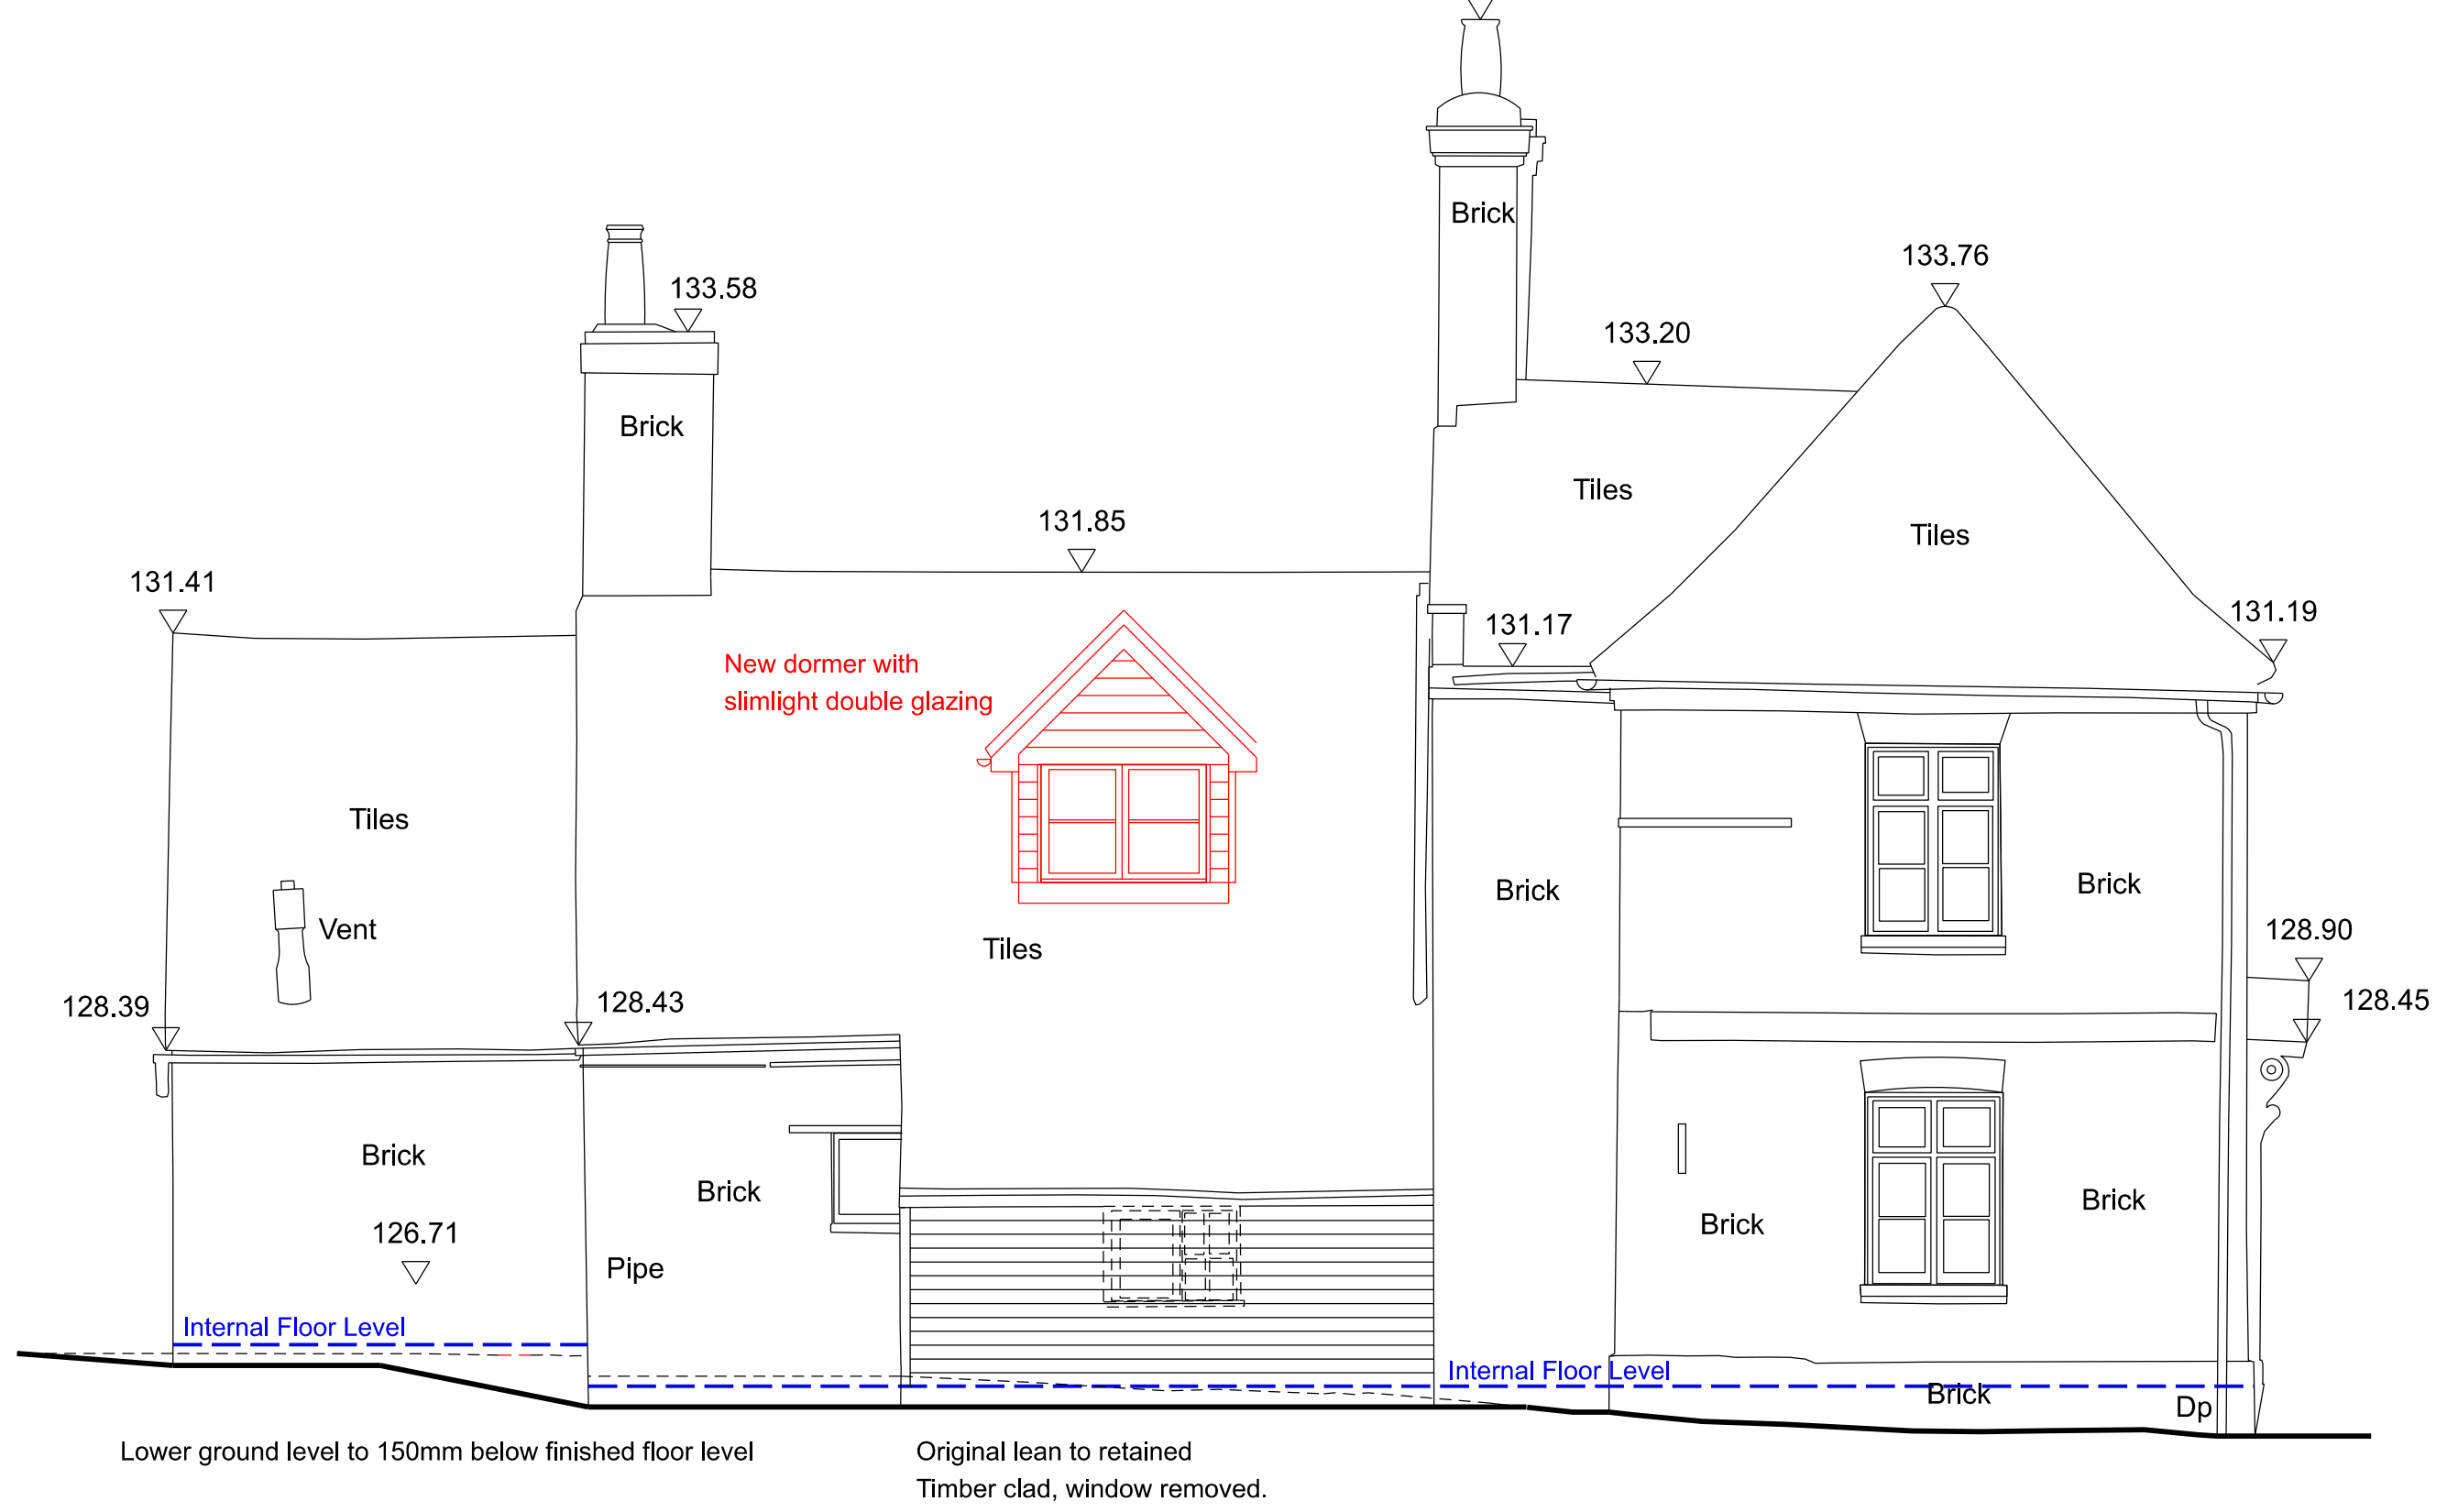


Elevation 1

Datum 123.00




Elevation 2

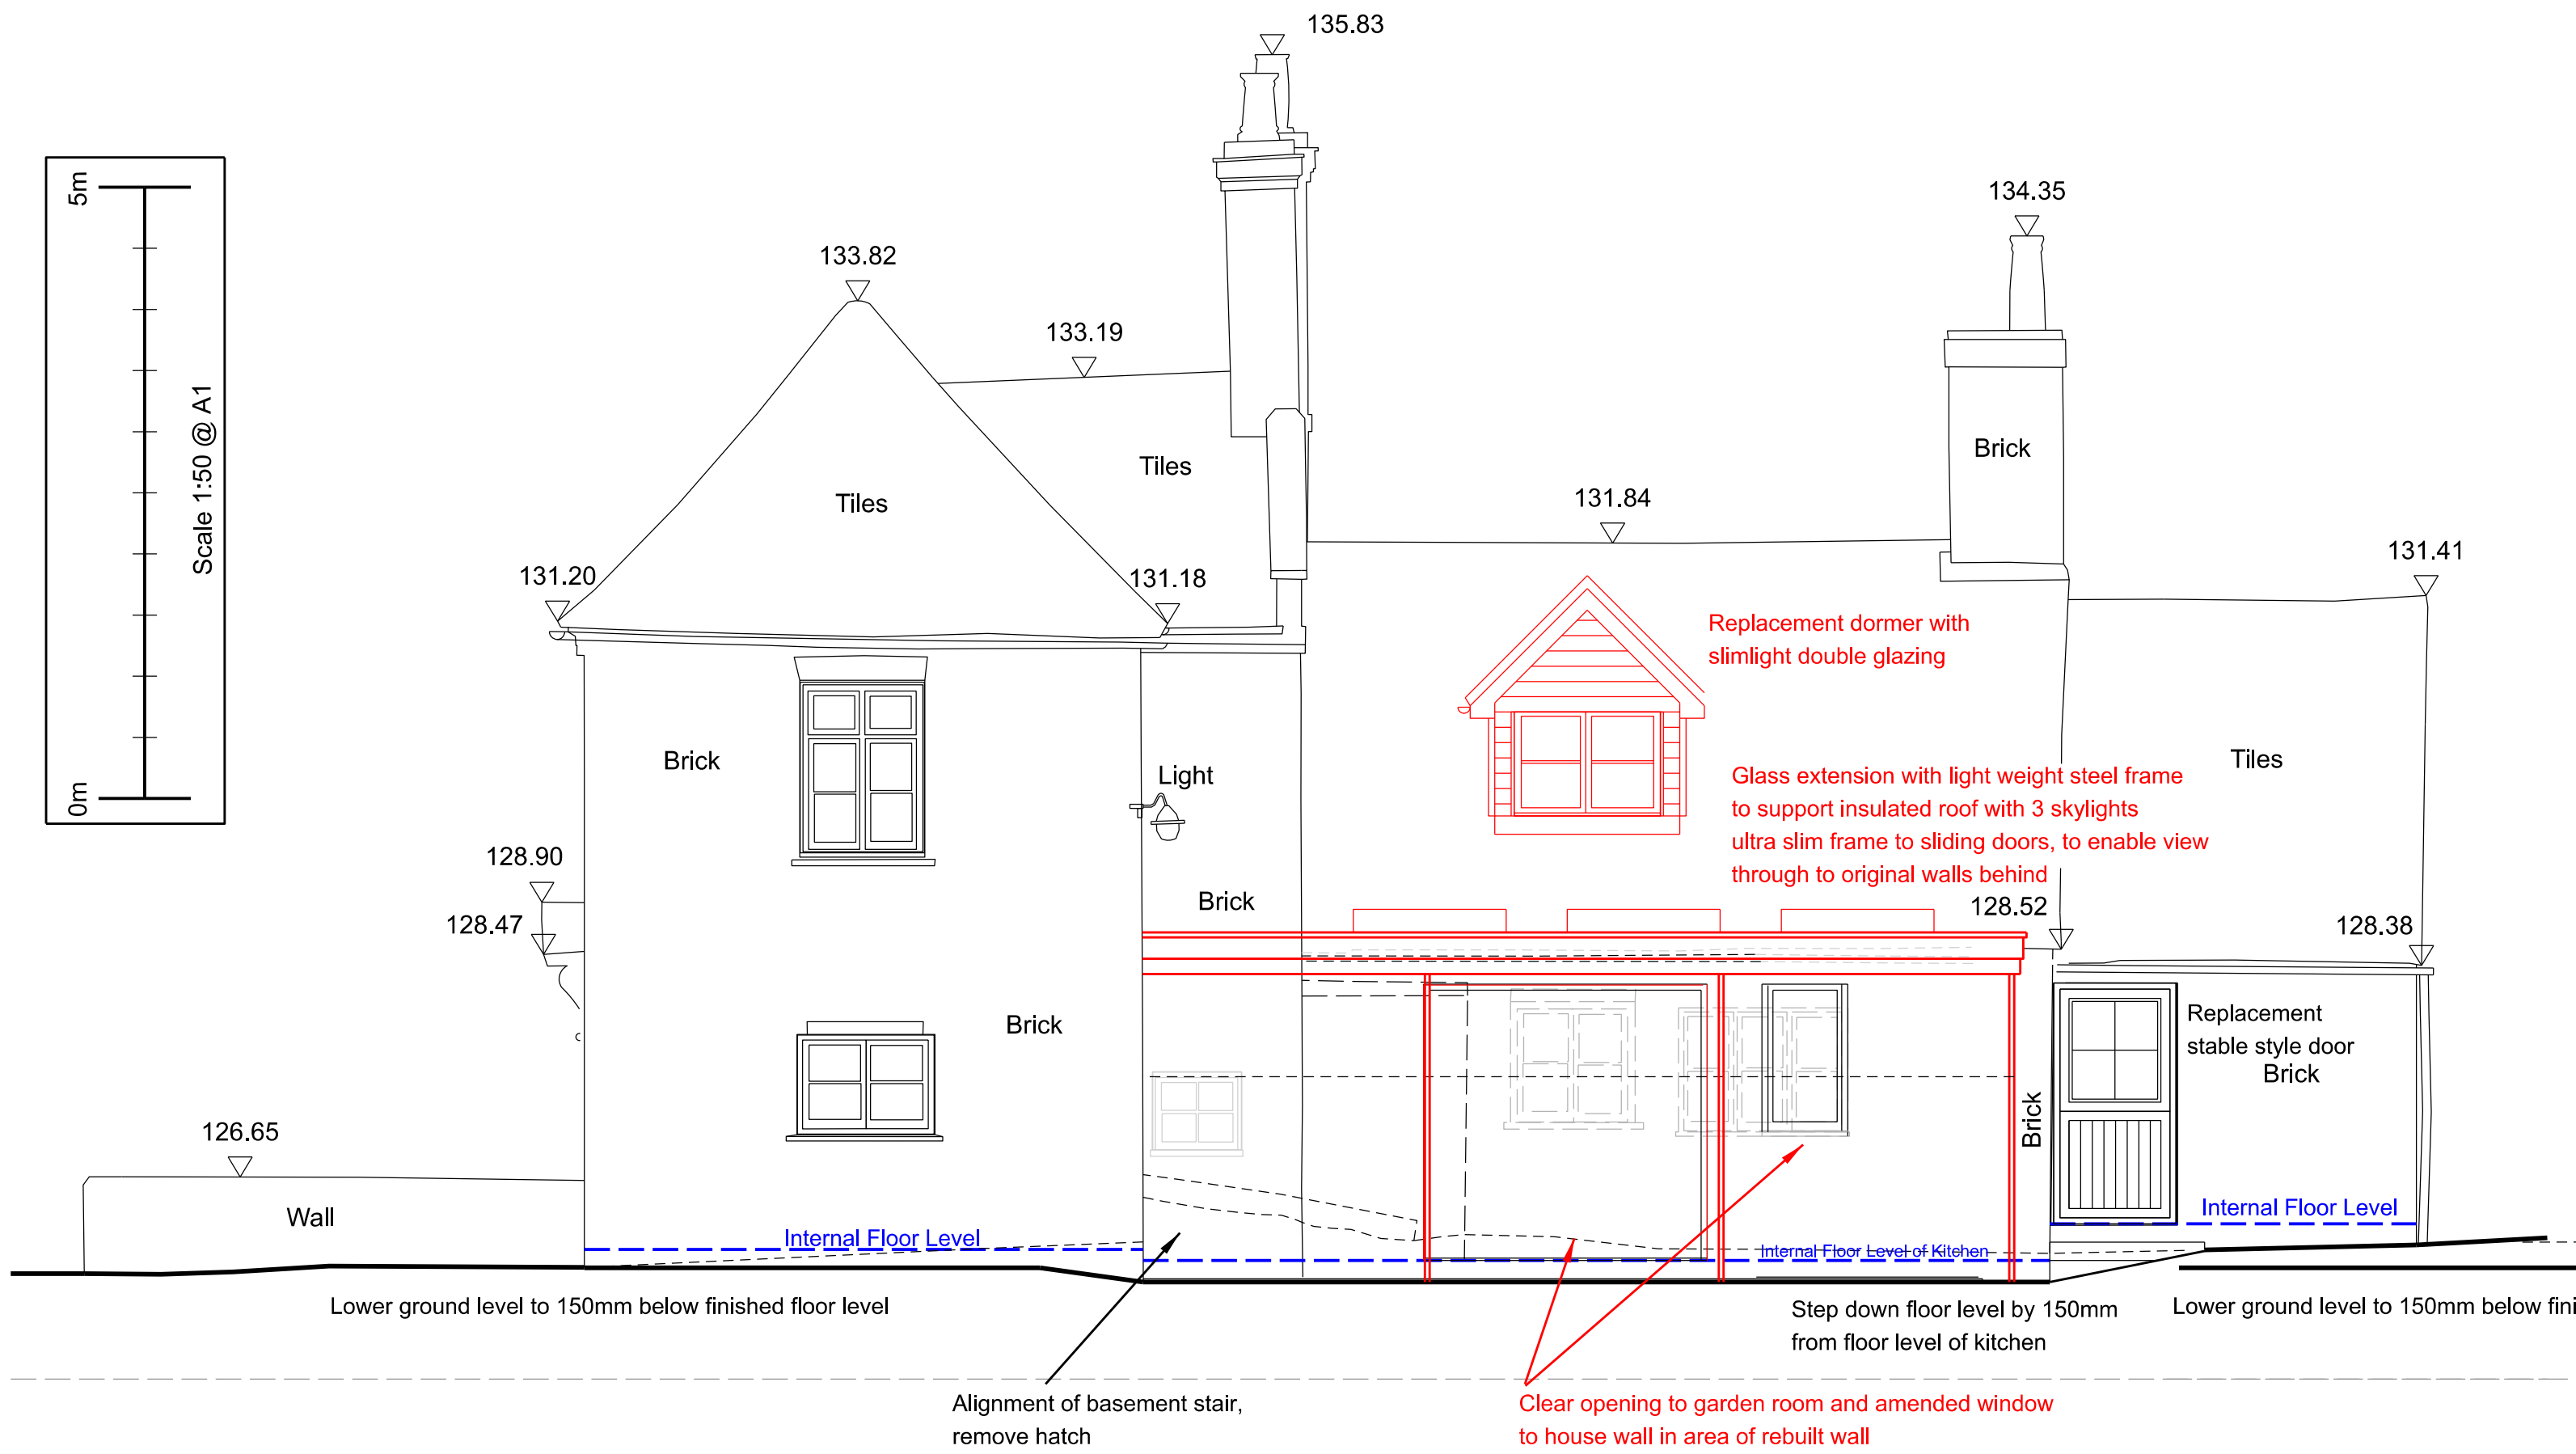

Elevation 4

Datum 123.00

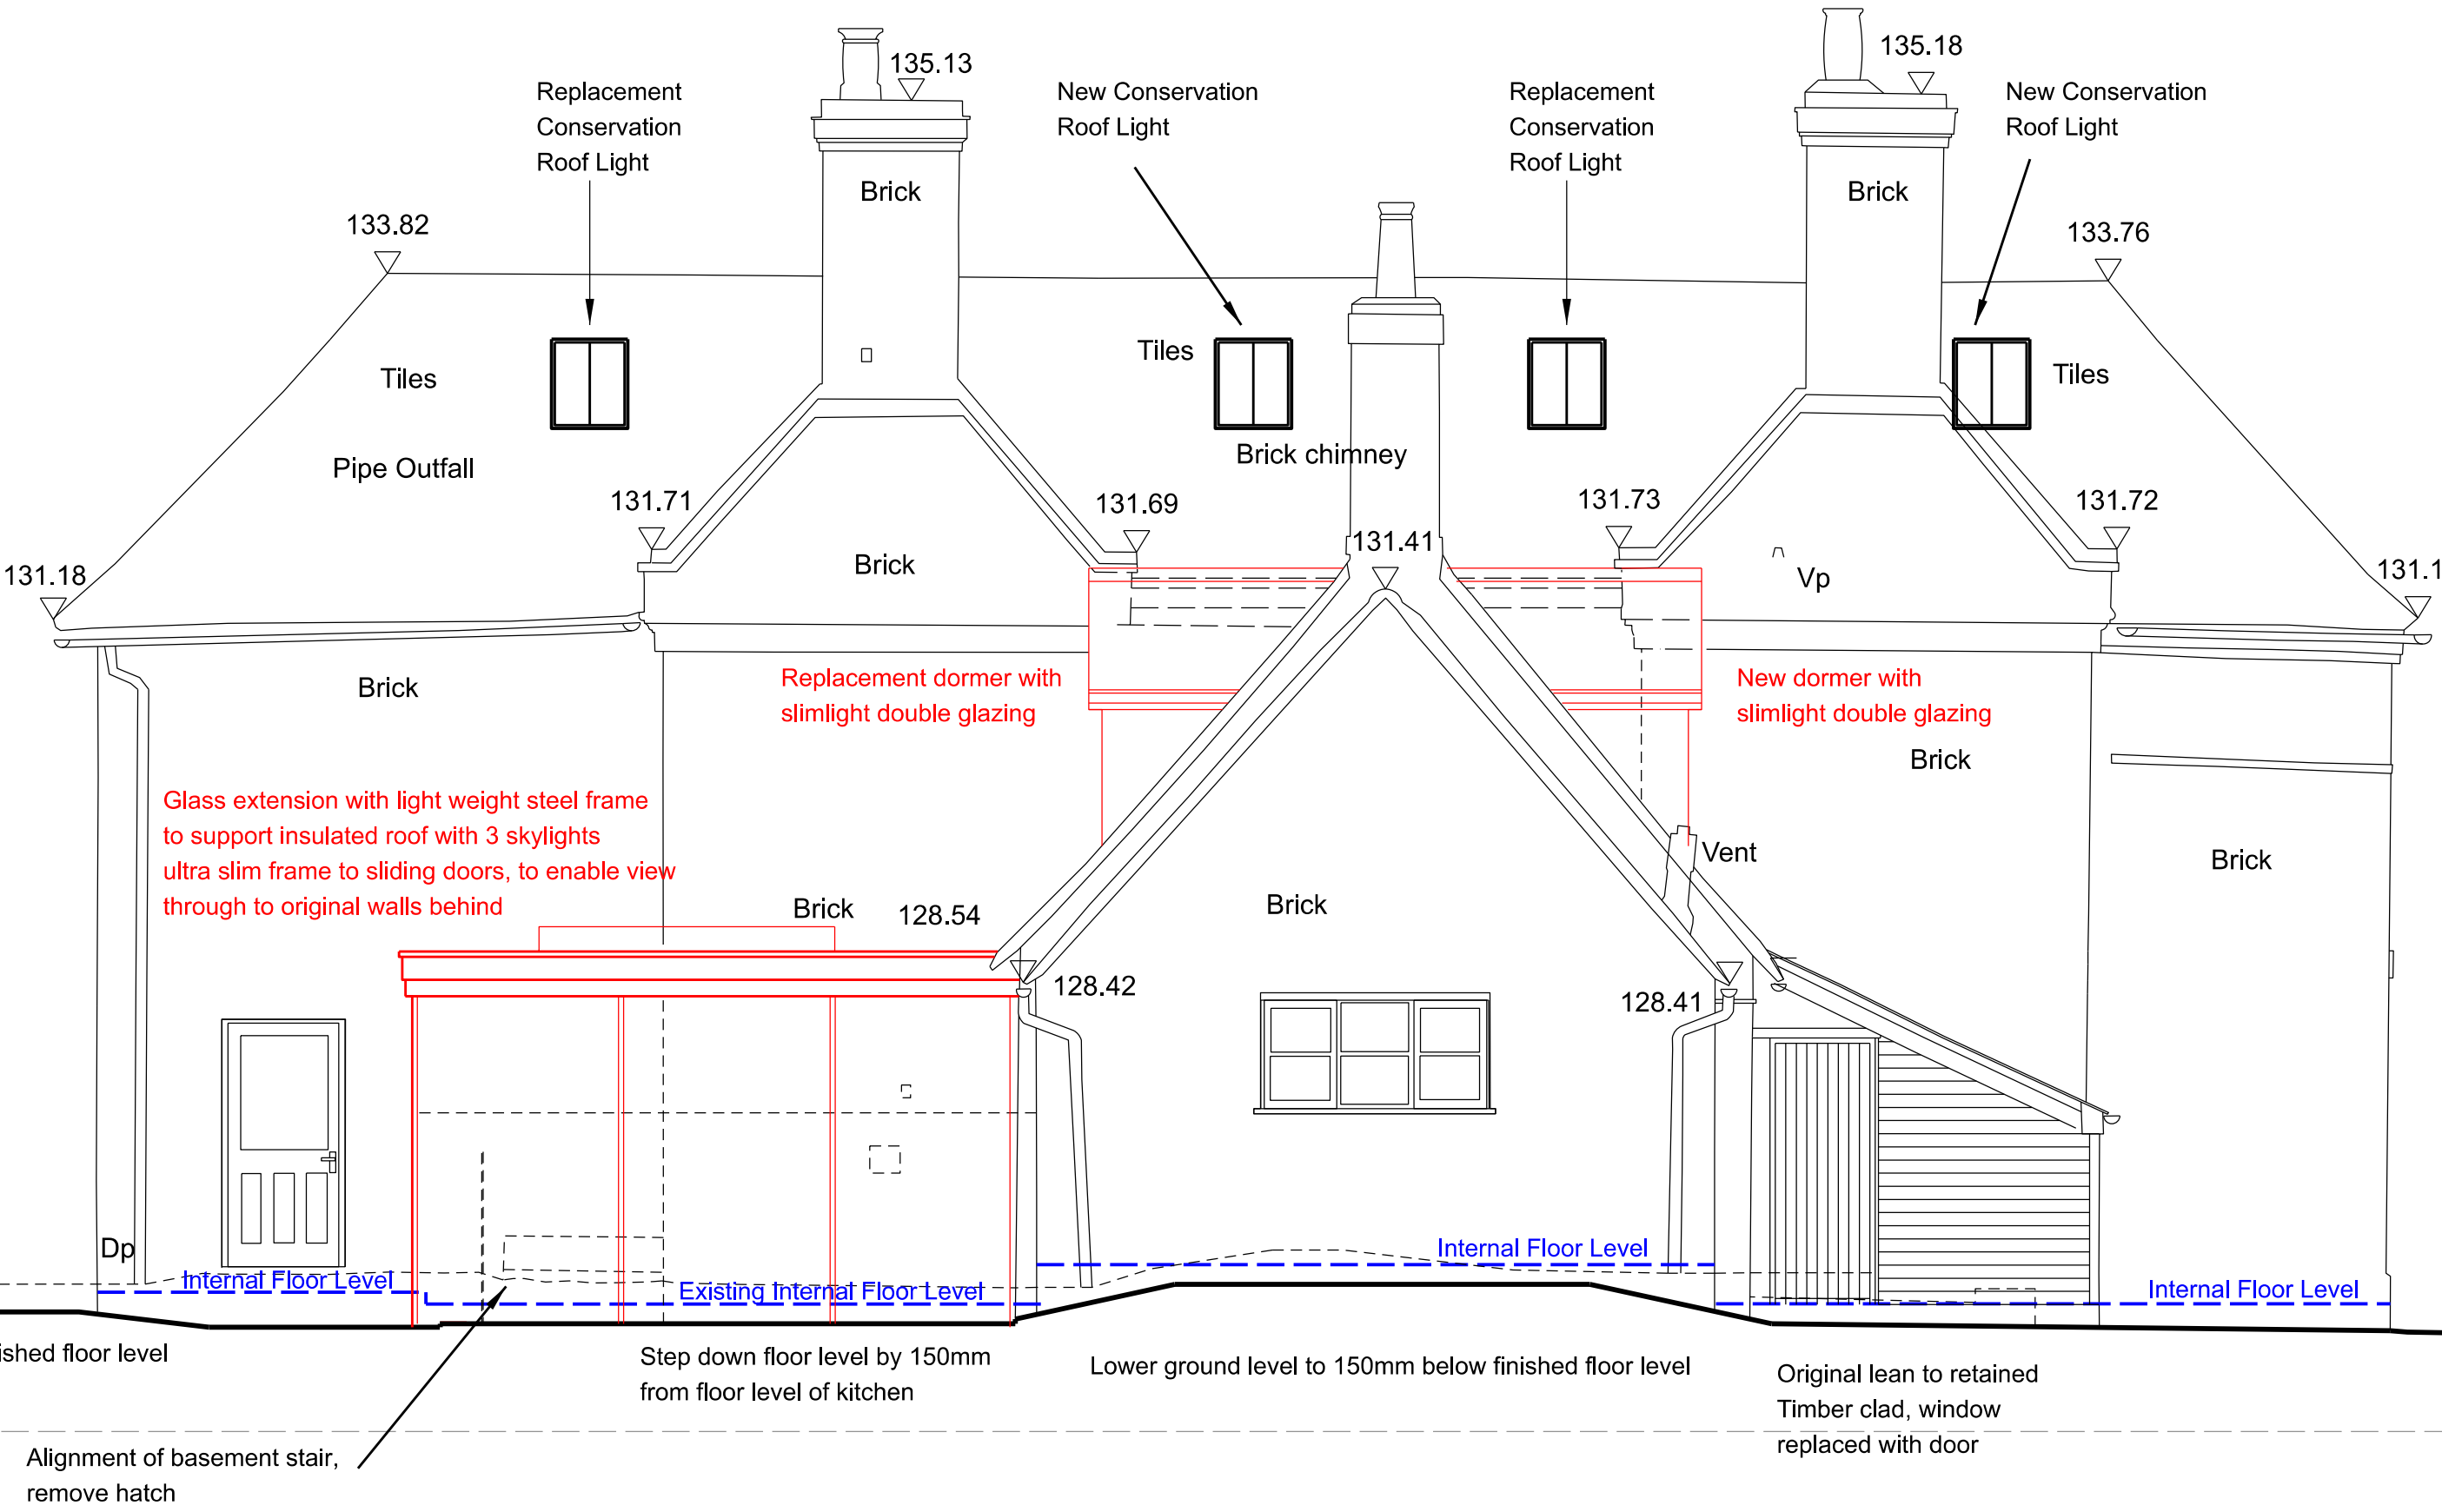

Elevation 3

Datum 123.00

Notes/Revisions:
A ML 28.03.2025 Kitchen wing dormers and sky lights amended. Clear opening from garden room to kitchen

dp architects
design | planning | architecture

The Old Brewery Tap
3 Shirburn Street
Watlington
Oxfordshire OX49 5BU

Tel: 01491 613066
Fax: 01491 614017
Email: mail@dparchitects.co.uk
Web: www.dparchitects.co.uk



Client
Knight Developments
Project
RESIDENTIAL DEVELOPMENT

Status
-

Location
Bibbworth Hall Farm Bibbs Hall Lane, Ayot St Lawrence, Hitchin, SG4 8EN

Drawing Title
Elevations Farm House - change to glass extension

Drawn By
ML

Scale
1:50 @ A1

Date
19.12.2024

Dwg N
24 BIBB E02A -

Rev
28.03.2025

