


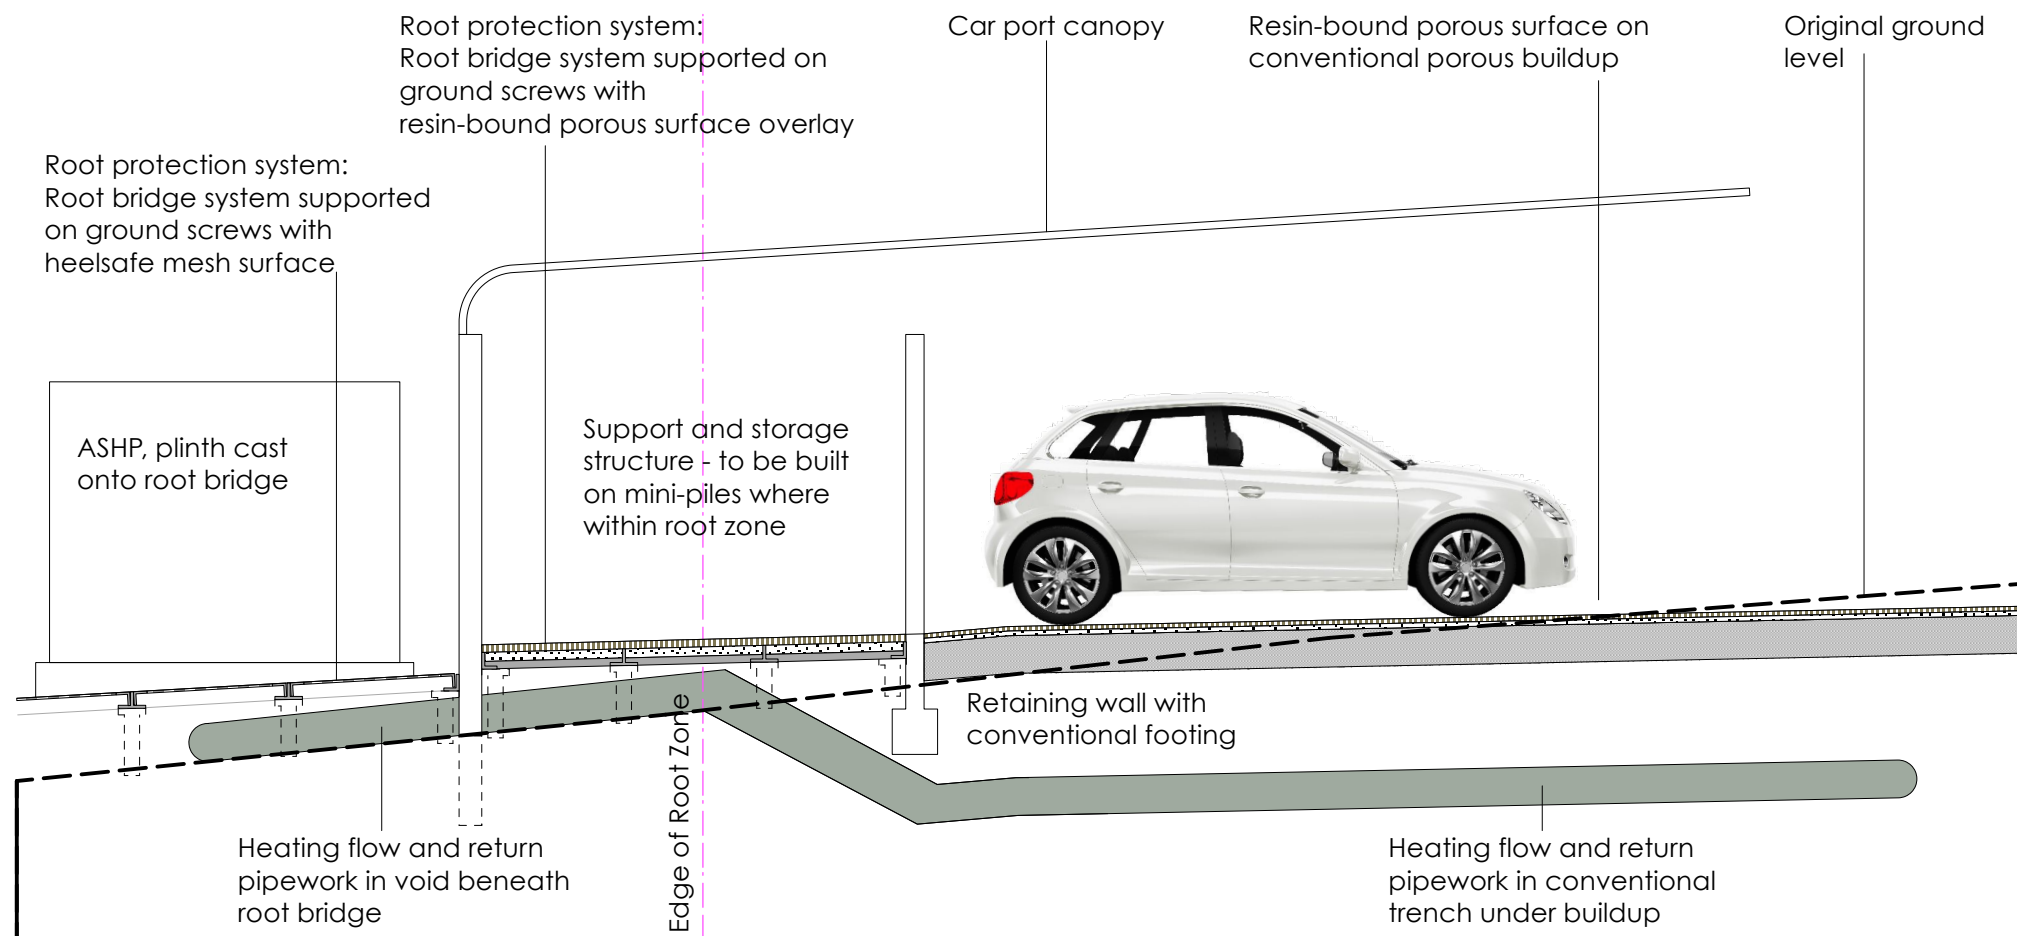

SECTION 1:50



KEY PLAN 1:500 SHOWING ROUTE OF FLOW AND RETURN PIPES

P02 Revised to show latest service layout LJS 10.10.24

4454 TEMPLE DINSLEY
FOR THE DOOR UK LTD

ASHP Section

DWG NO: 641-LEA-00-00-DR-L-5001 REV NO: P02

Scale: 1:50 @ A3 Date: 10/10/2024 Status: Information

LIVINGSTON EYRE ASSOCIATES
UNIT SEVEN 16 HOXTON SQUARE LONDON N1 6NT
tel 020 7247 8911 www.livingstoneyre.co.uk
landscape architects and urban designers